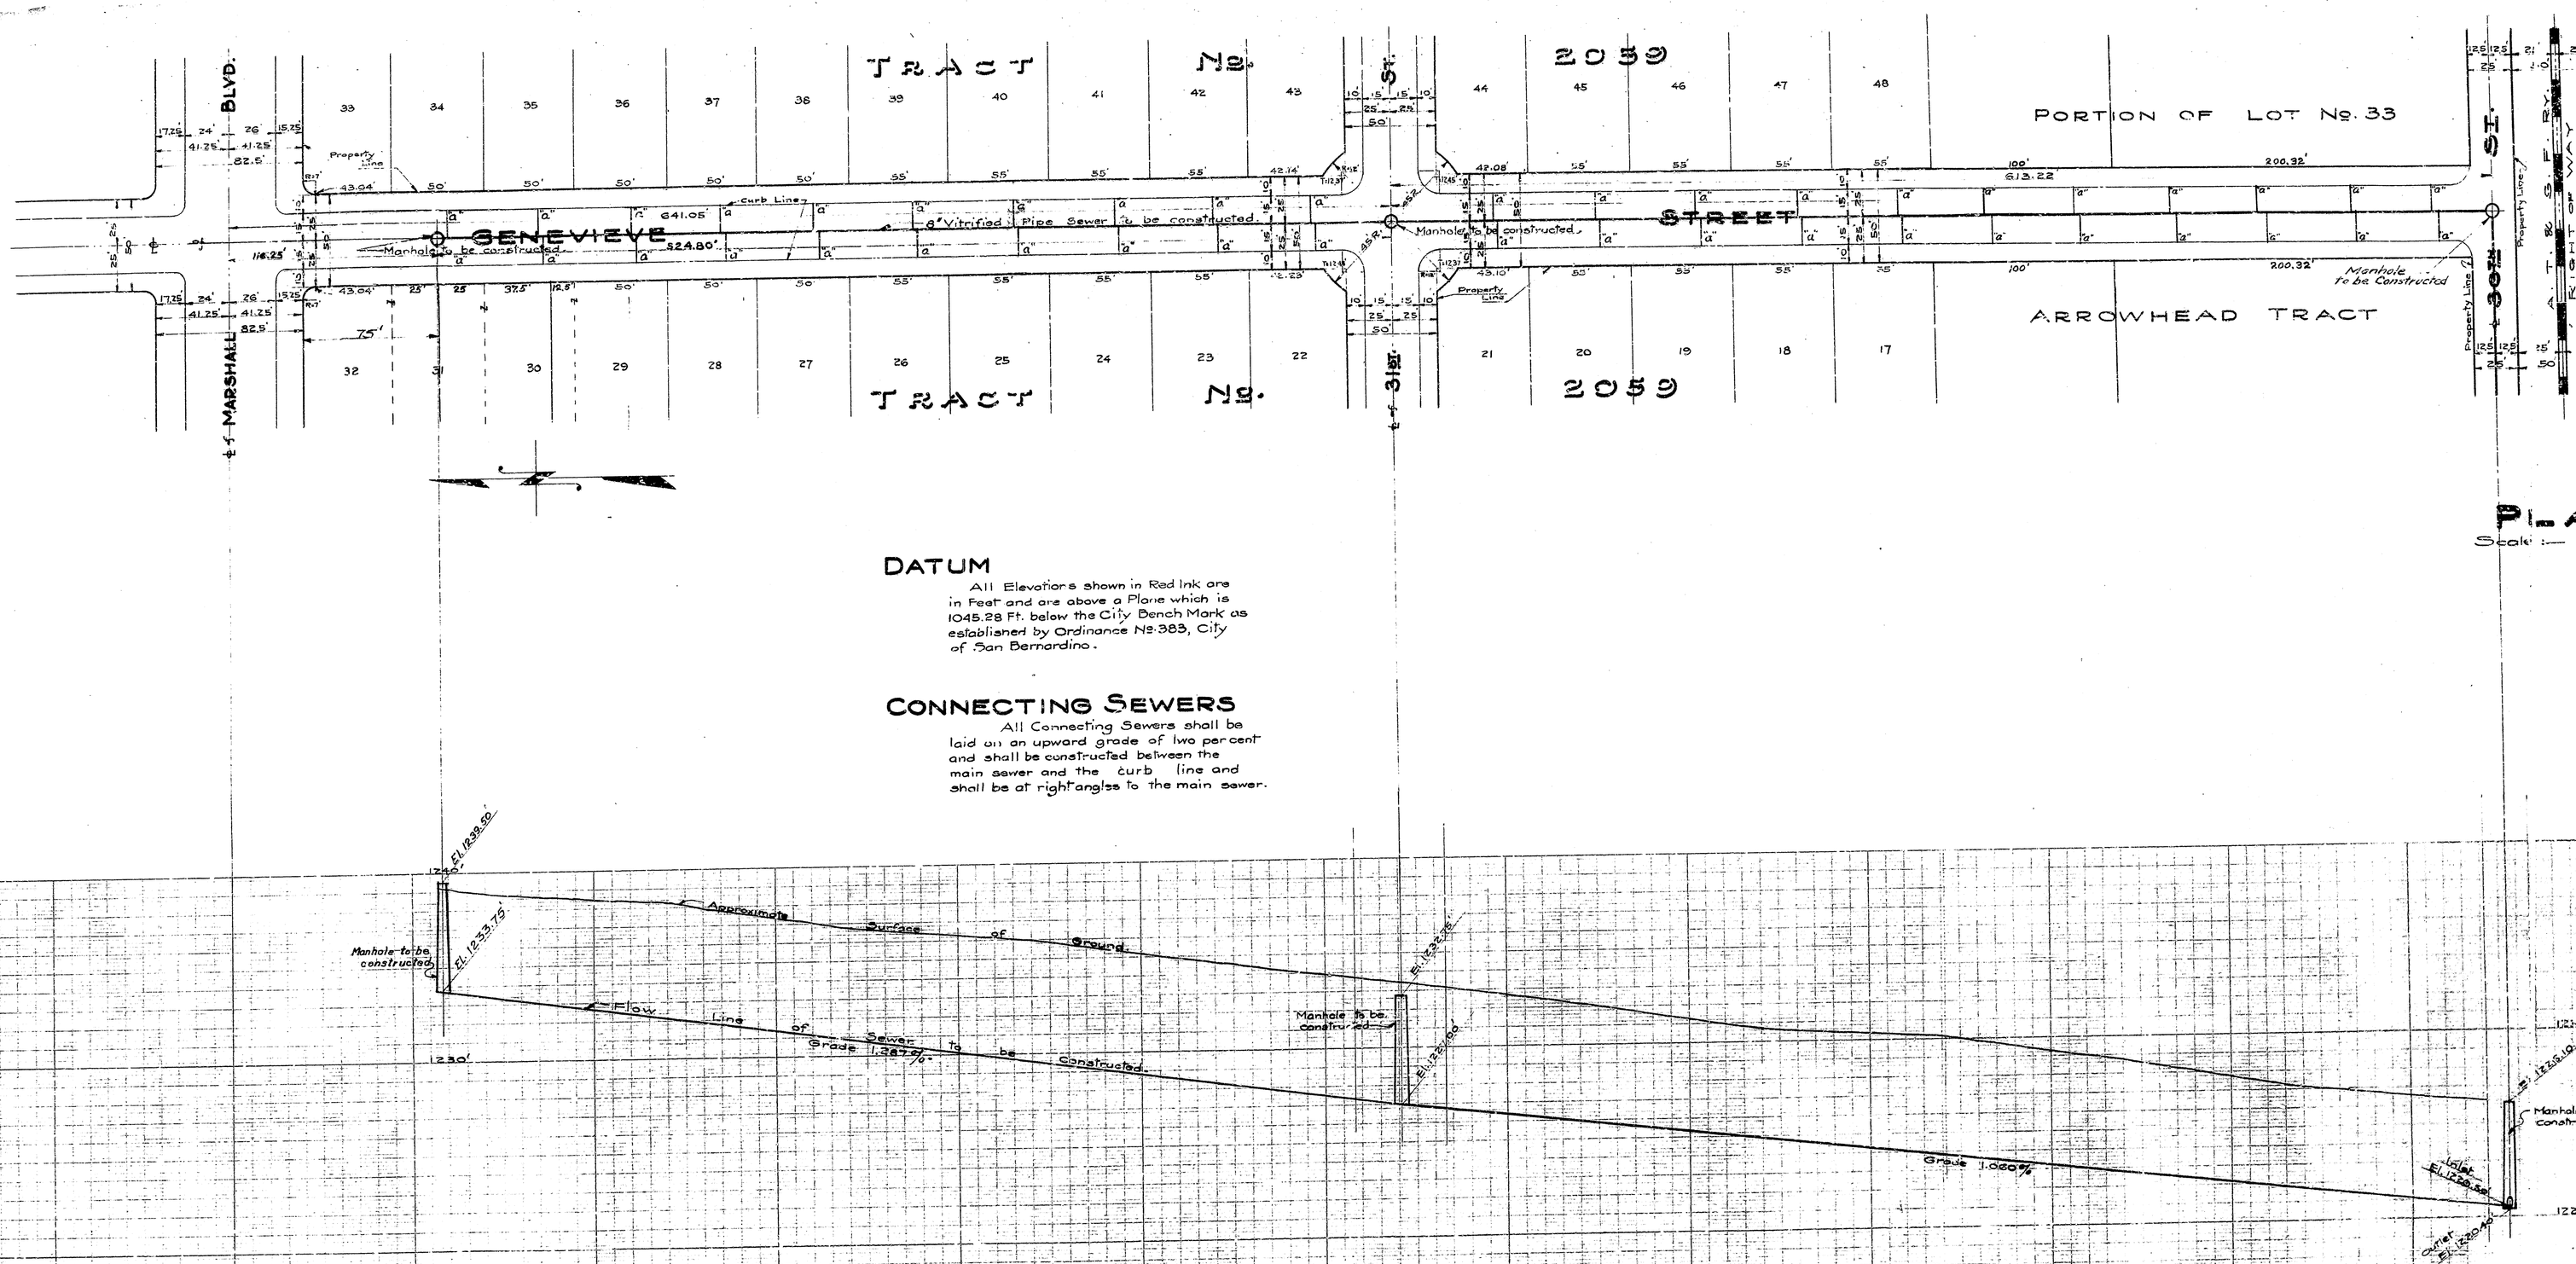

DATUM

All Elevations shown in Red Ink are in Feet and are above a Plane which is 1045.28 Ft. below the City Bench Mark as established by Ordinance No. 383, City of San Bernardino.

CONNECTING SEWERS

All Connecting Sewers shall be laid on an upward grade of two per cent and shall be constructed between the main sewer and the curb line and shall be at right angles to the main sewer.