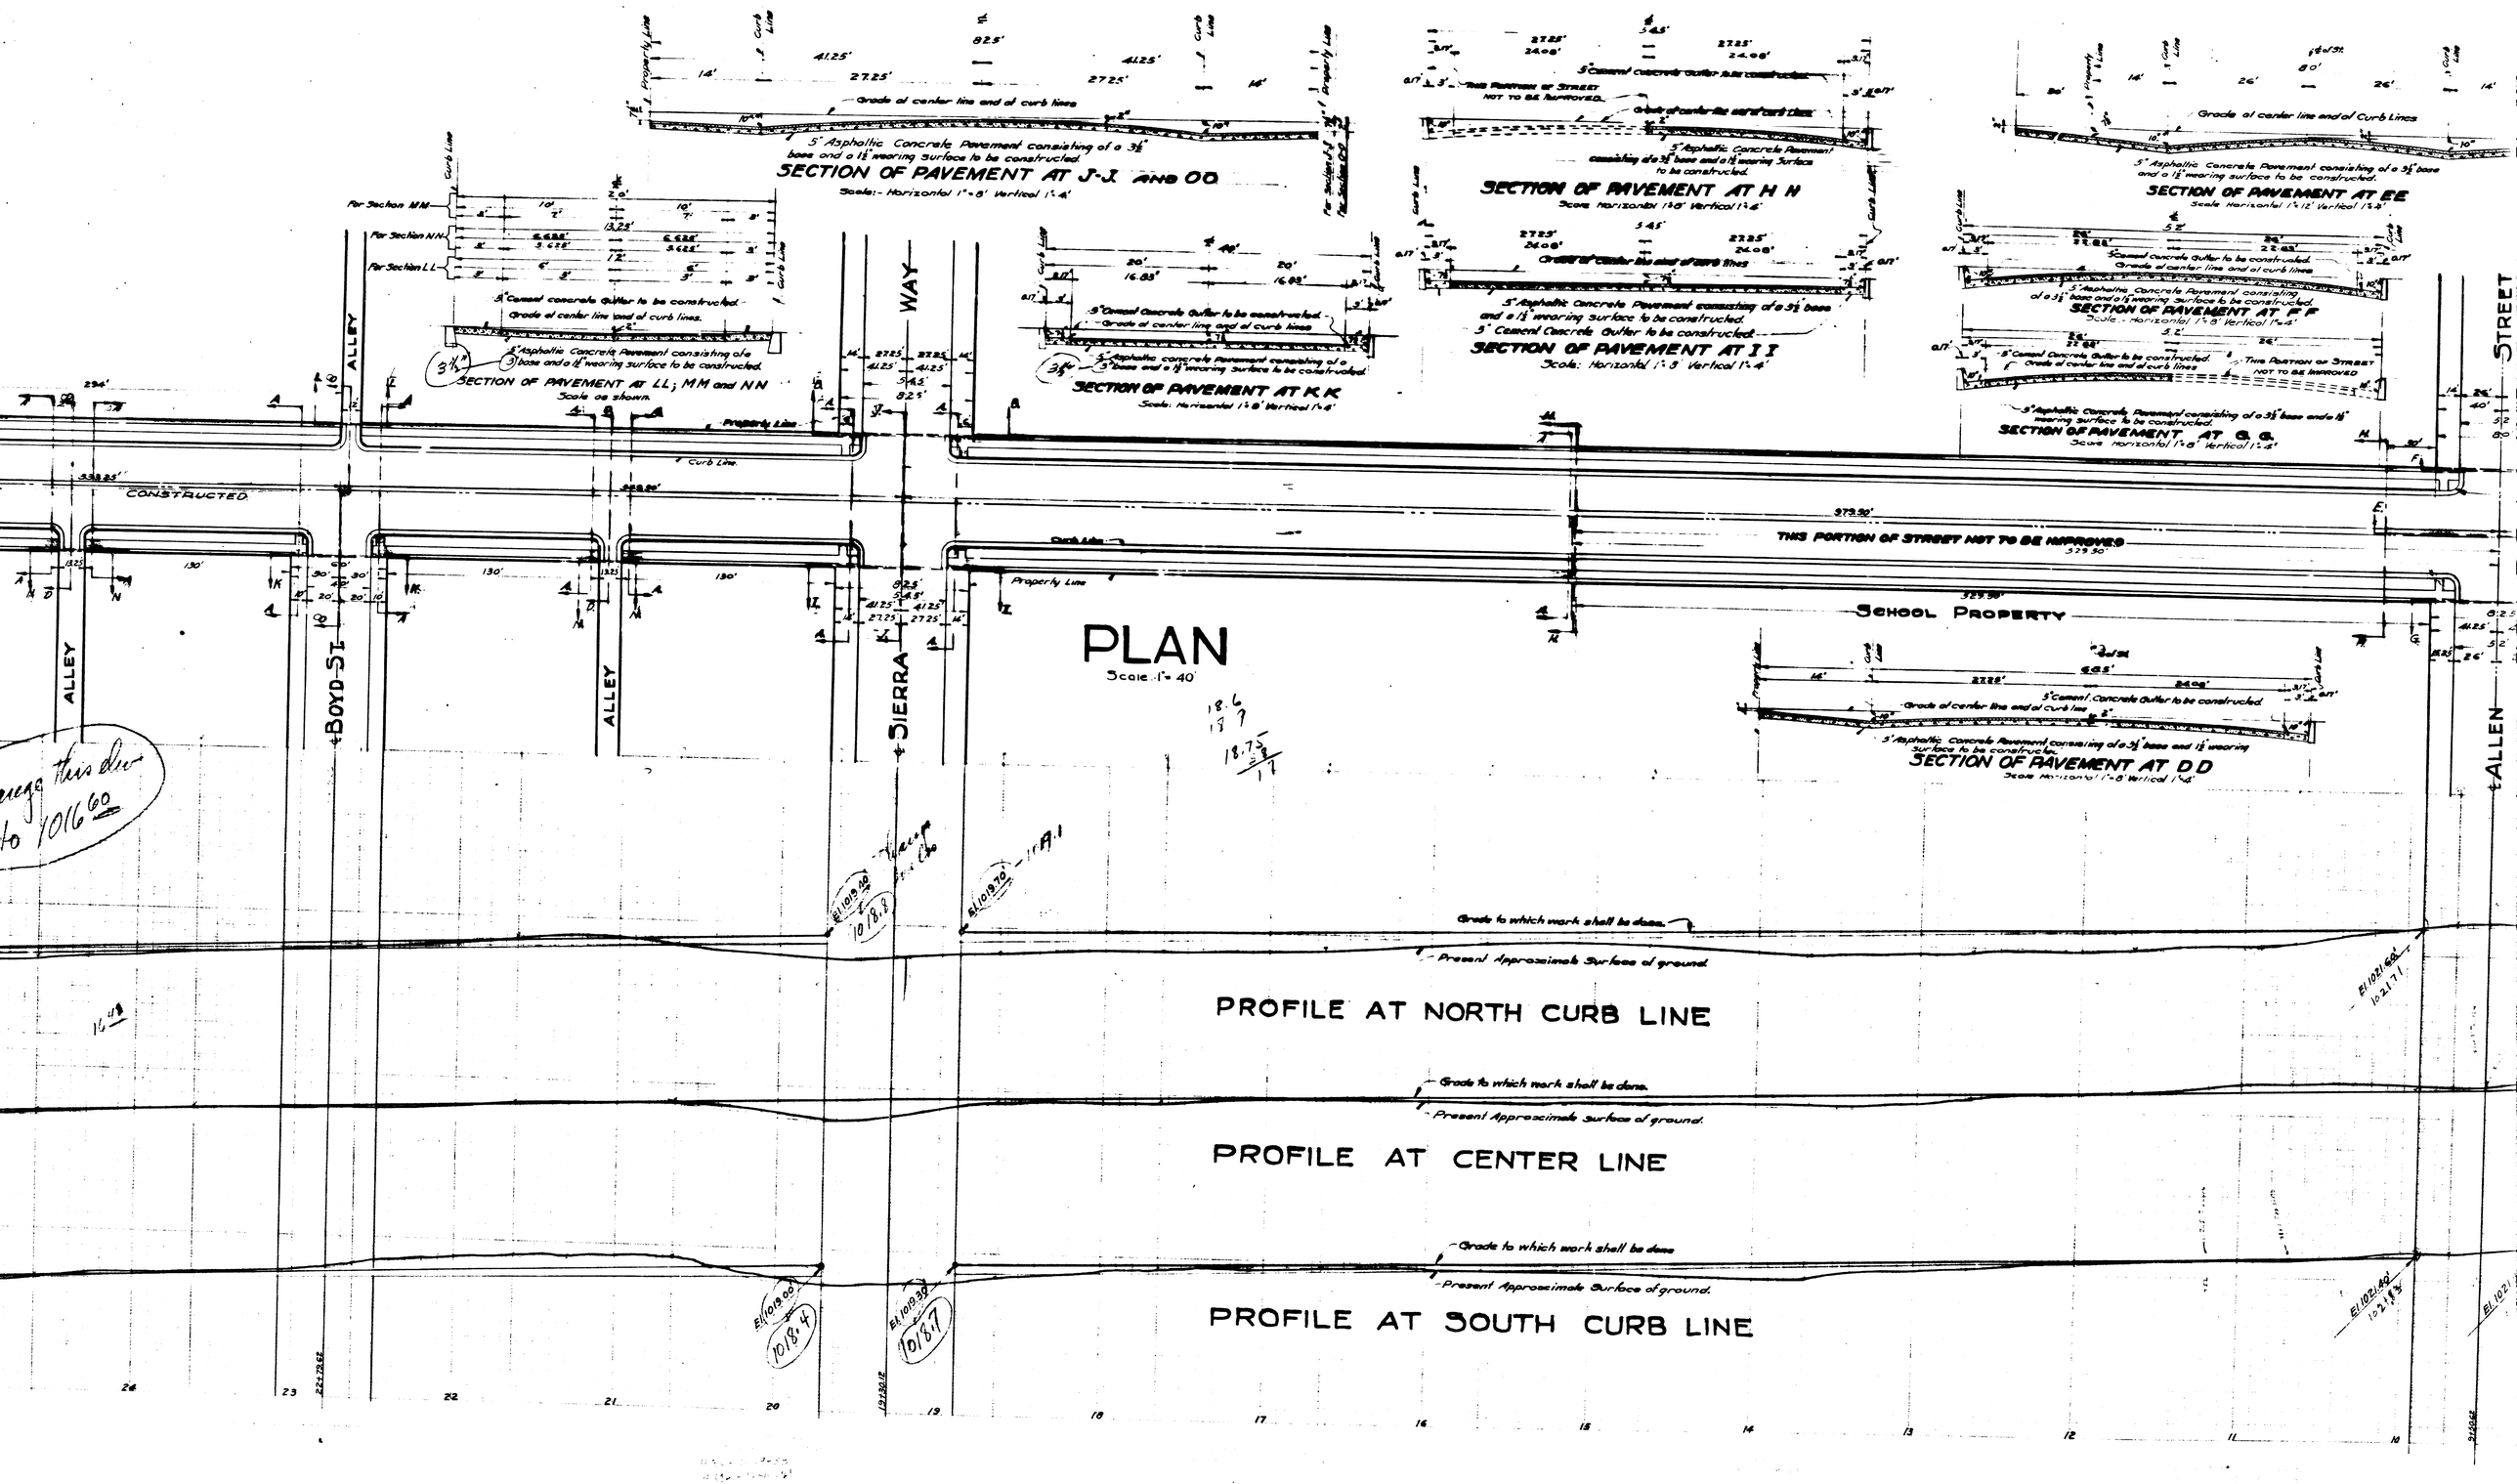
SECTION OF PAVEMENT AT J-J AND OO
Scale:- Horizontal 1"=8' Vertical 1"=4'
SECTION OF PAVEMENT AT LL; MM and NN
Scale as shown.
SECTION OF PAVEMENT AT K K
Scale: Horizontal 1"=8' Vertical 1"=4'
SECTION OF PAVEMENT AT H H
Scale Horizontal 1"=8' Vertical 1"=4'
SECTION OF PAVEMENT AT I I
Scale: Horizontal 1"=8' Vertical 1"=4'
SECTION OF PAVEMENT AT E E
Scale Horizontal 1"=12' Vertical 1"=8'
SECTION OF PAVEMENT AT F F
Scale:- Horizontal 1"=8' Vertical 1"=4'
SECTION OF PAVEMENT AT G G
Scale Horizontal 1"=8' Vertical 1"=4'
SECTION OF PAVEMENT AT D D
Scale Horizontal 1"=8' Vertical 1"=4'
PLAN
Scale 1"=40'
THIS PORTION OF STREET NOT TO BE IMPROVED
SCHOOL PROPERTY
ALLEY
BOYD ST
SIERRA WAY
ALLEN STREET
PROFILE AT NORTH CURB LINE
PROFILE AT CENTER LINE
PROFILE AT SOUTH CURB LINE
Grade to which work shall be done.
Present Approximate Surface of ground.

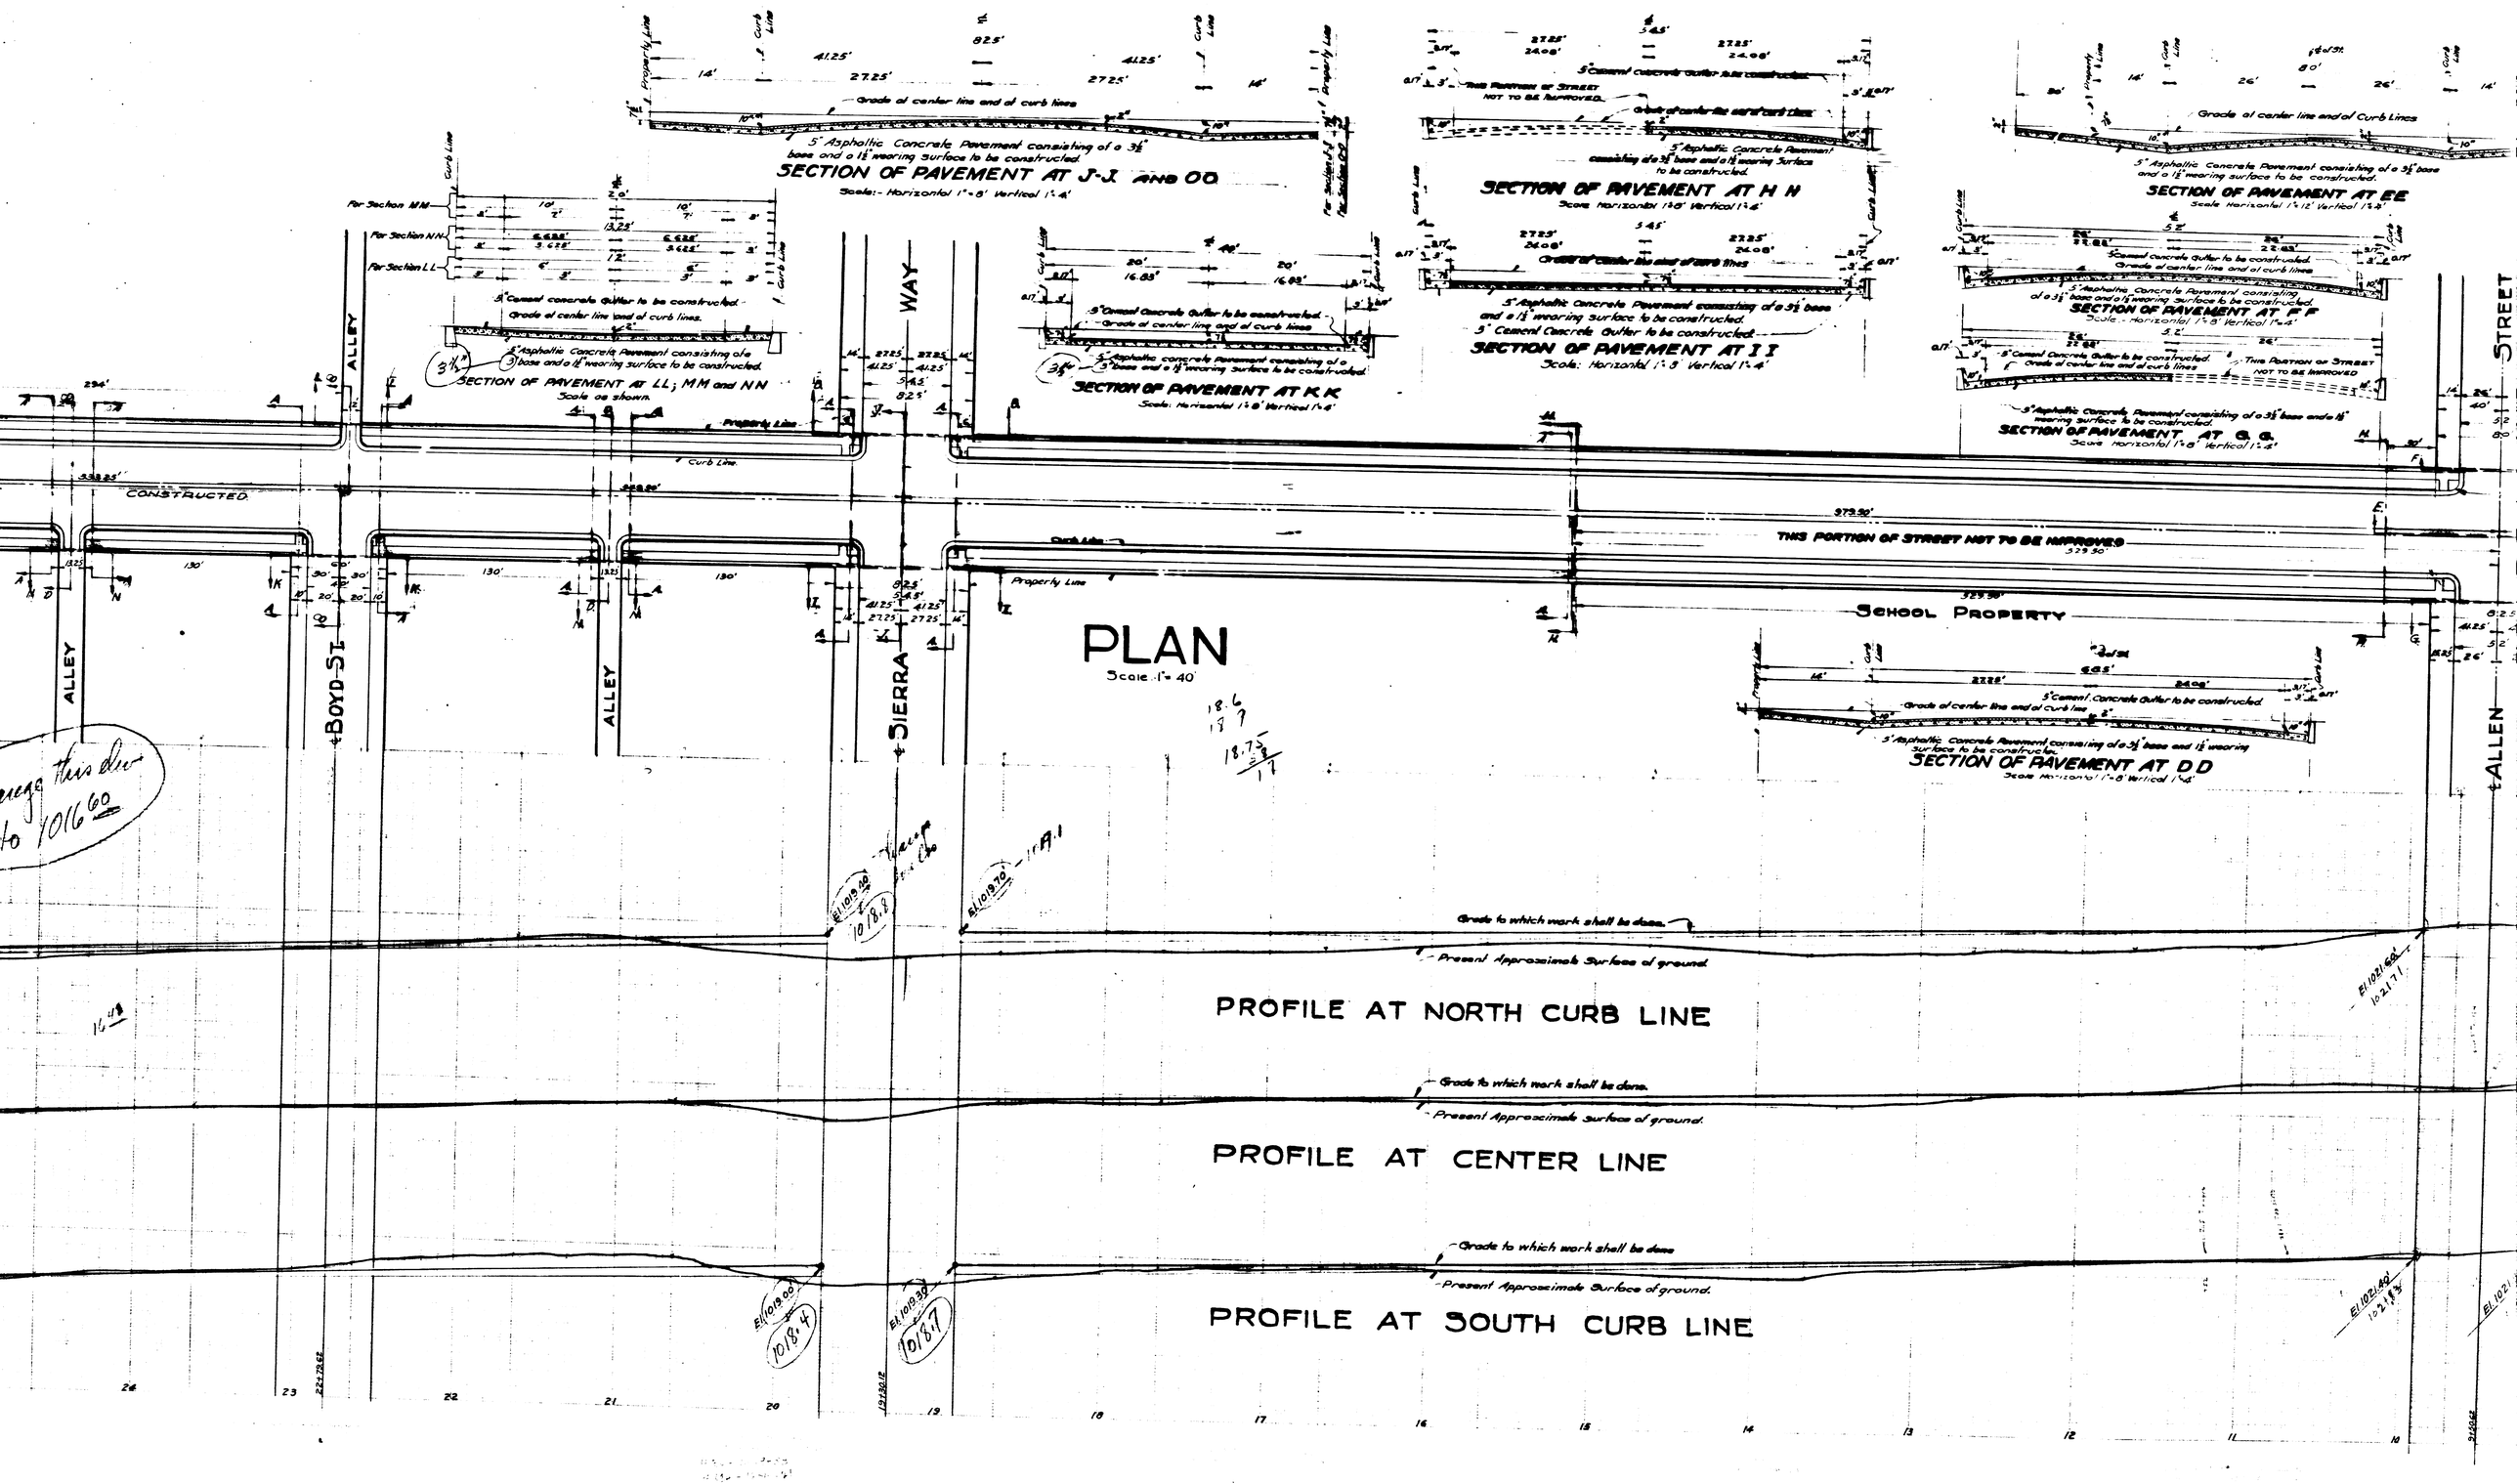
SECTION OF PAVEMENT AT J-J AND OO
Scale:- Horizontal 1"=8' Vertical 1"=4'
SECTION OF PAVEMENT AT LL; MM and NN
Scale as shown.
SECTION OF PAVEMENT AT K K
Scale: Horizontal 1"=8' Vertical 1"=4'
SECTION OF PAVEMENT AT H H
Scale Horizontal 1"=8' Vertical 1"=4'
SECTION OF PAVEMENT AT I I
Scale: Horizontal 1"=8' Vertical 1"=4'
SECTION OF PAVEMENT AT E E
Scale Horizontal 1"=12' Vertical 1"=8'
SECTION OF PAVEMENT AT F F
Scale:- Horizontal 1"=8' Vertical 1"=4'
SECTION OF PAVEMENT AT G G
Scale Horizontal 1"=8' Vertical 1"=4'
SECTION OF PAVEMENT AT D D
Scale Horizontal 1"=8' Vertical 1"=4'
PLAN
Scale 1"=40'
THIS PORTION OF STREET NOT TO BE IMPROVED
SCHOOL PROPERTY
ALLEY
BOYD ST
SIERRA WAY
ALLEN STREET
PROFILE AT NORTH CURB LINE
PROFILE AT CENTER LINE
PROFILE AT SOUTH CURB LINE
Grade to which work shall be done.
Present Approximate Surface of ground.