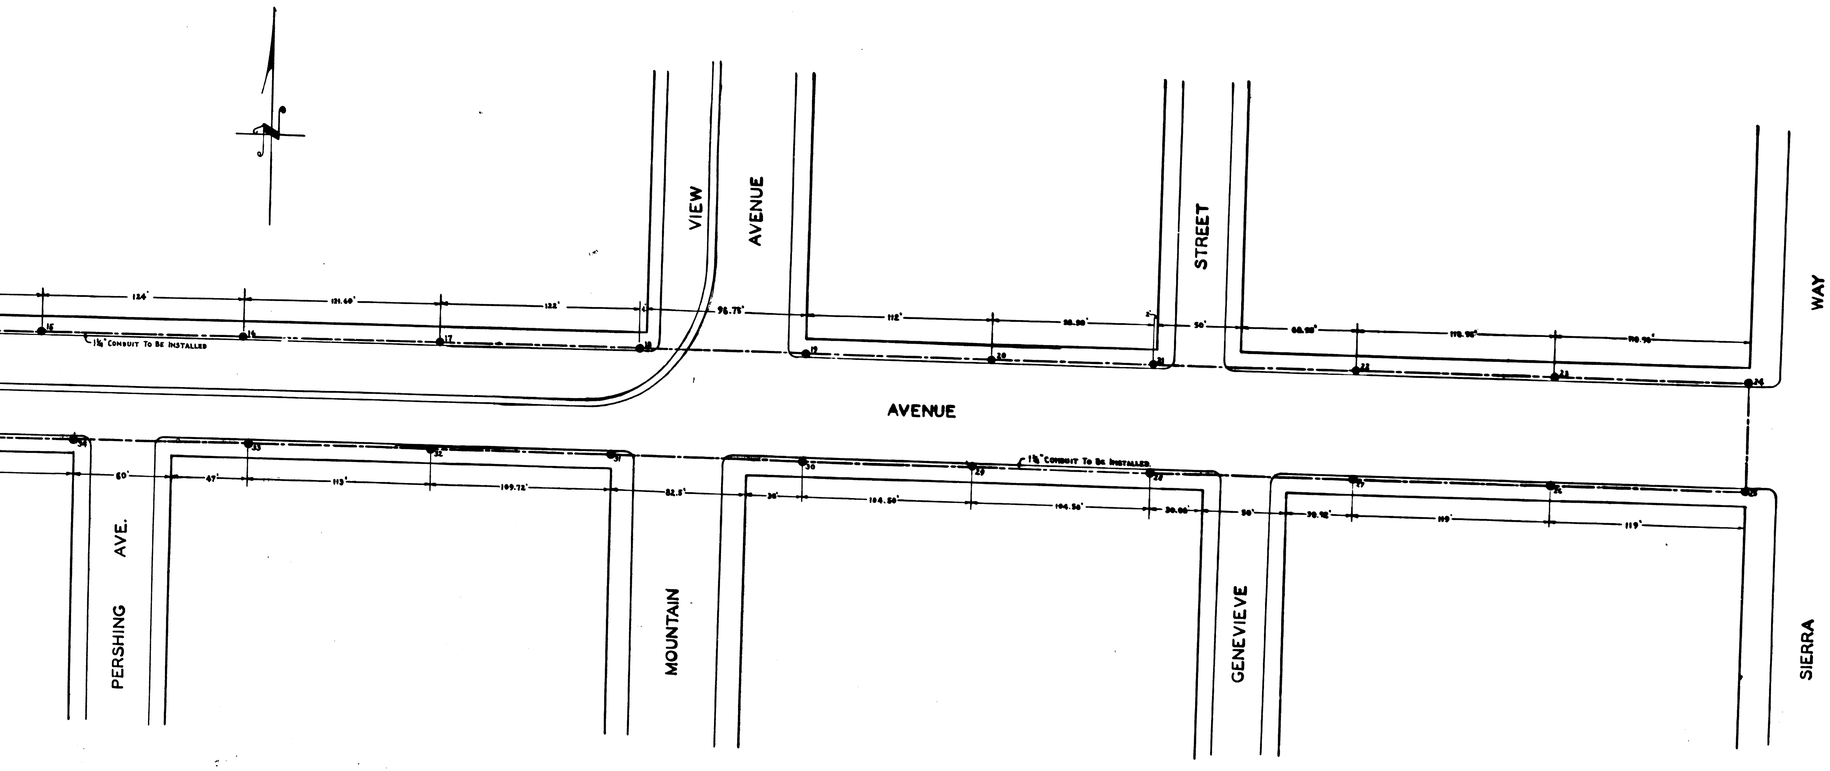

PLAN
FOR
THE IMPROVEMENT OF
HIGHLAND AVENUE
FROM
E STREET TO SIERRA WAY
CITY OF SAN BERNARDINO, CALIF.

INSTALLATION OF ELECTROLIERS

NOTICE TO CONTRACTORS

ALL WORK SHOWN ON THESE PLANS IN CONNECTION WITH ORNAMENTAL LIGHTING INSTALLATION IS TO BE DONE BY THE CONTRACTOR UNLESS OTHERWISE SPECIFIED HEREON AND IN ACCORDANCE WITH SPECIFICATIONS No.

● INDICATES NEW STANDARDS TO BE INSTALLED, WITH ORN. LUMINAIRE
● INDICATES EXISTING STANDARD & FOUNDATION TO BE REMOVED & NEW EQUIPMENT TO BE INSTALLED

——— INDICATES NEW 1½" CONDUIT TO BE INSTALLED
——— INDICATES EXISTING 1½" CONDUIT

FACE OF STANDARD BASE TO BE 14" BACK OF CURB
CONTRACTOR TO INSTALL IN CONDUIT AS PER CIRCUIT DIAGRAM, No. 8
SINGLE STRAND COPPER CONDUCTOR, 4/32" V.C. 5/8" LEAD SHEATH CABLE.
CONTRACTOR TO REMOVE EXISTING STANDARDS, LUMINAIRES, & CABLE EXCEPT WHERE OTHERWISE SPECIFIED ON PLAN & DELIVER IN GOOD CONDITION TO CITY YARD
STANDARD TO BE FURNISHED & INSTALLED AS PER SHEET NUMBER
LUMINAIRES - REFLECTROLUX SR. STYLE No. 889524
LUMINAIRES TO BE EQUIPPED WITH 6000 LUMEN 6.6 AMPERES TYP DOWN 3.3. LAMPS
TOTAL NUMBER OF STANDARDS TO BE INSTALLED — 47

SCALE 1" = 40'-0"

~~HARRY M. HOUSE~~
CITY ELECTRICIAN

GORDON STEWART
CITY ENGINEER

AUGUST 1940

APPROVED BY THE CITY COUNCIL
OF THE CITY OF SAN BERNARDINO, CALIF.
_____ 1940 BY RESOLUTION No. _____

_____
CITY CLERK

FILED IN THE OFFICE OF THE CITY CLERK
_____ 1940

_____
CITY CLERK

_____
CITY ENGINEER