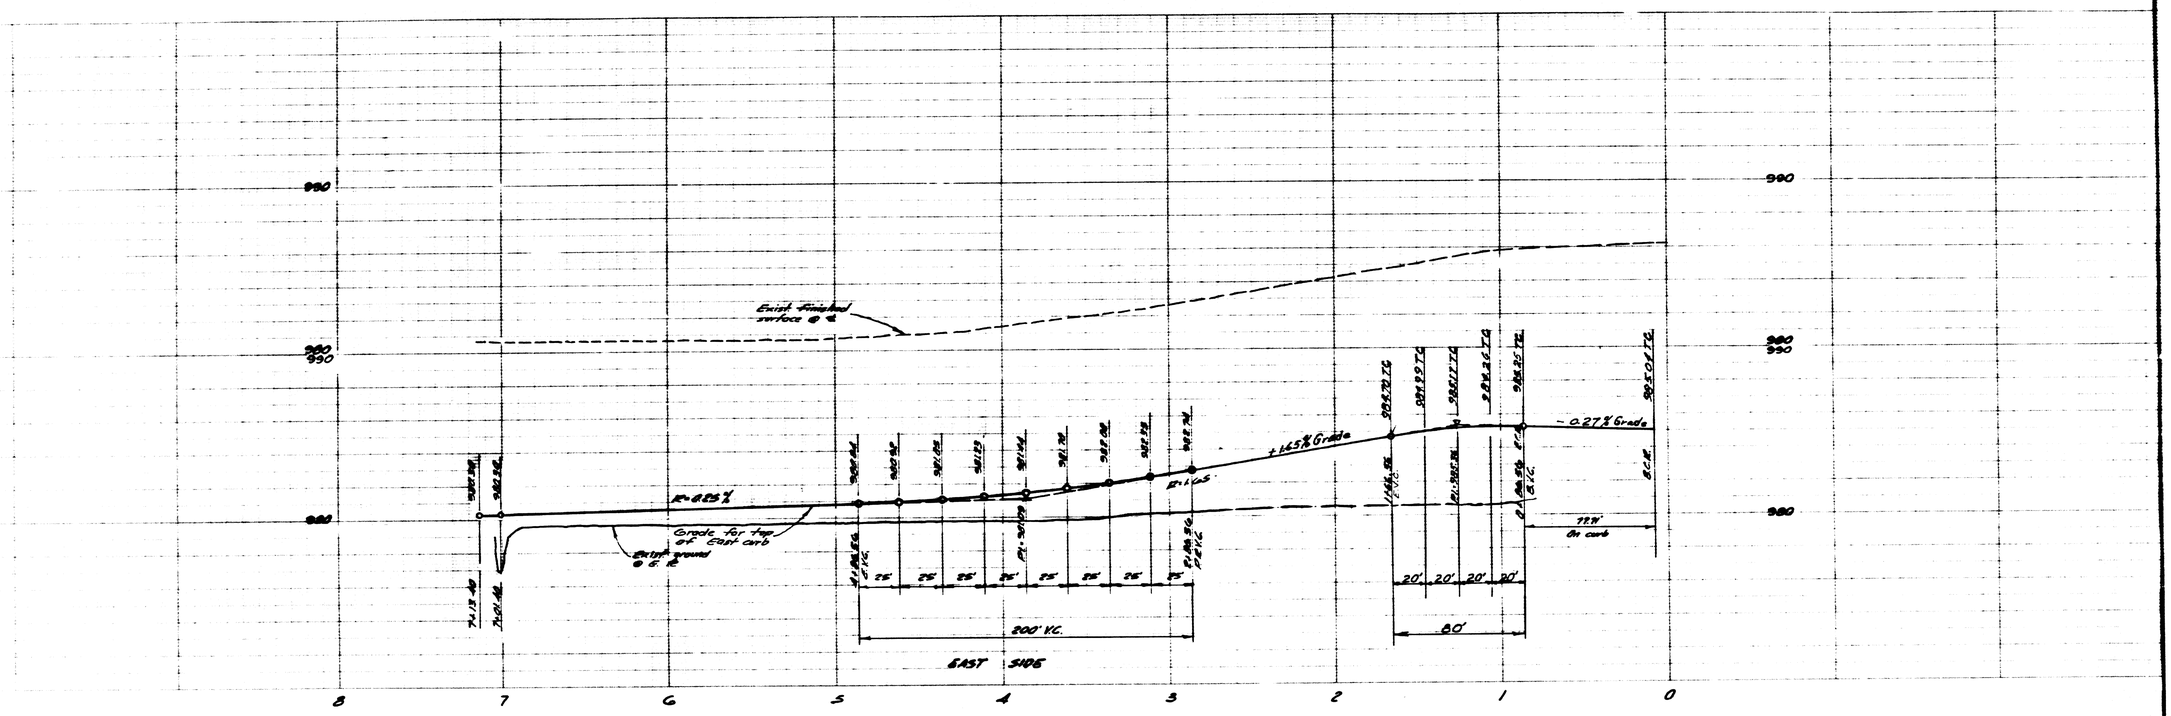

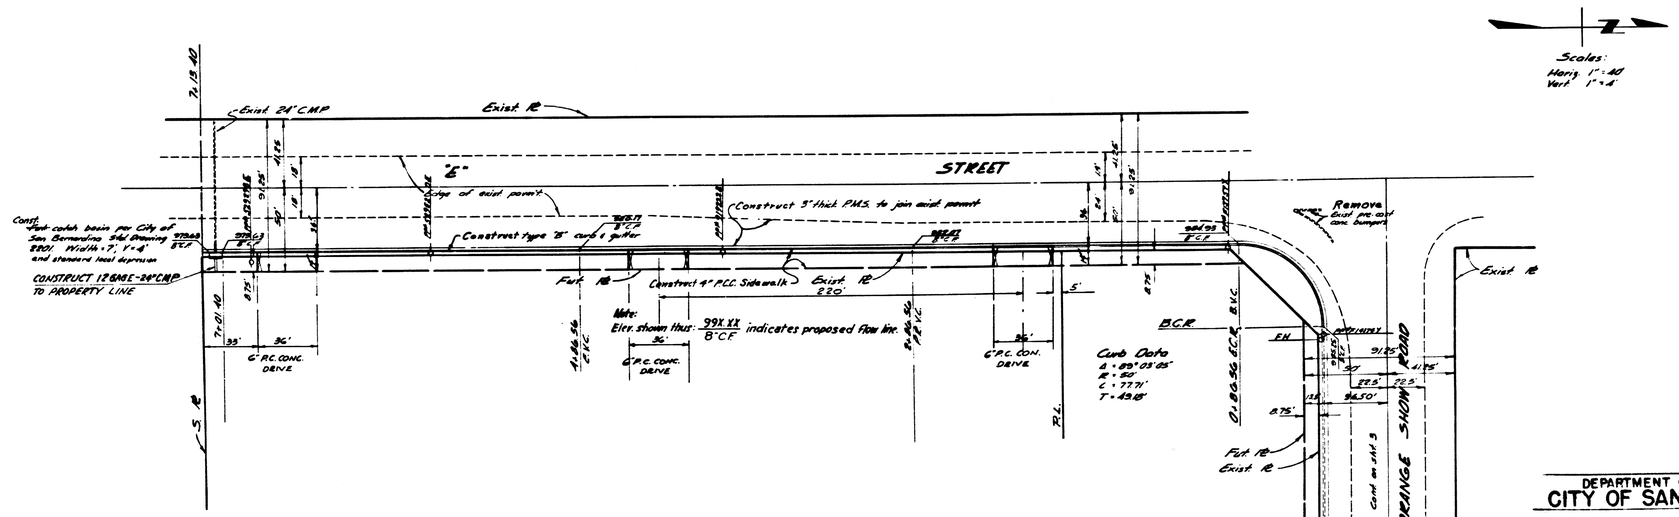

DEPARTMENT OF ENGINEERING
CITY OF SAN BERNARDINO

"E" STREET
ORANGE SHOW ROAD to Sta. 7+13.40

REVISED DATE: MARCH 30, 1962 APPROVED BY: CITY ENGINEER / REG. CIVIL ENGINEER No. 10846	SUBMITTED BY G. Shuirman & Assoc. APPROVED April 2, 1962 CITY ENGINEER REGISTERED CIVIL ENG. 9879	REFERENCE / DRAWN BY / CHECKED BY	DRAWING No. 2767 SHEET 5 OF 6 SHEETS

REV. 3-26-62