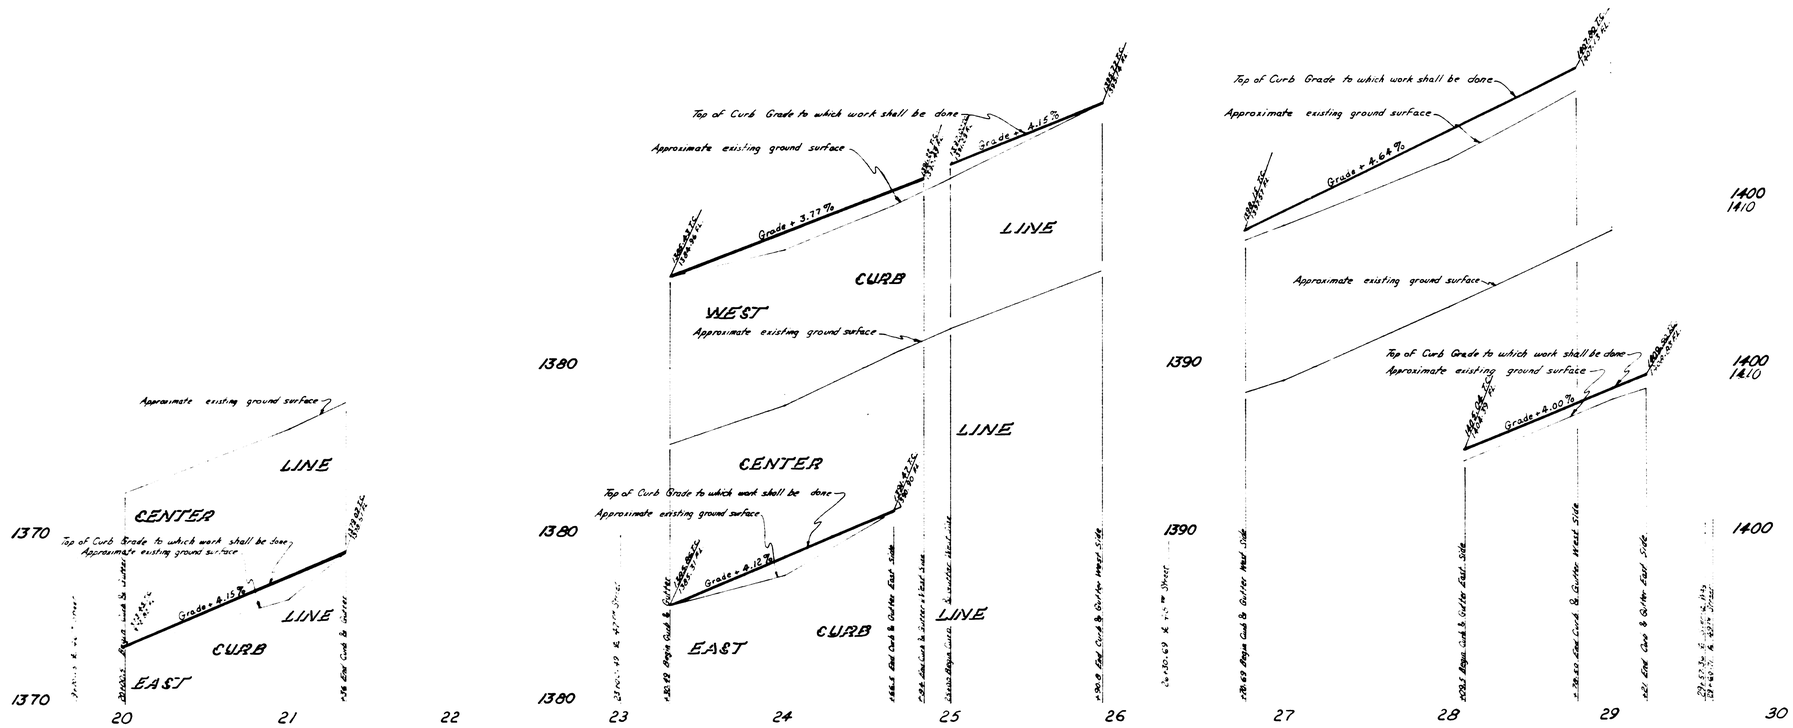

PROFILE
Scale: Horiz. 1" = 40'
Vert. 1" = 4'

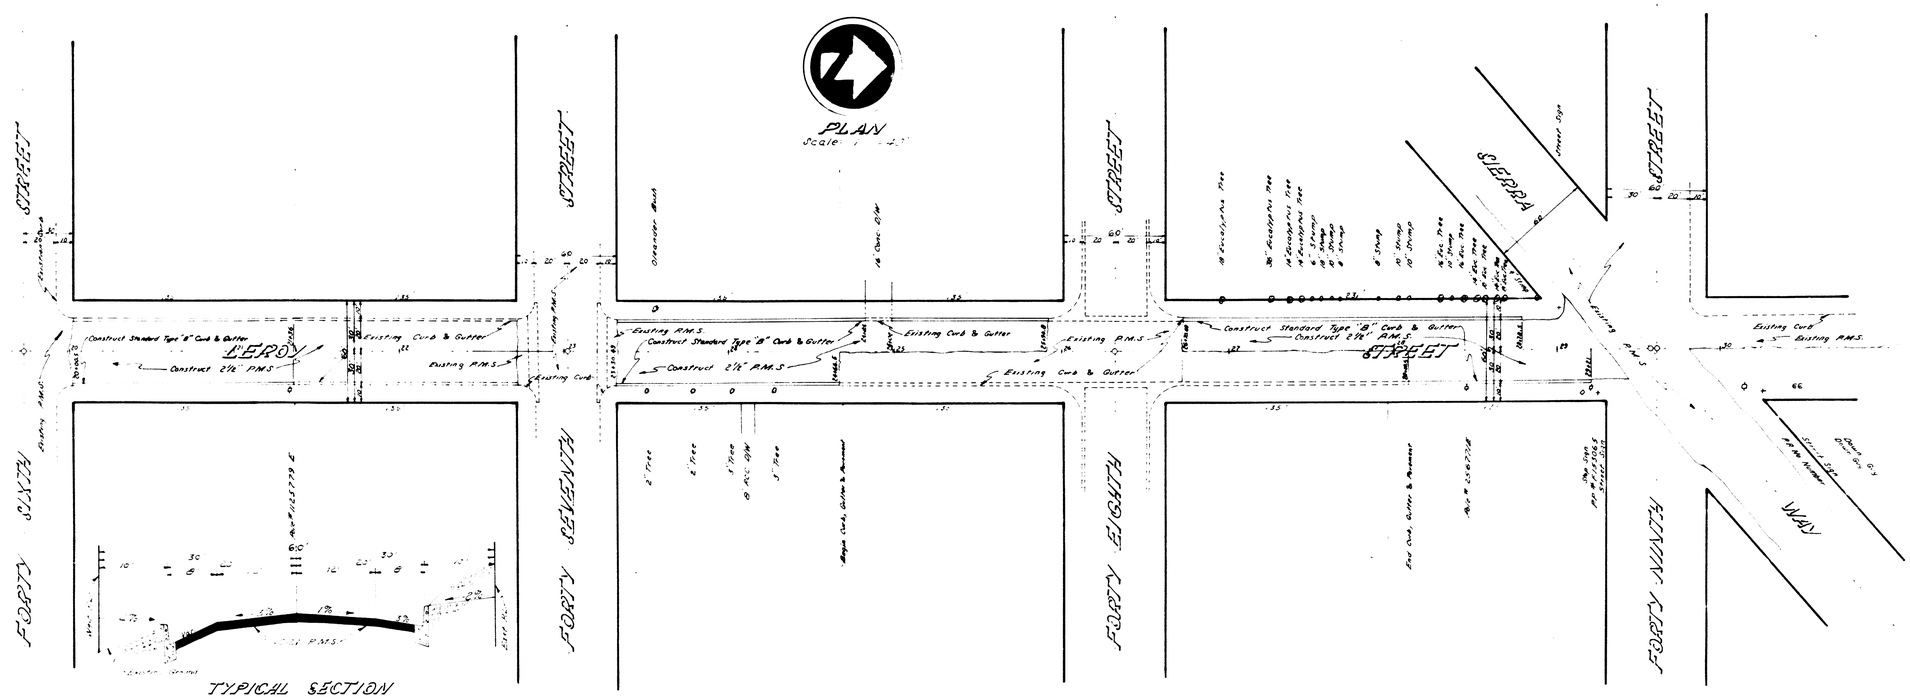

PLAN NO. 2704
SHEET 3 OF 9 SHEETS