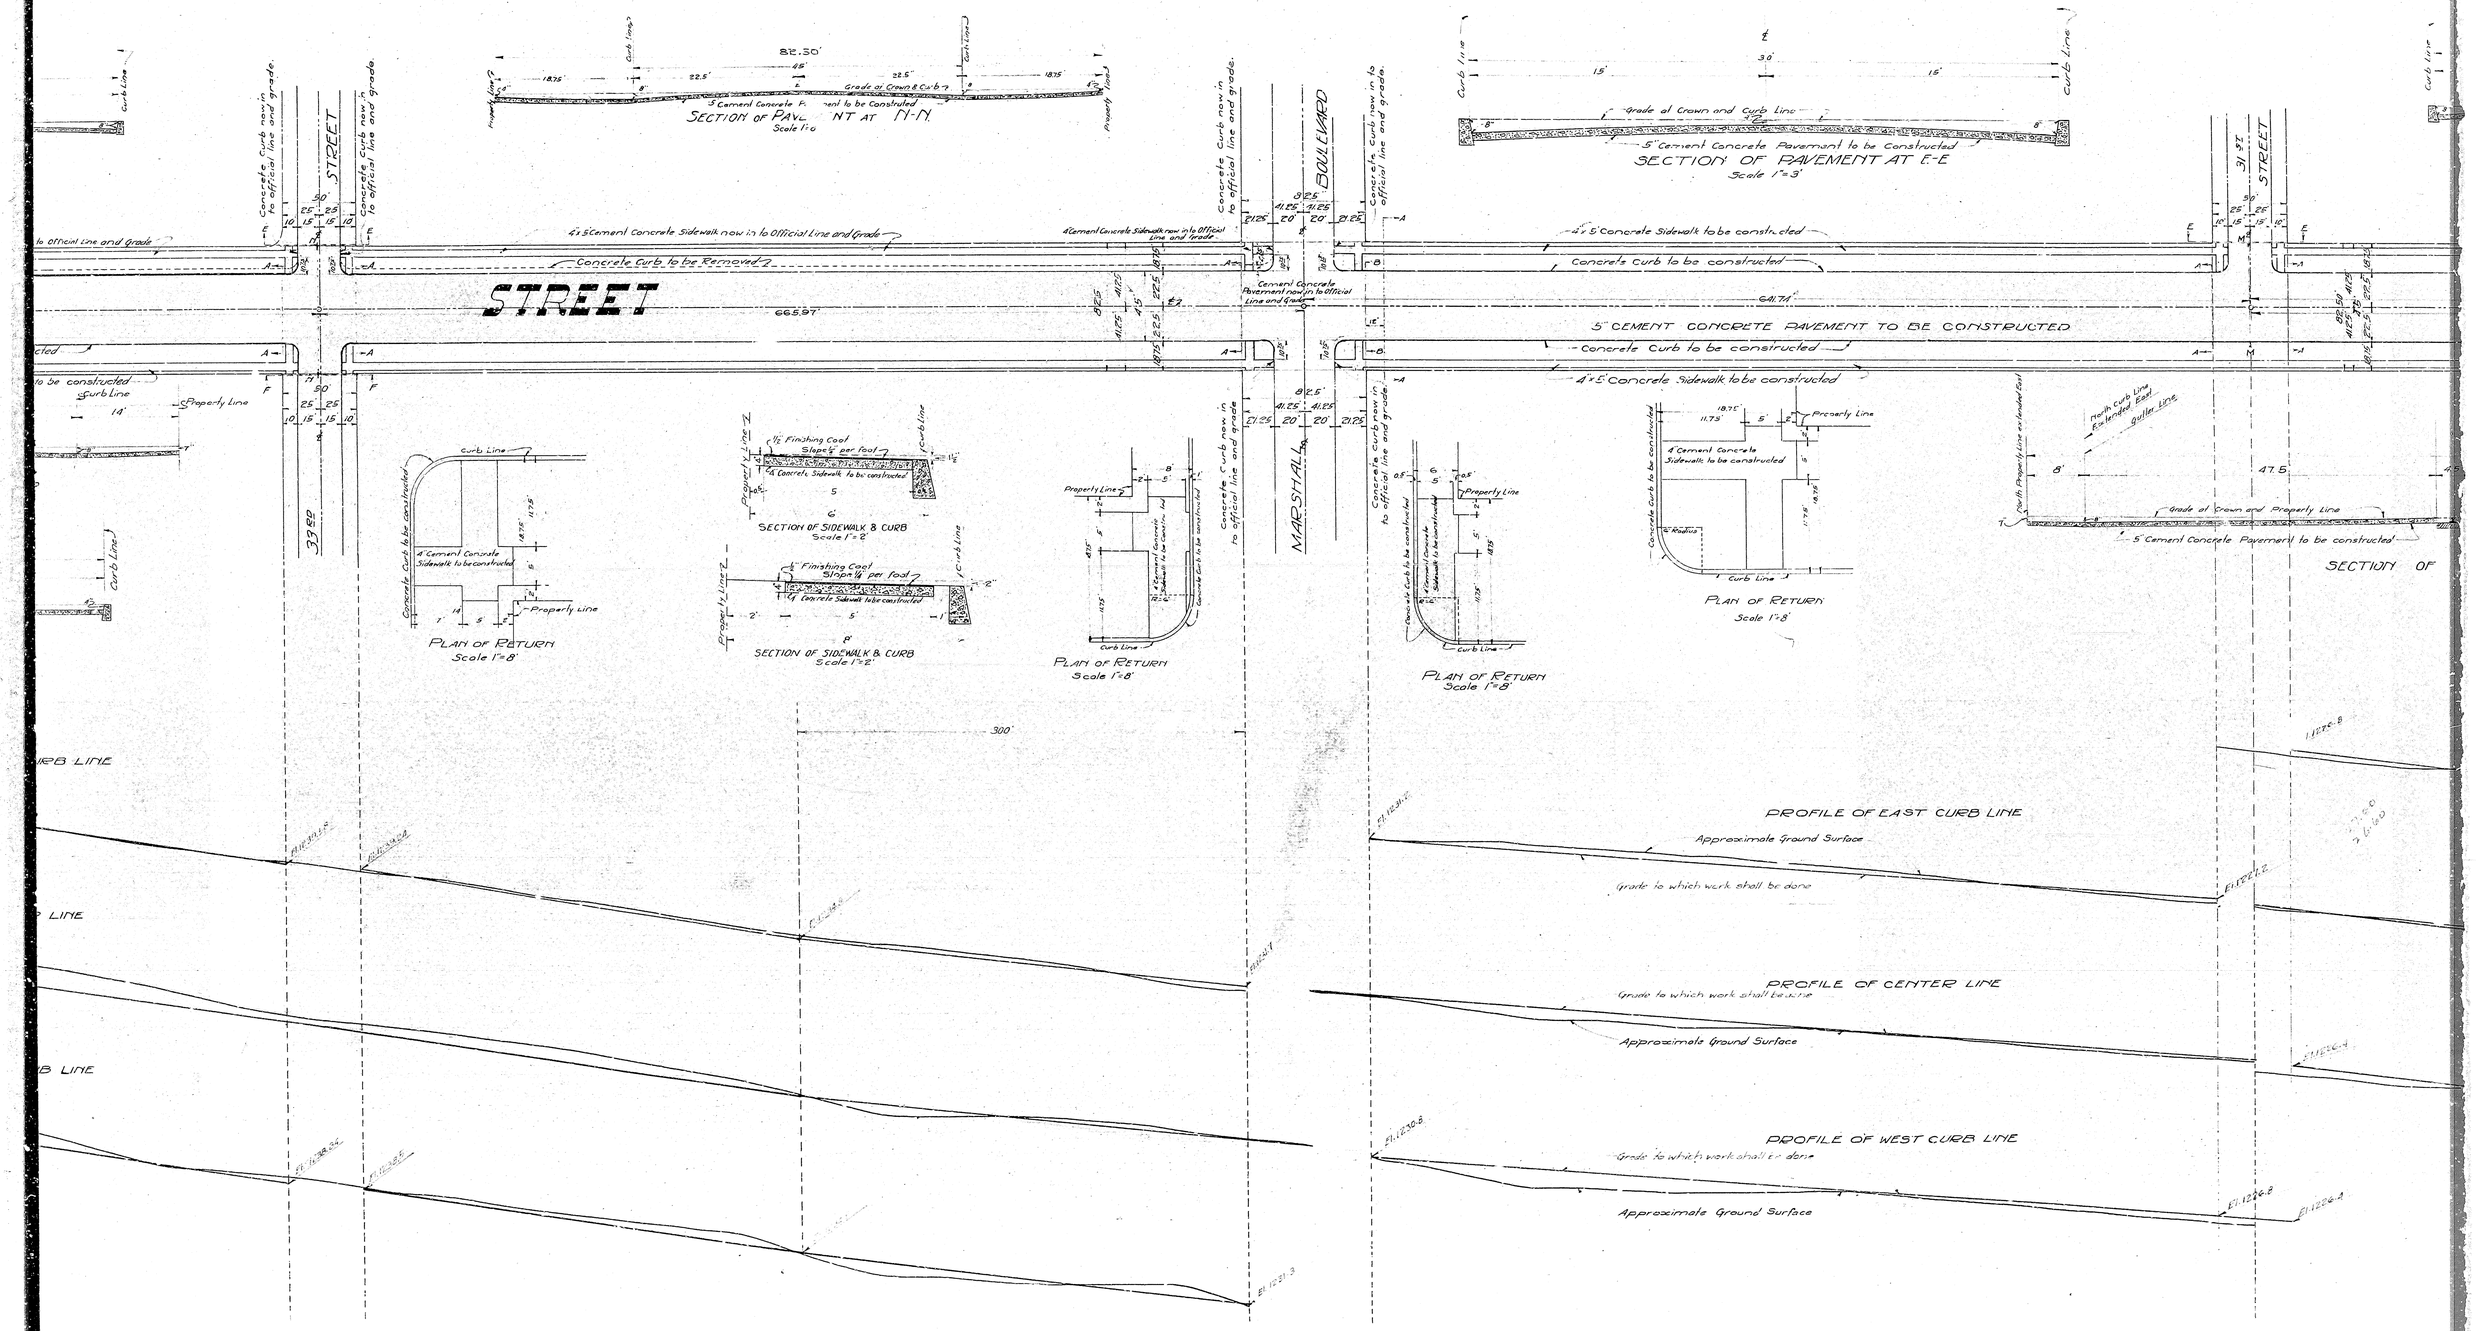
SECTION OF PAVEMENT AT M-M
Scale 1"=3'
SECTION OF PAVEMENT AT E-E
Scale 1"=3'
5" CEMENT CONCRETE PAVEMENT TO BE CONSTRUCTED
Concrete Curb to be Removed
Concrete Curb to be constructed
4"x5" Concrete Sidewalk to be constructed
STREET
MARSHALL BOULVARD
PLAN OF RETURN
Scale 1"=8'
SECTION OF SIDEWALK & CURB
Scale 1"=2'
PROFILE OF EAST CURB LINE
Approximate Ground Surface
Grade to which work shall be done
PROFILE OF CENTER LINE
PROFILE OF WEST CURB LINE

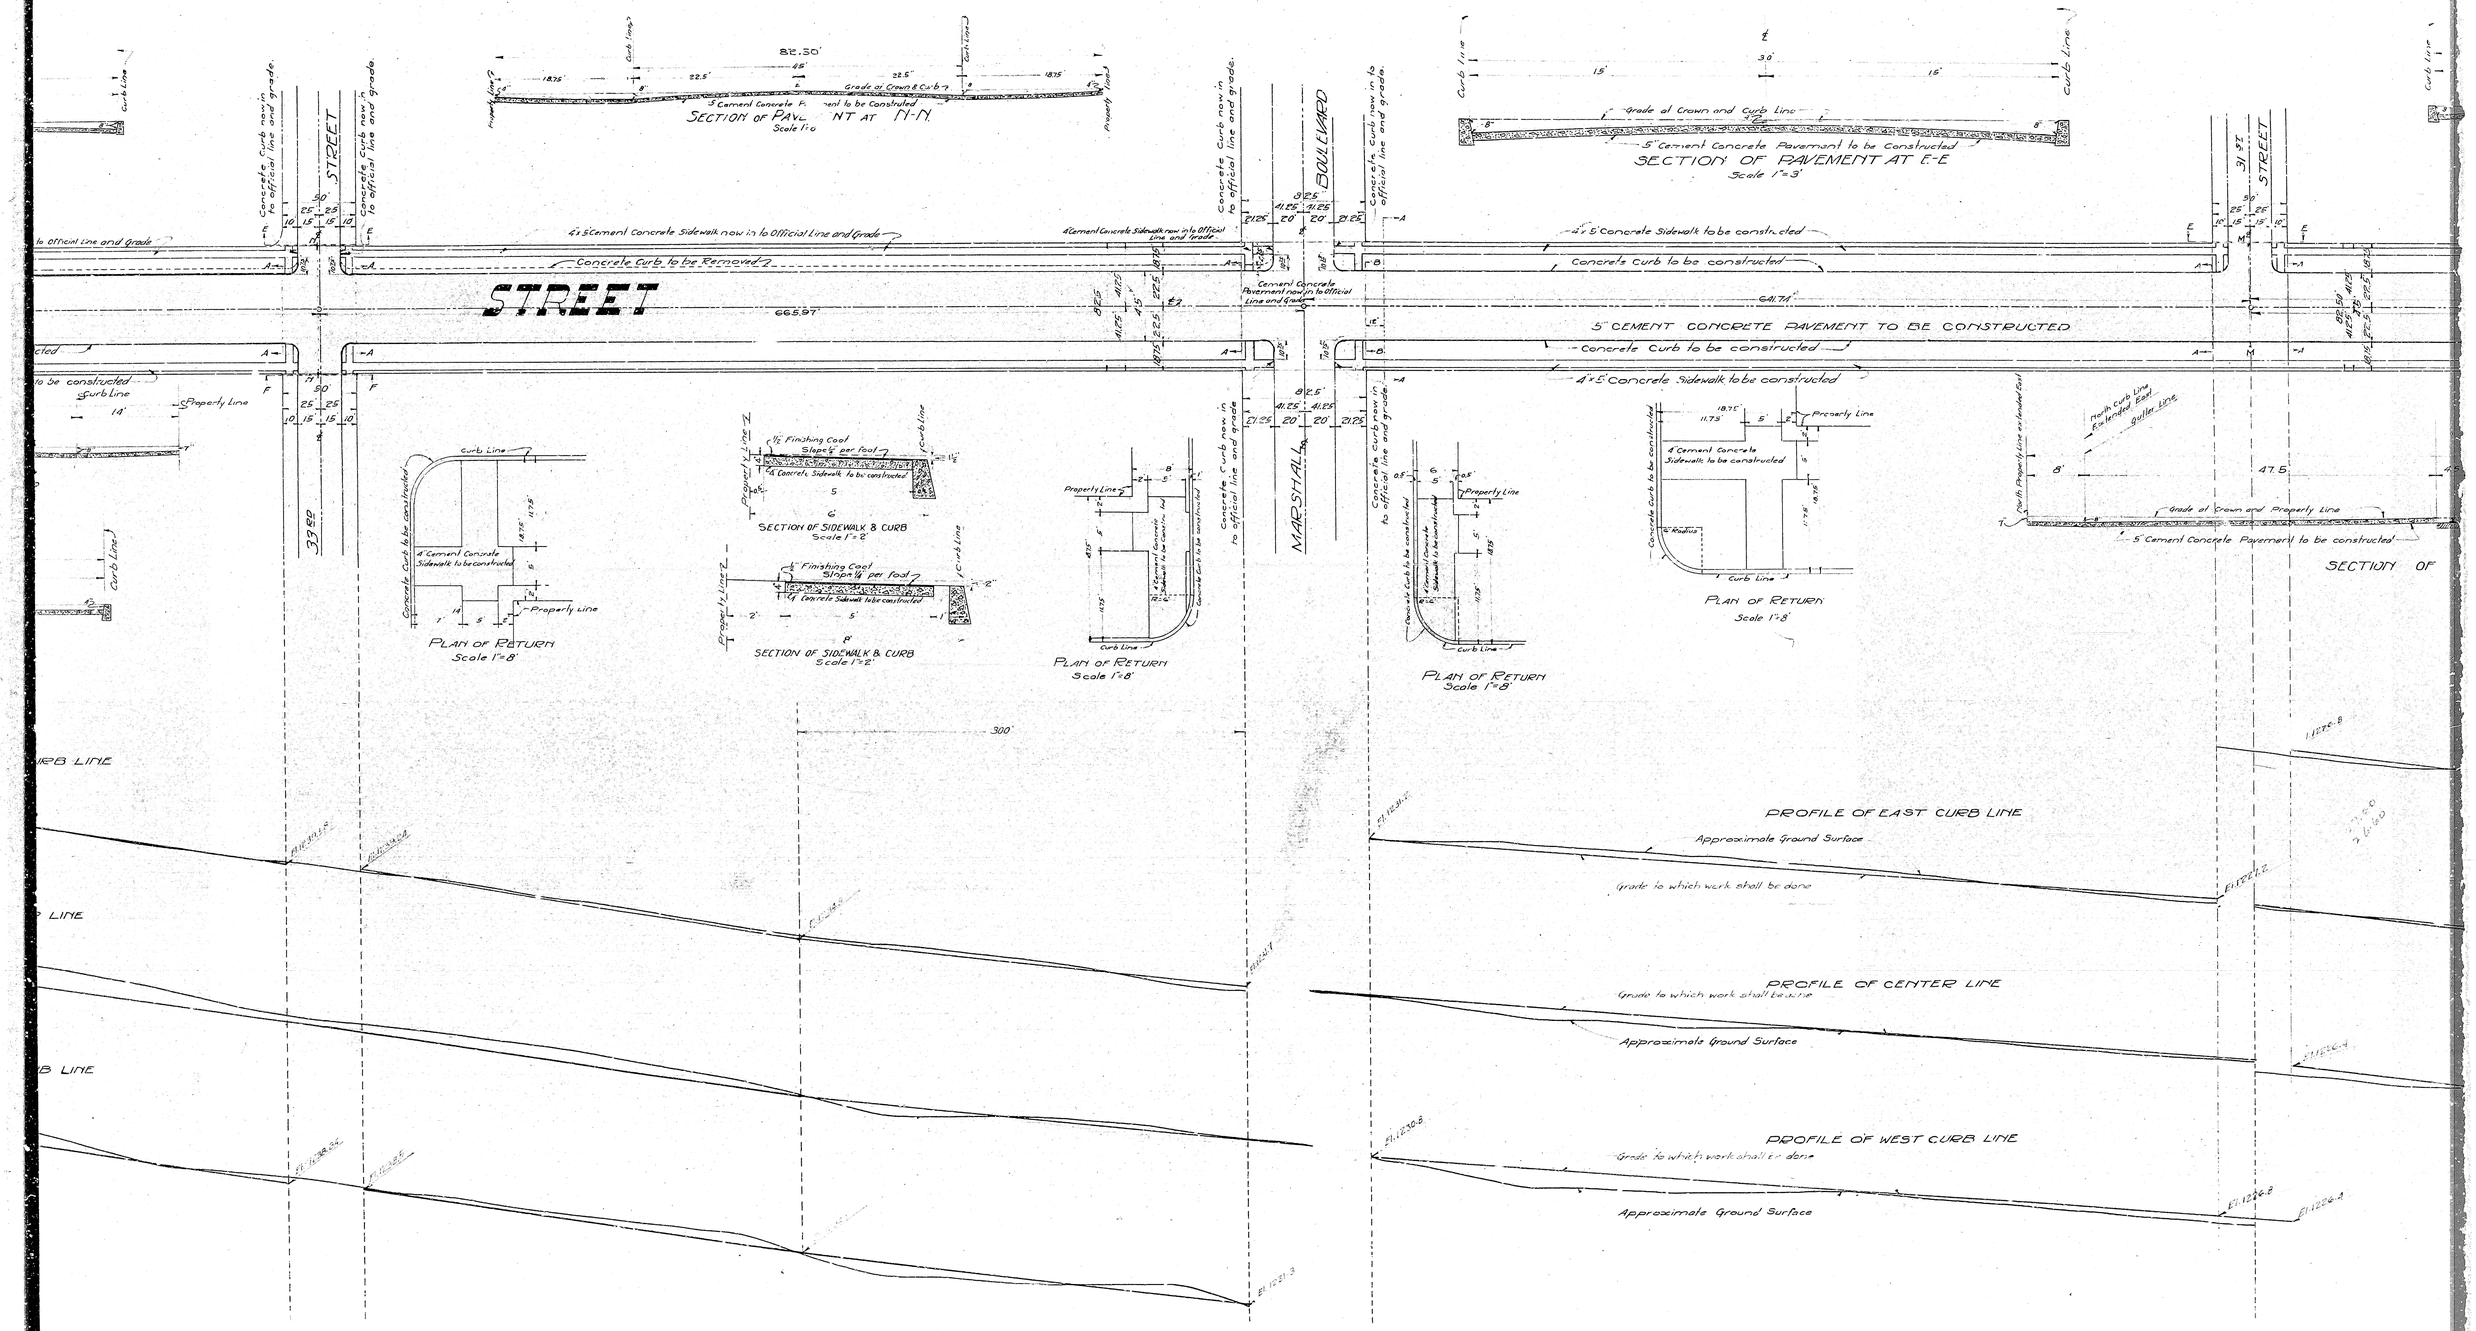
SECTION OF PAVEMENT AT M-M
Scale 1"=3'
SECTION OF PAVEMENT AT E-E
Scale 1"=3'
5" CEMENT CONCRETE PAVEMENT TO BE CONSTRUCTED
Concrete Curb to be Removed
Concrete Curb to be constructed
4"x5" Concrete Sidewalk to be constructed
STREET
MARSHALL BOULVARD
PLAN OF RETURN
Scale 1"=8'
SECTION OF SIDEWALK & CURB
Scale 1"=2'
PROFILE OF EAST CURB LINE
Approximate Ground Surface
Grade to which work shall be done
PROFILE OF CENTER LINE
PROFILE OF WEST CURB LINE