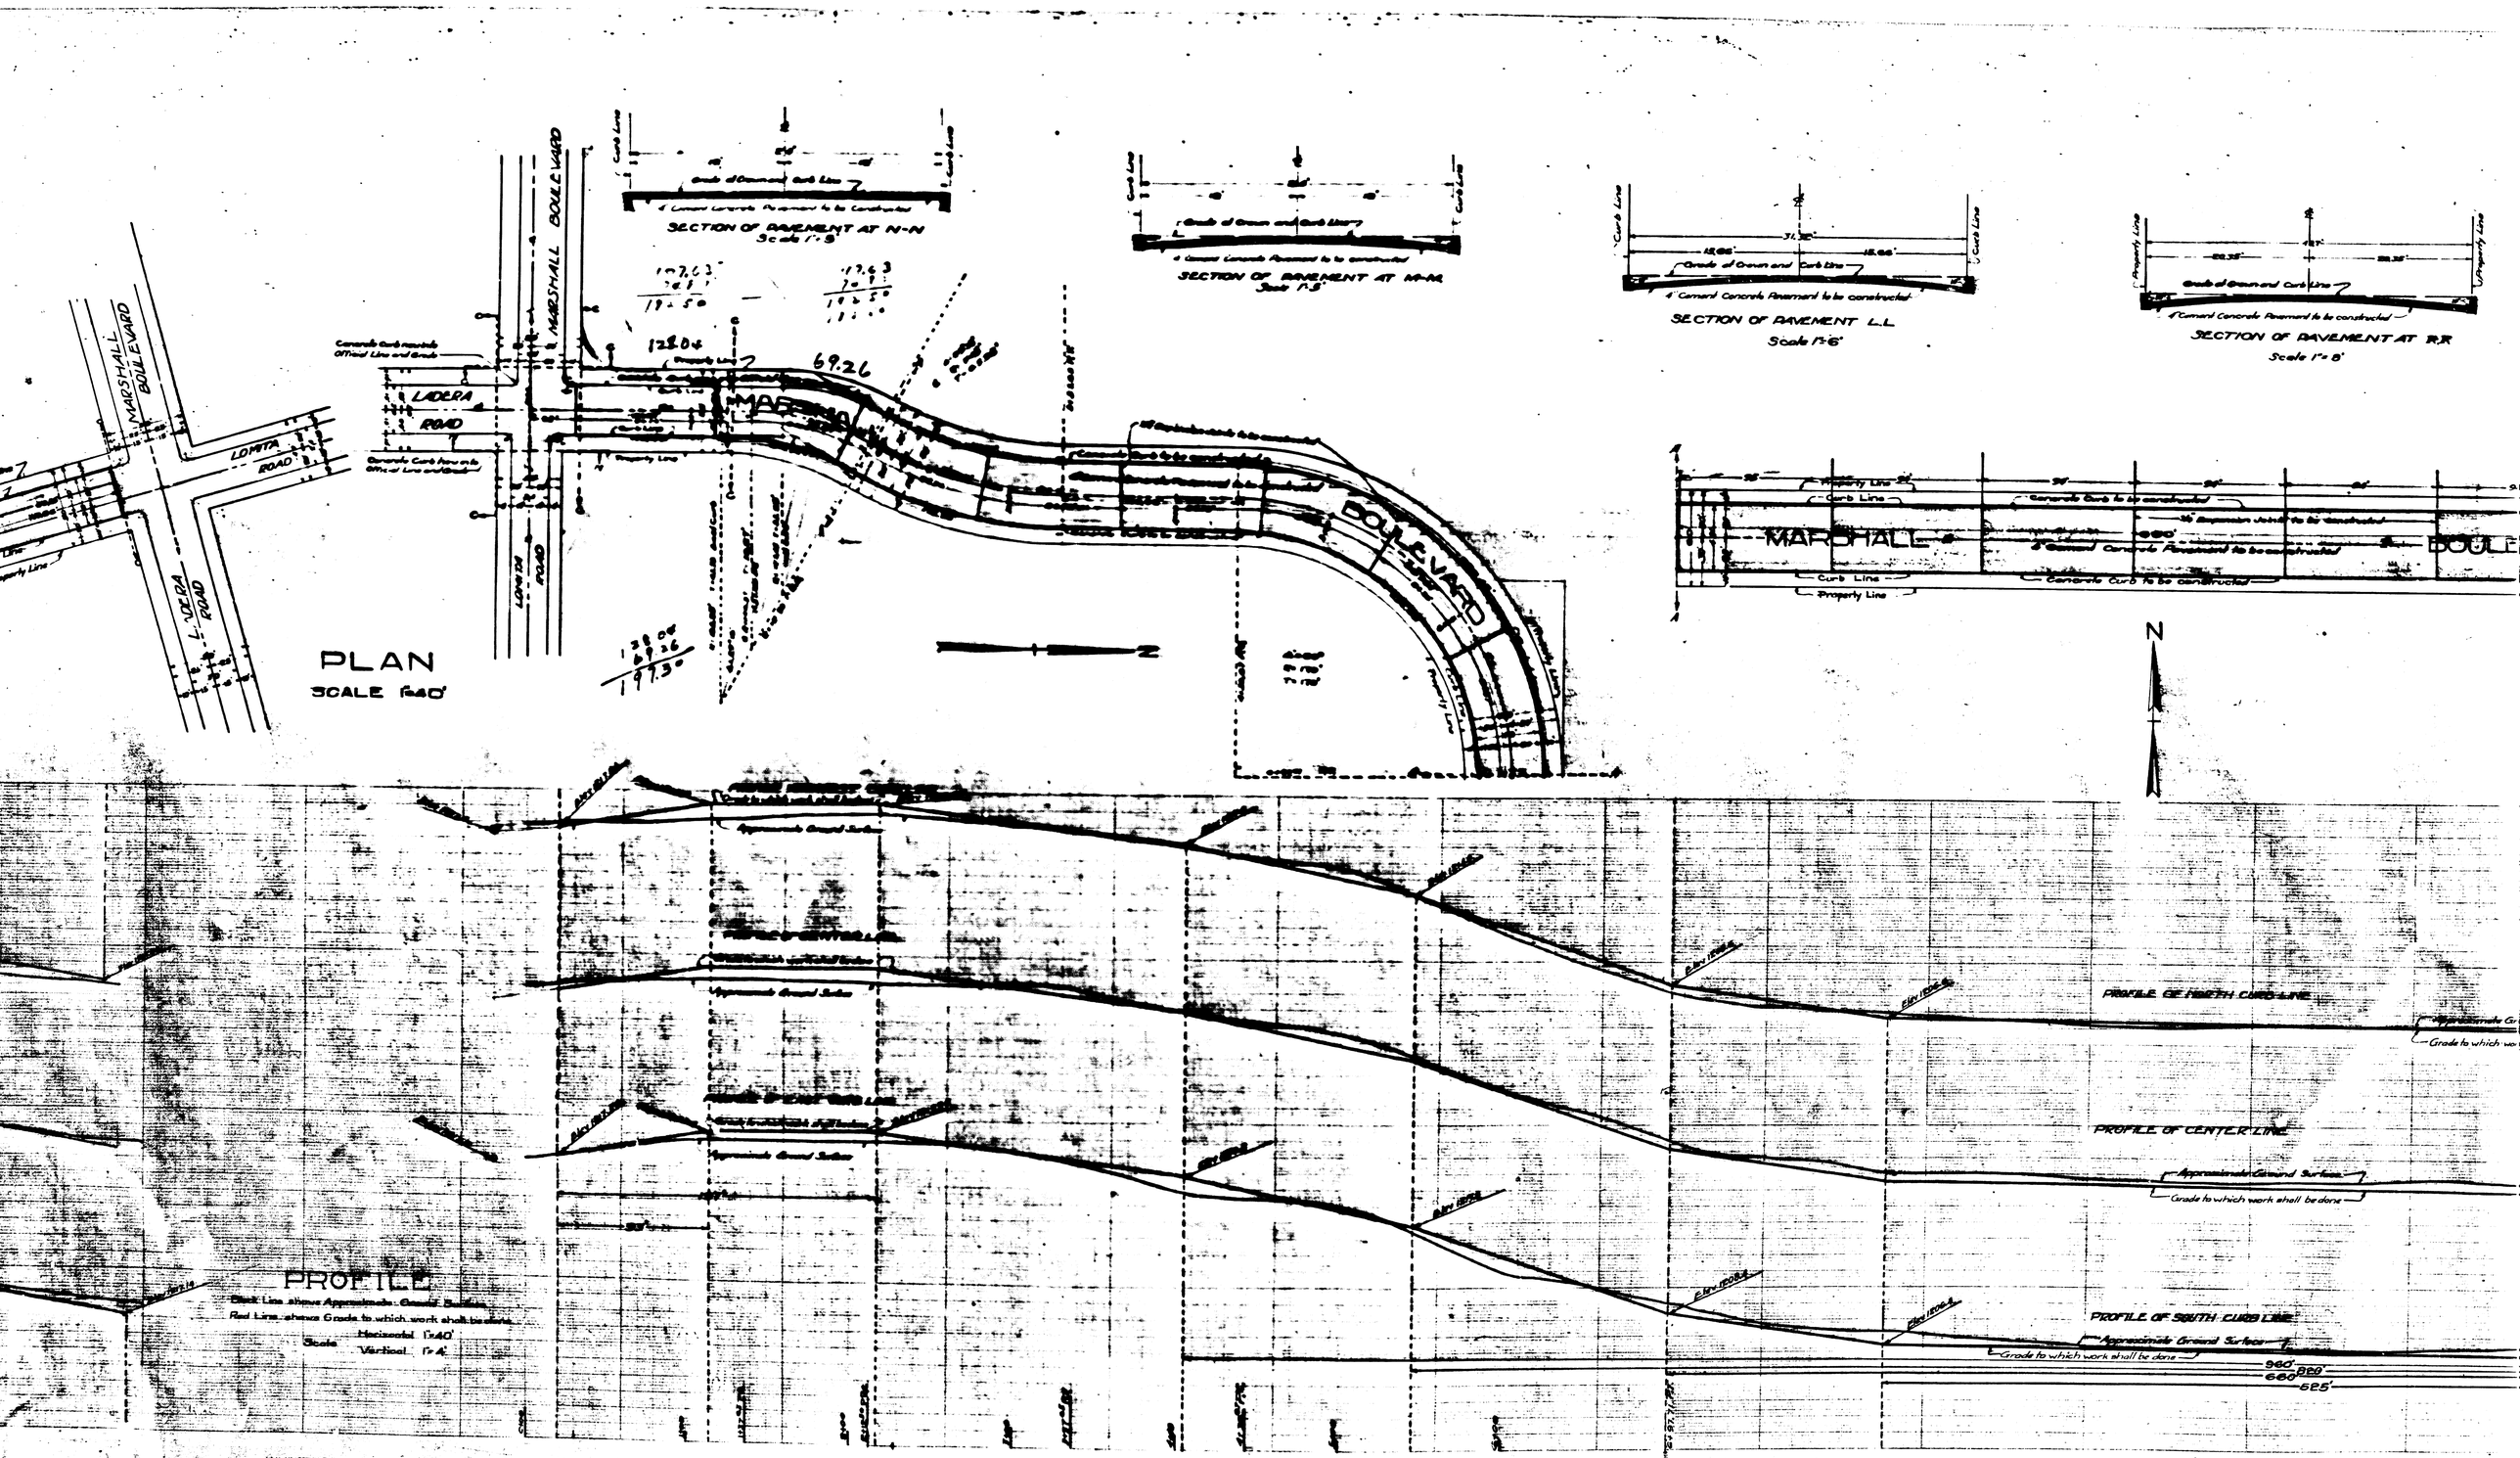
SECTION OF PAVEMENT AT N-N
Scale 1"=8'
SECTION OF PAVEMENT AT M-M
Scale 1"=8'
SECTION OF PAVEMENT L.L
Scale 1"=6'
SECTION OF PAVEMENT AT R.R
Scale 1"=8'
MARSHALL BOULEVARD
LADERA ROAD
LOMITA ROAD
PLAN
SCALE 1"=40'
N
PROFILE OF NORTH CURB LINE
PROFILE OF CENTER LINE
PROFILE OF SOUTH CURB LINE
Approximate Ground Surface
Grade to which work shall be done
PROFILE
Black Line shows Approximate Ground Surface
Red Line shows Grade to which work shall be done
Scale Horizontal 1"=40'
Vertical 1"=4'

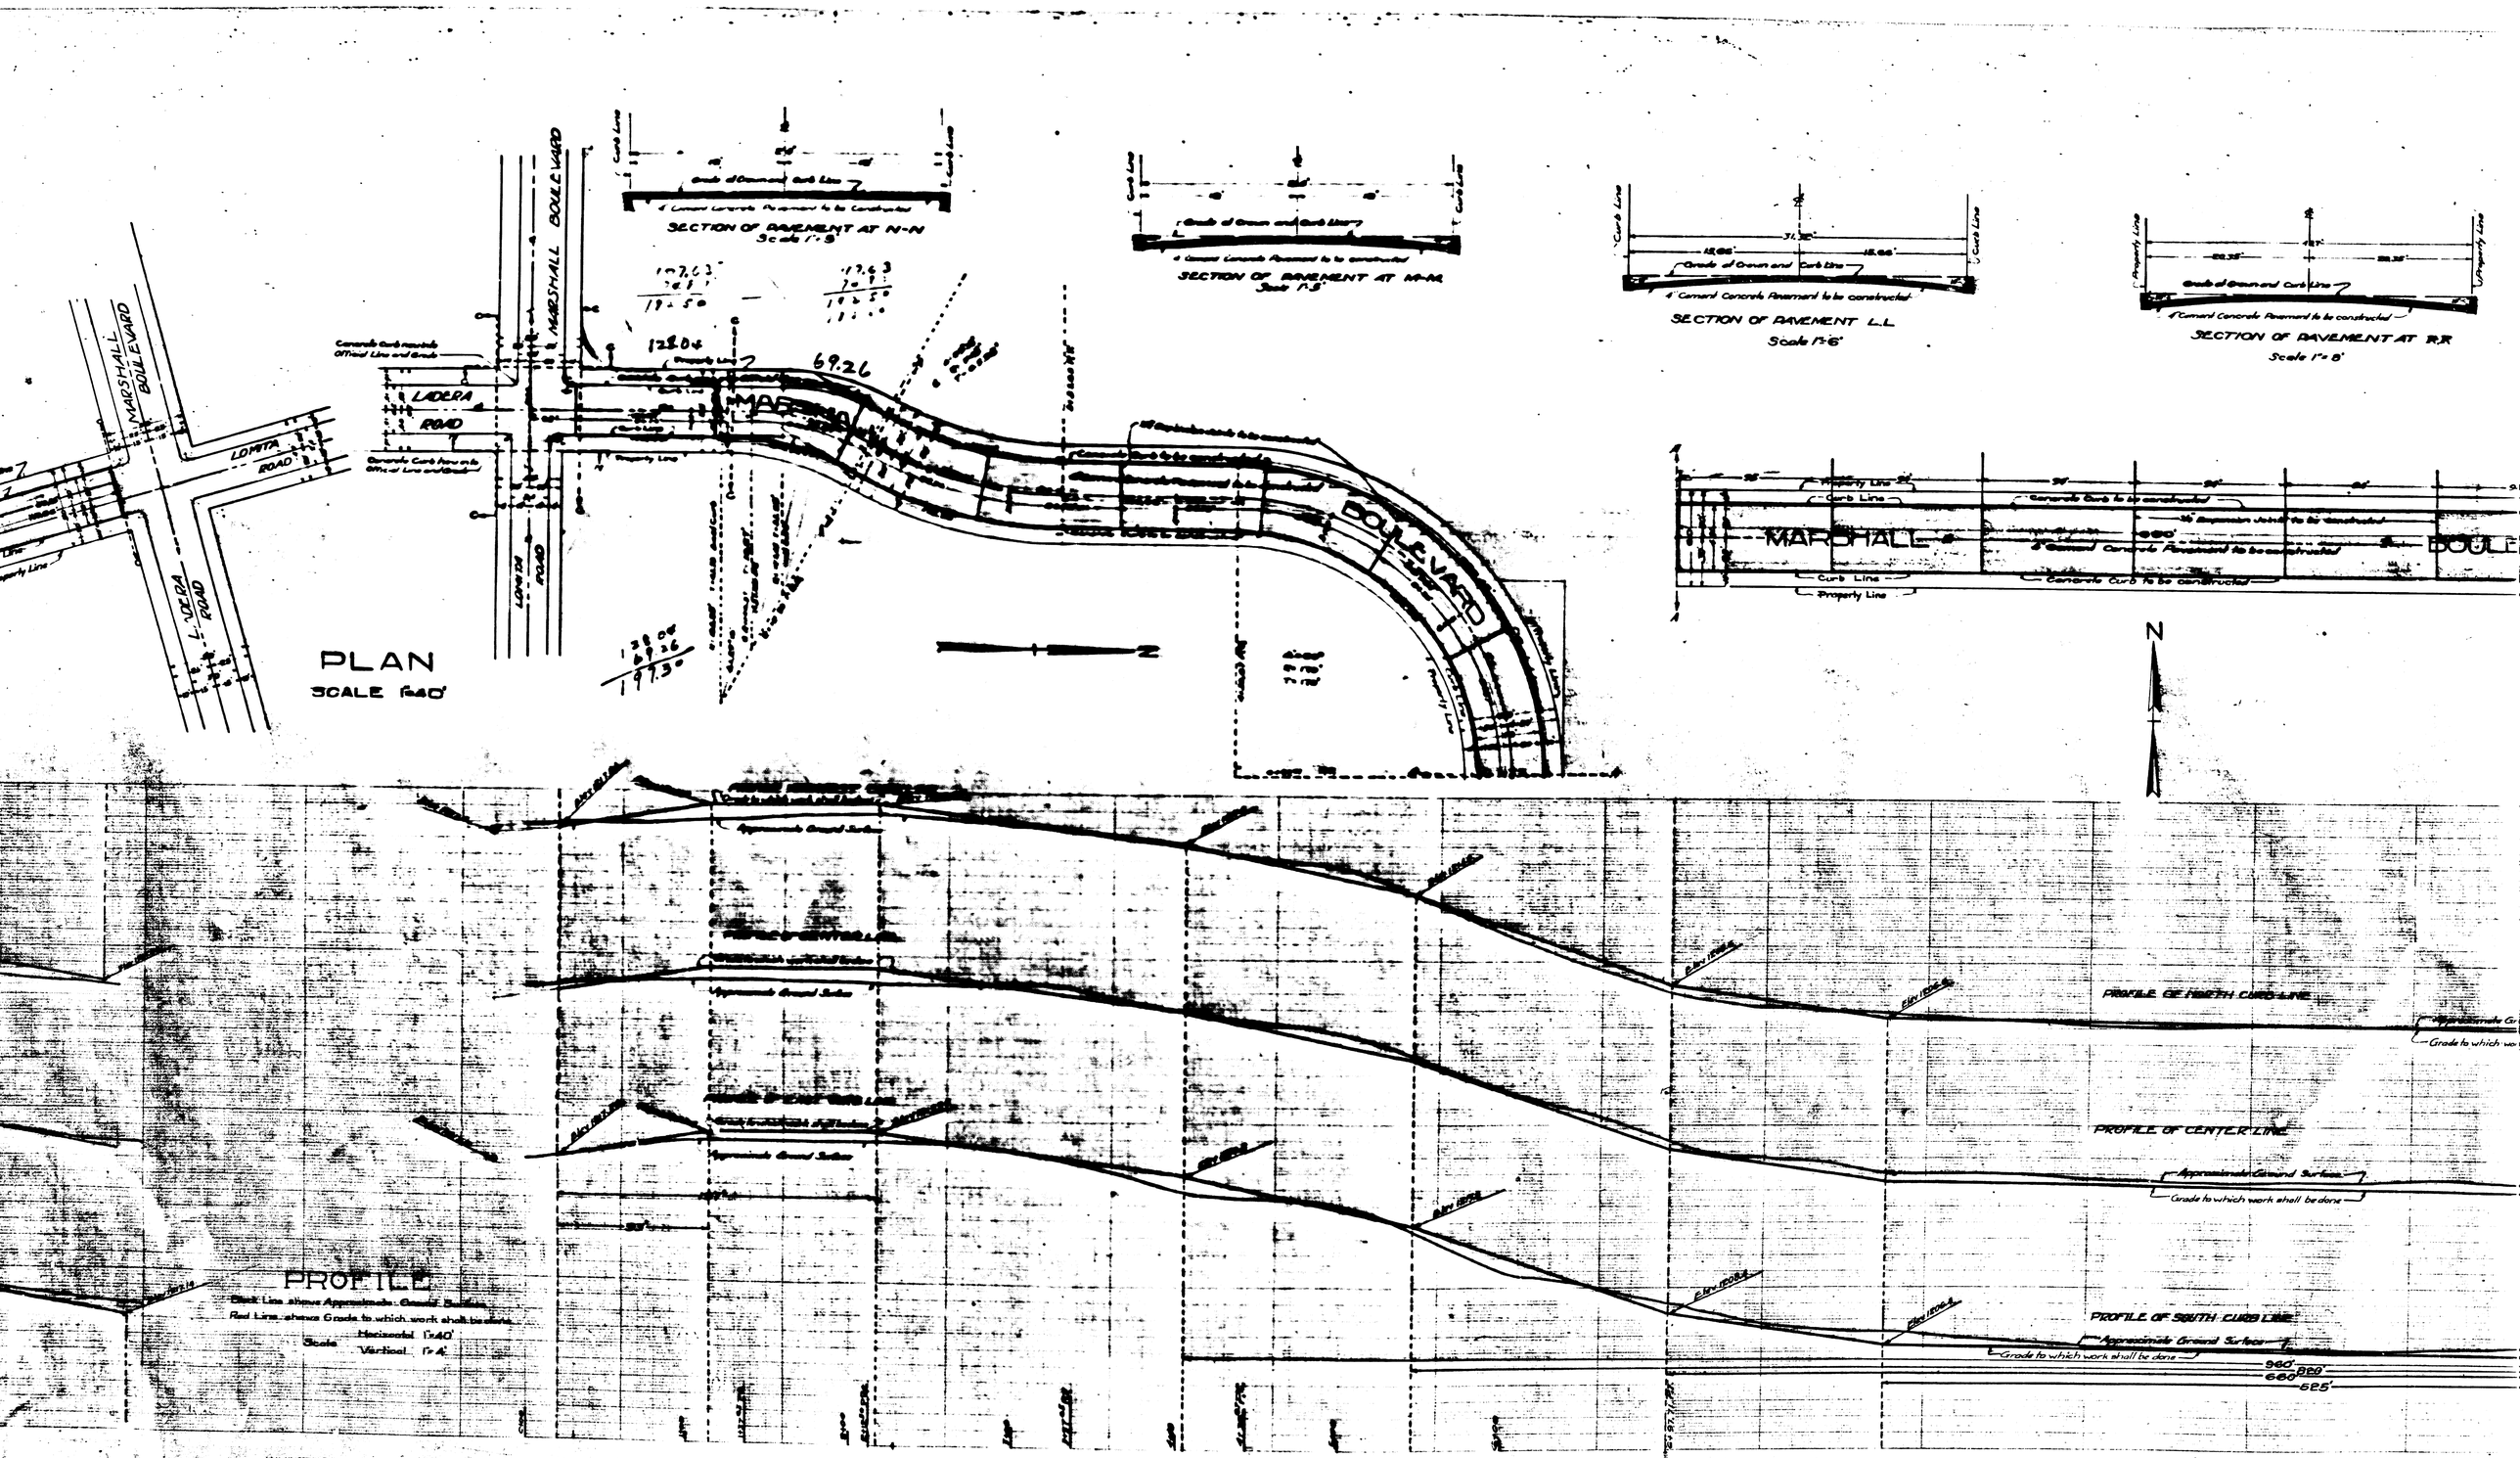
SECTION OF PAVEMENT AT N-N
Scale 1"=8'
SECTION OF PAVEMENT AT M-M
Scale 1"=8'
SECTION OF PAVEMENT L.L
Scale 1"=6'
SECTION OF PAVEMENT AT R.R
Scale 1"=8'
MARSHALL BOULEVARD
LADERA ROAD
LOMITA ROAD
PLAN
SCALE 1"=40'
N
PROFILE OF NORTH CURB LINE
PROFILE OF CENTER LINE
PROFILE OF SOUTH CURB LINE
Approximate Ground Surface
Grade to which work shall be done
PROFILE
Black Line shows Approximate Ground Surface
Red Line shows Grade to which work shall be done
Scale Horizontal 1"=40'
Vertical 1"=4'