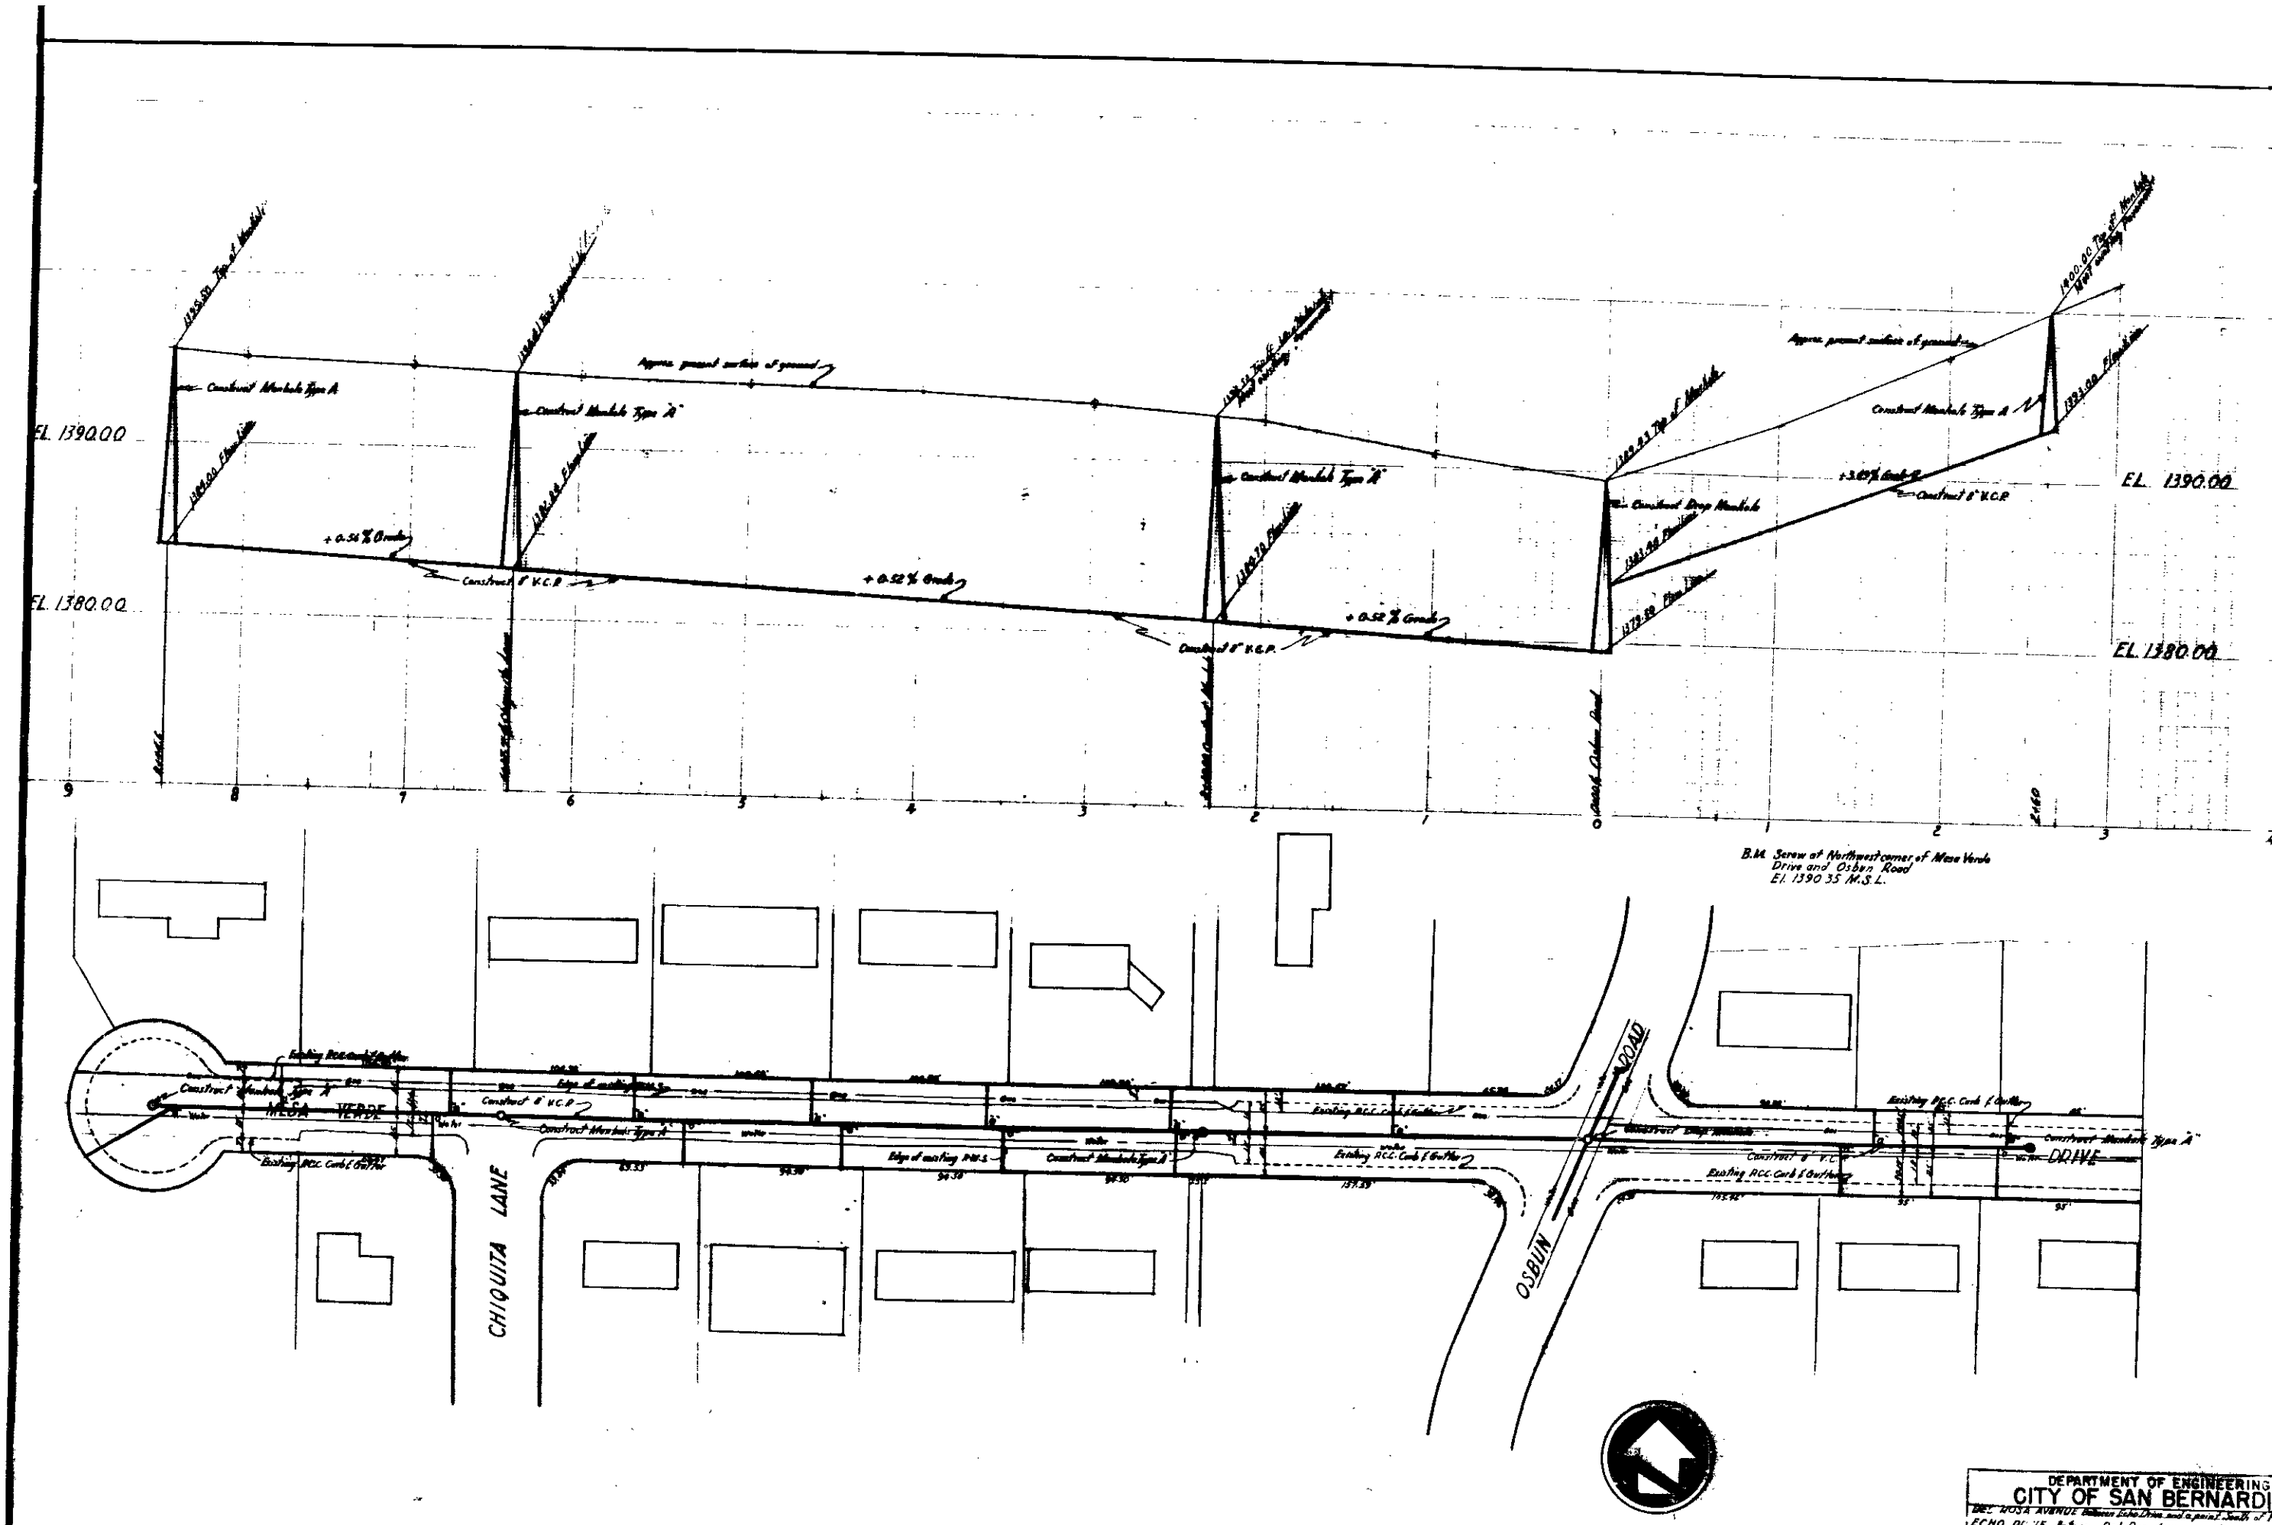
EL. 1390.00
EL. 1380.00
Construct Manhole Type A
Construct Manhole Type "A"
Approx. ground surface of ground
+0.54% Grade
Construct 8" V.C.P.
+0.52% Grade
Construct Drop Manhole
+3.07% Grade
B.M. Screw at Northwest corner of Mesa Verde Drive and Osbun Road El. 1390.35 M.S.L.
MESA VERDE DRIVE
CHIQUITA LANE
OSBUN ROAD
Existing P.C.C. Curb & Gutter
Edge of existing P.M.S.
Scale 1" = 40'
DEPARTMENT OF ENGINEERING
CITY OF SAN BERNARDI
DEL MESA AVENUE Between Echo Drive and a point South of
ECHO DRIVE Between Del Rose Avenue and Co. Flood
FOOTHILL DRIVE Between Del Rose Avenue and a po
OSBUN ROAD Between Foothill Drive and a point N
BELMONT COURT Between Osbun Road and a point Ea
MESA VERDE DRIVE East and West of Osbun Road
SUBMITTED BY
APPROVED OCTOBER 20 19 62
CITY ENGINEER
REGISTERED CIVIL ENGINEER NO. 8879
REFERENCE
DRAWN BY
CHECKED BY