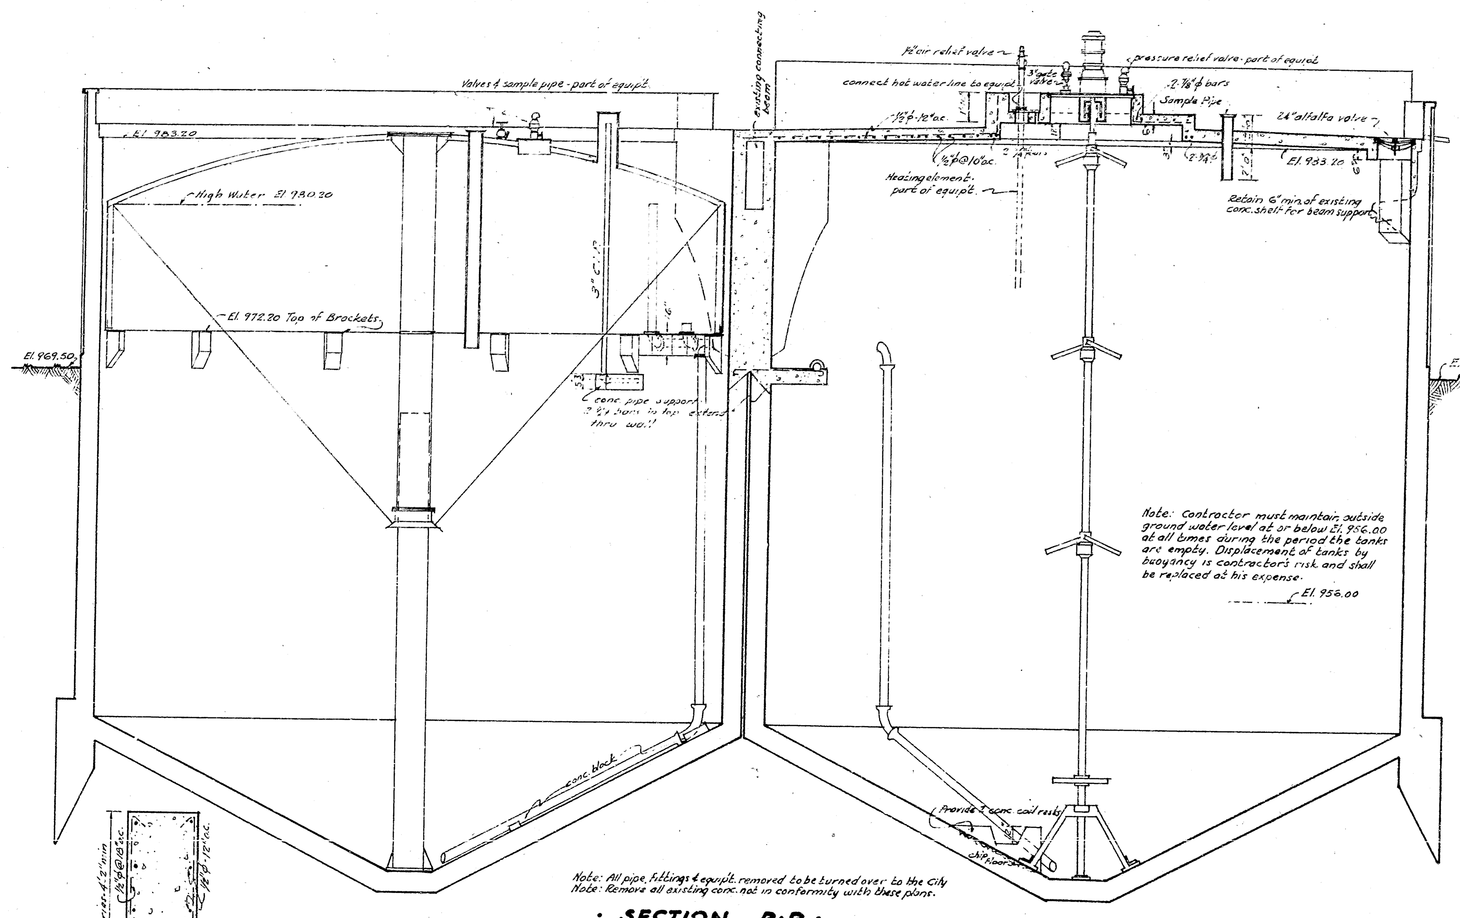

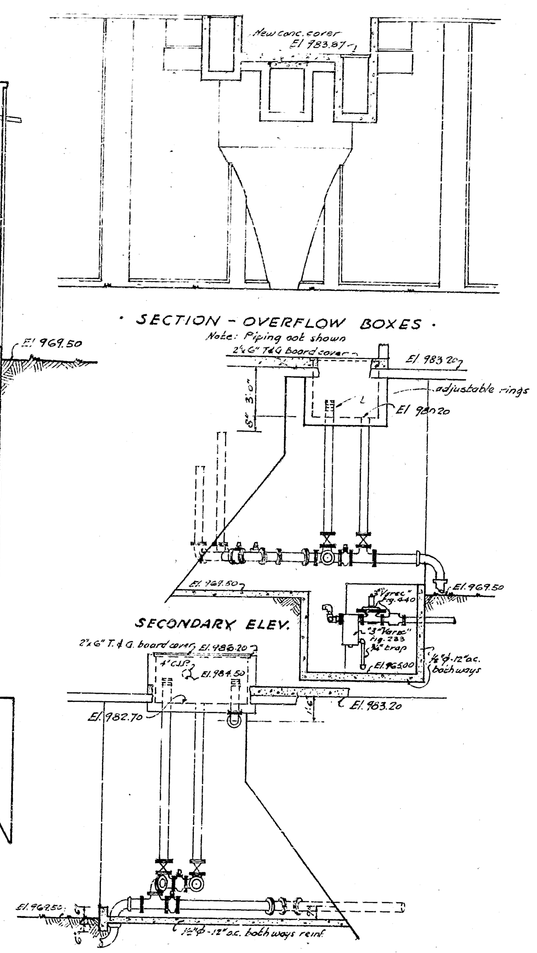

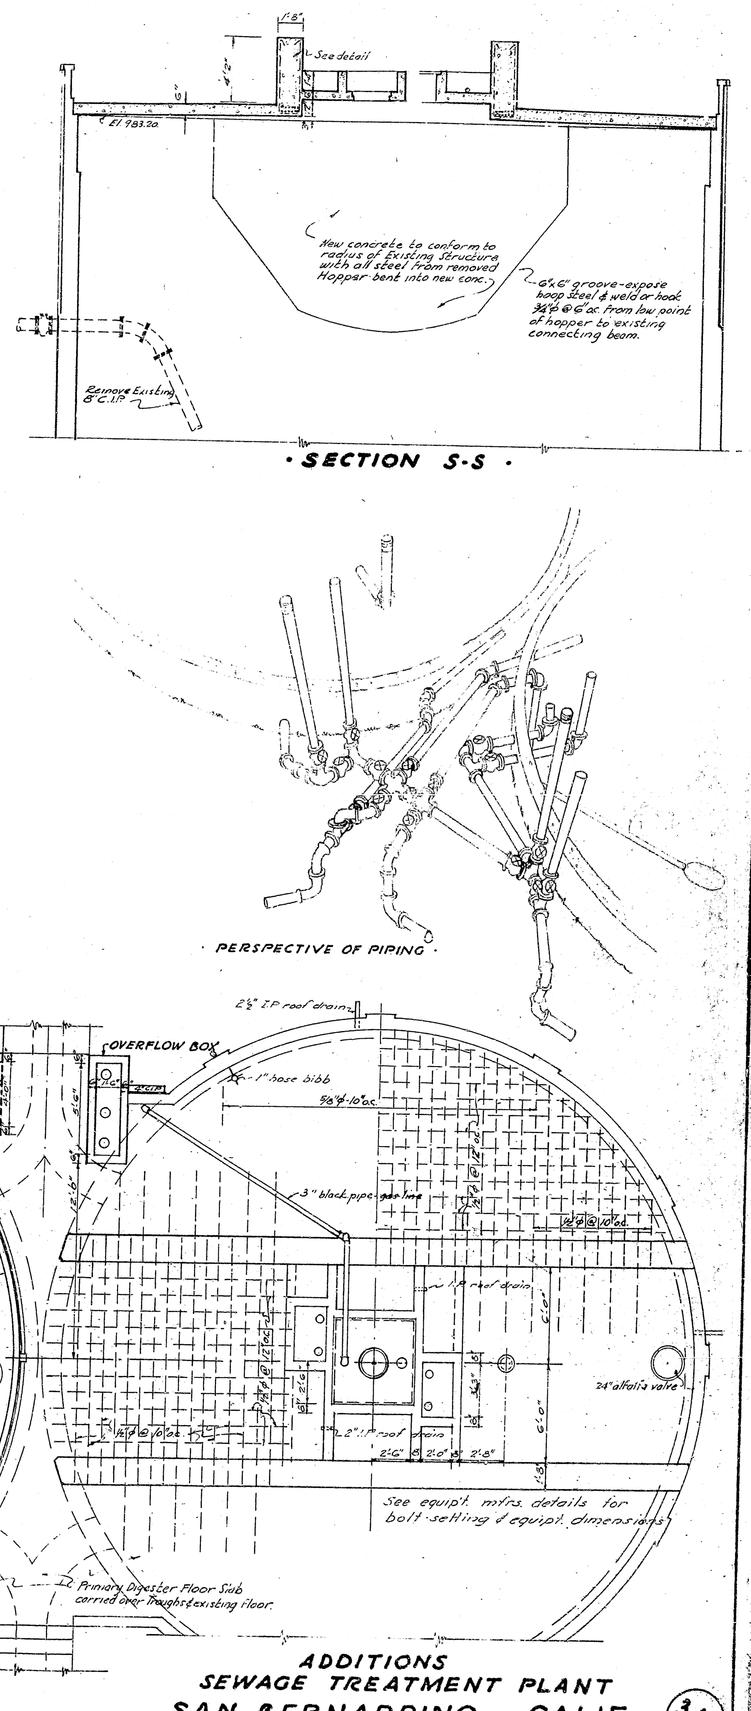

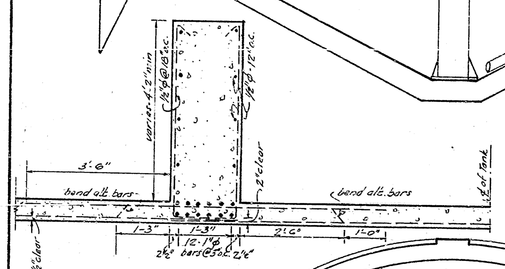

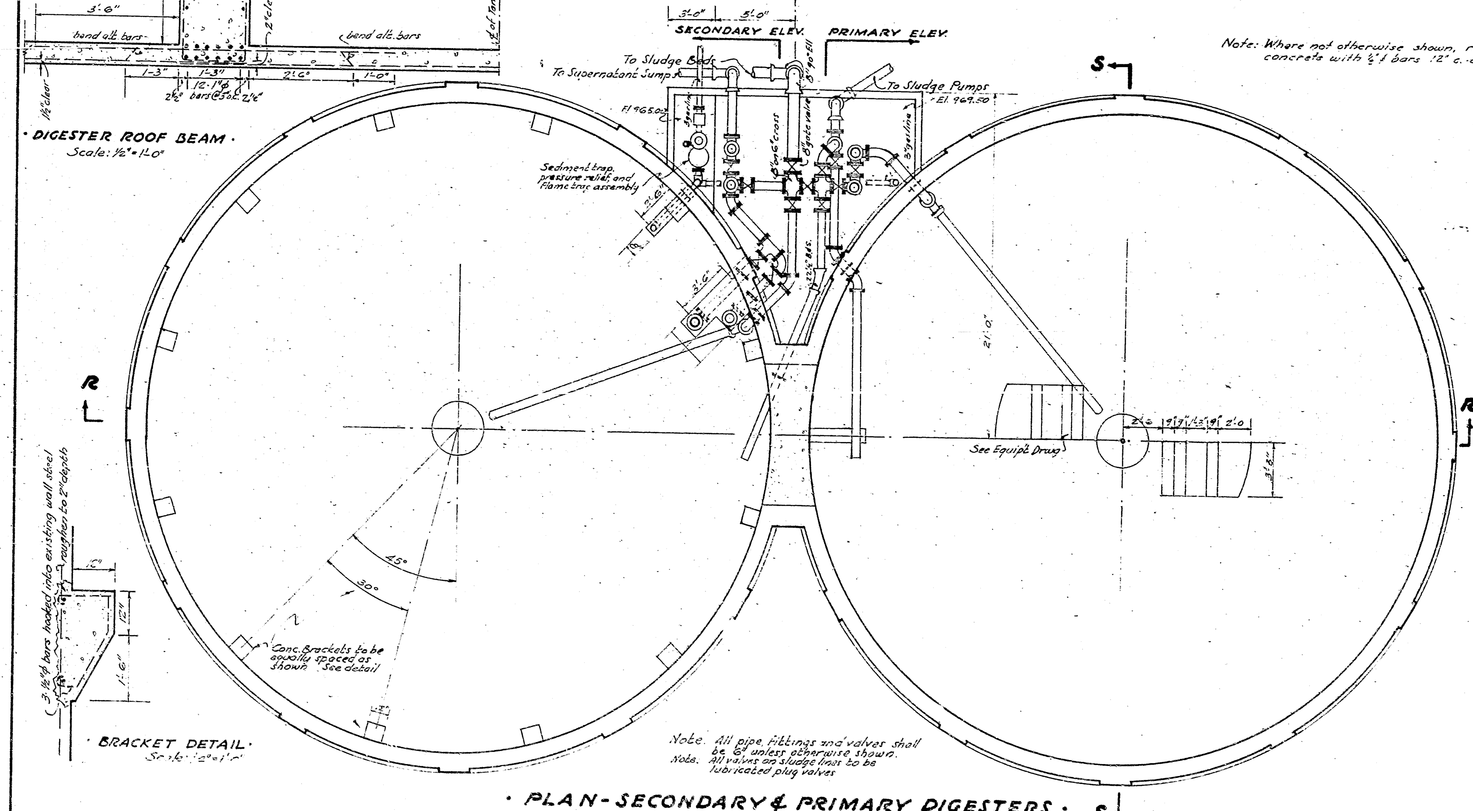

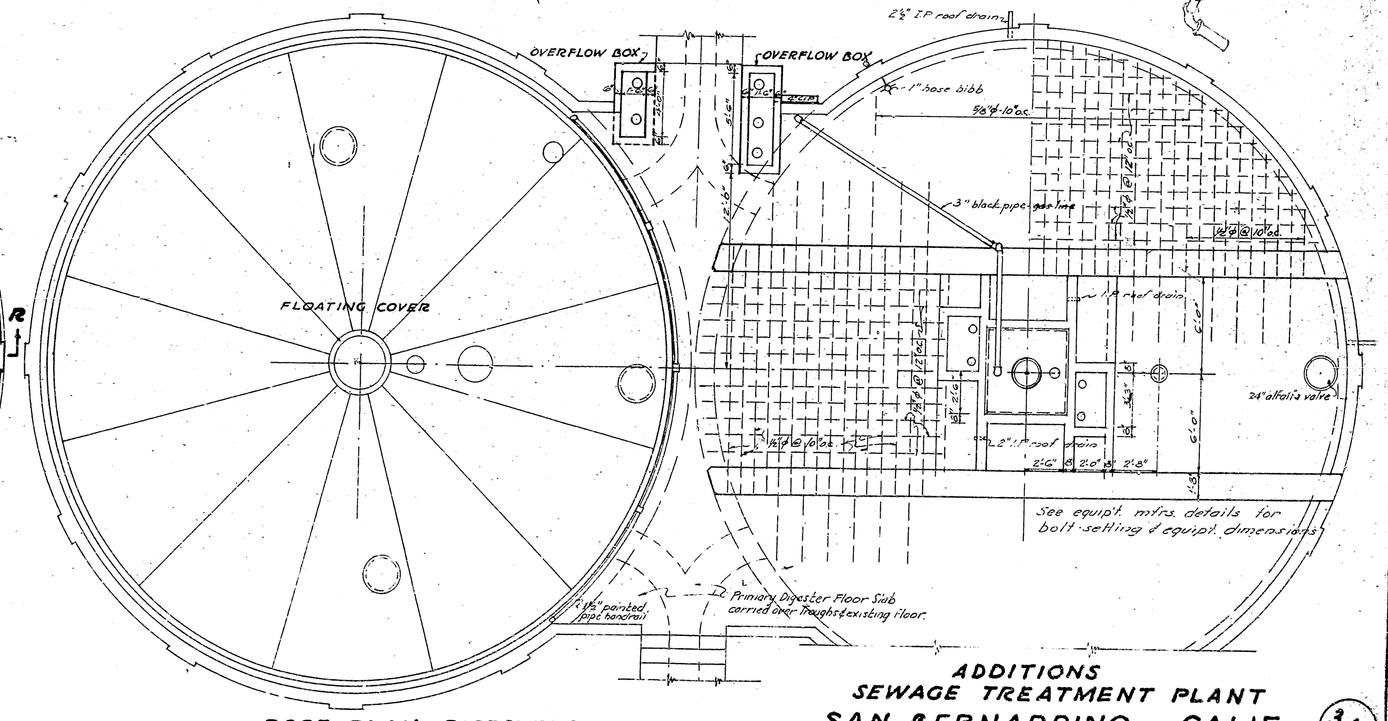

ADDITIONS
SEWAGE TREATMENT PLANT
SAN BERNARDINO, CALIF.
CURRIE ENGINEERING COMPANY

3/7