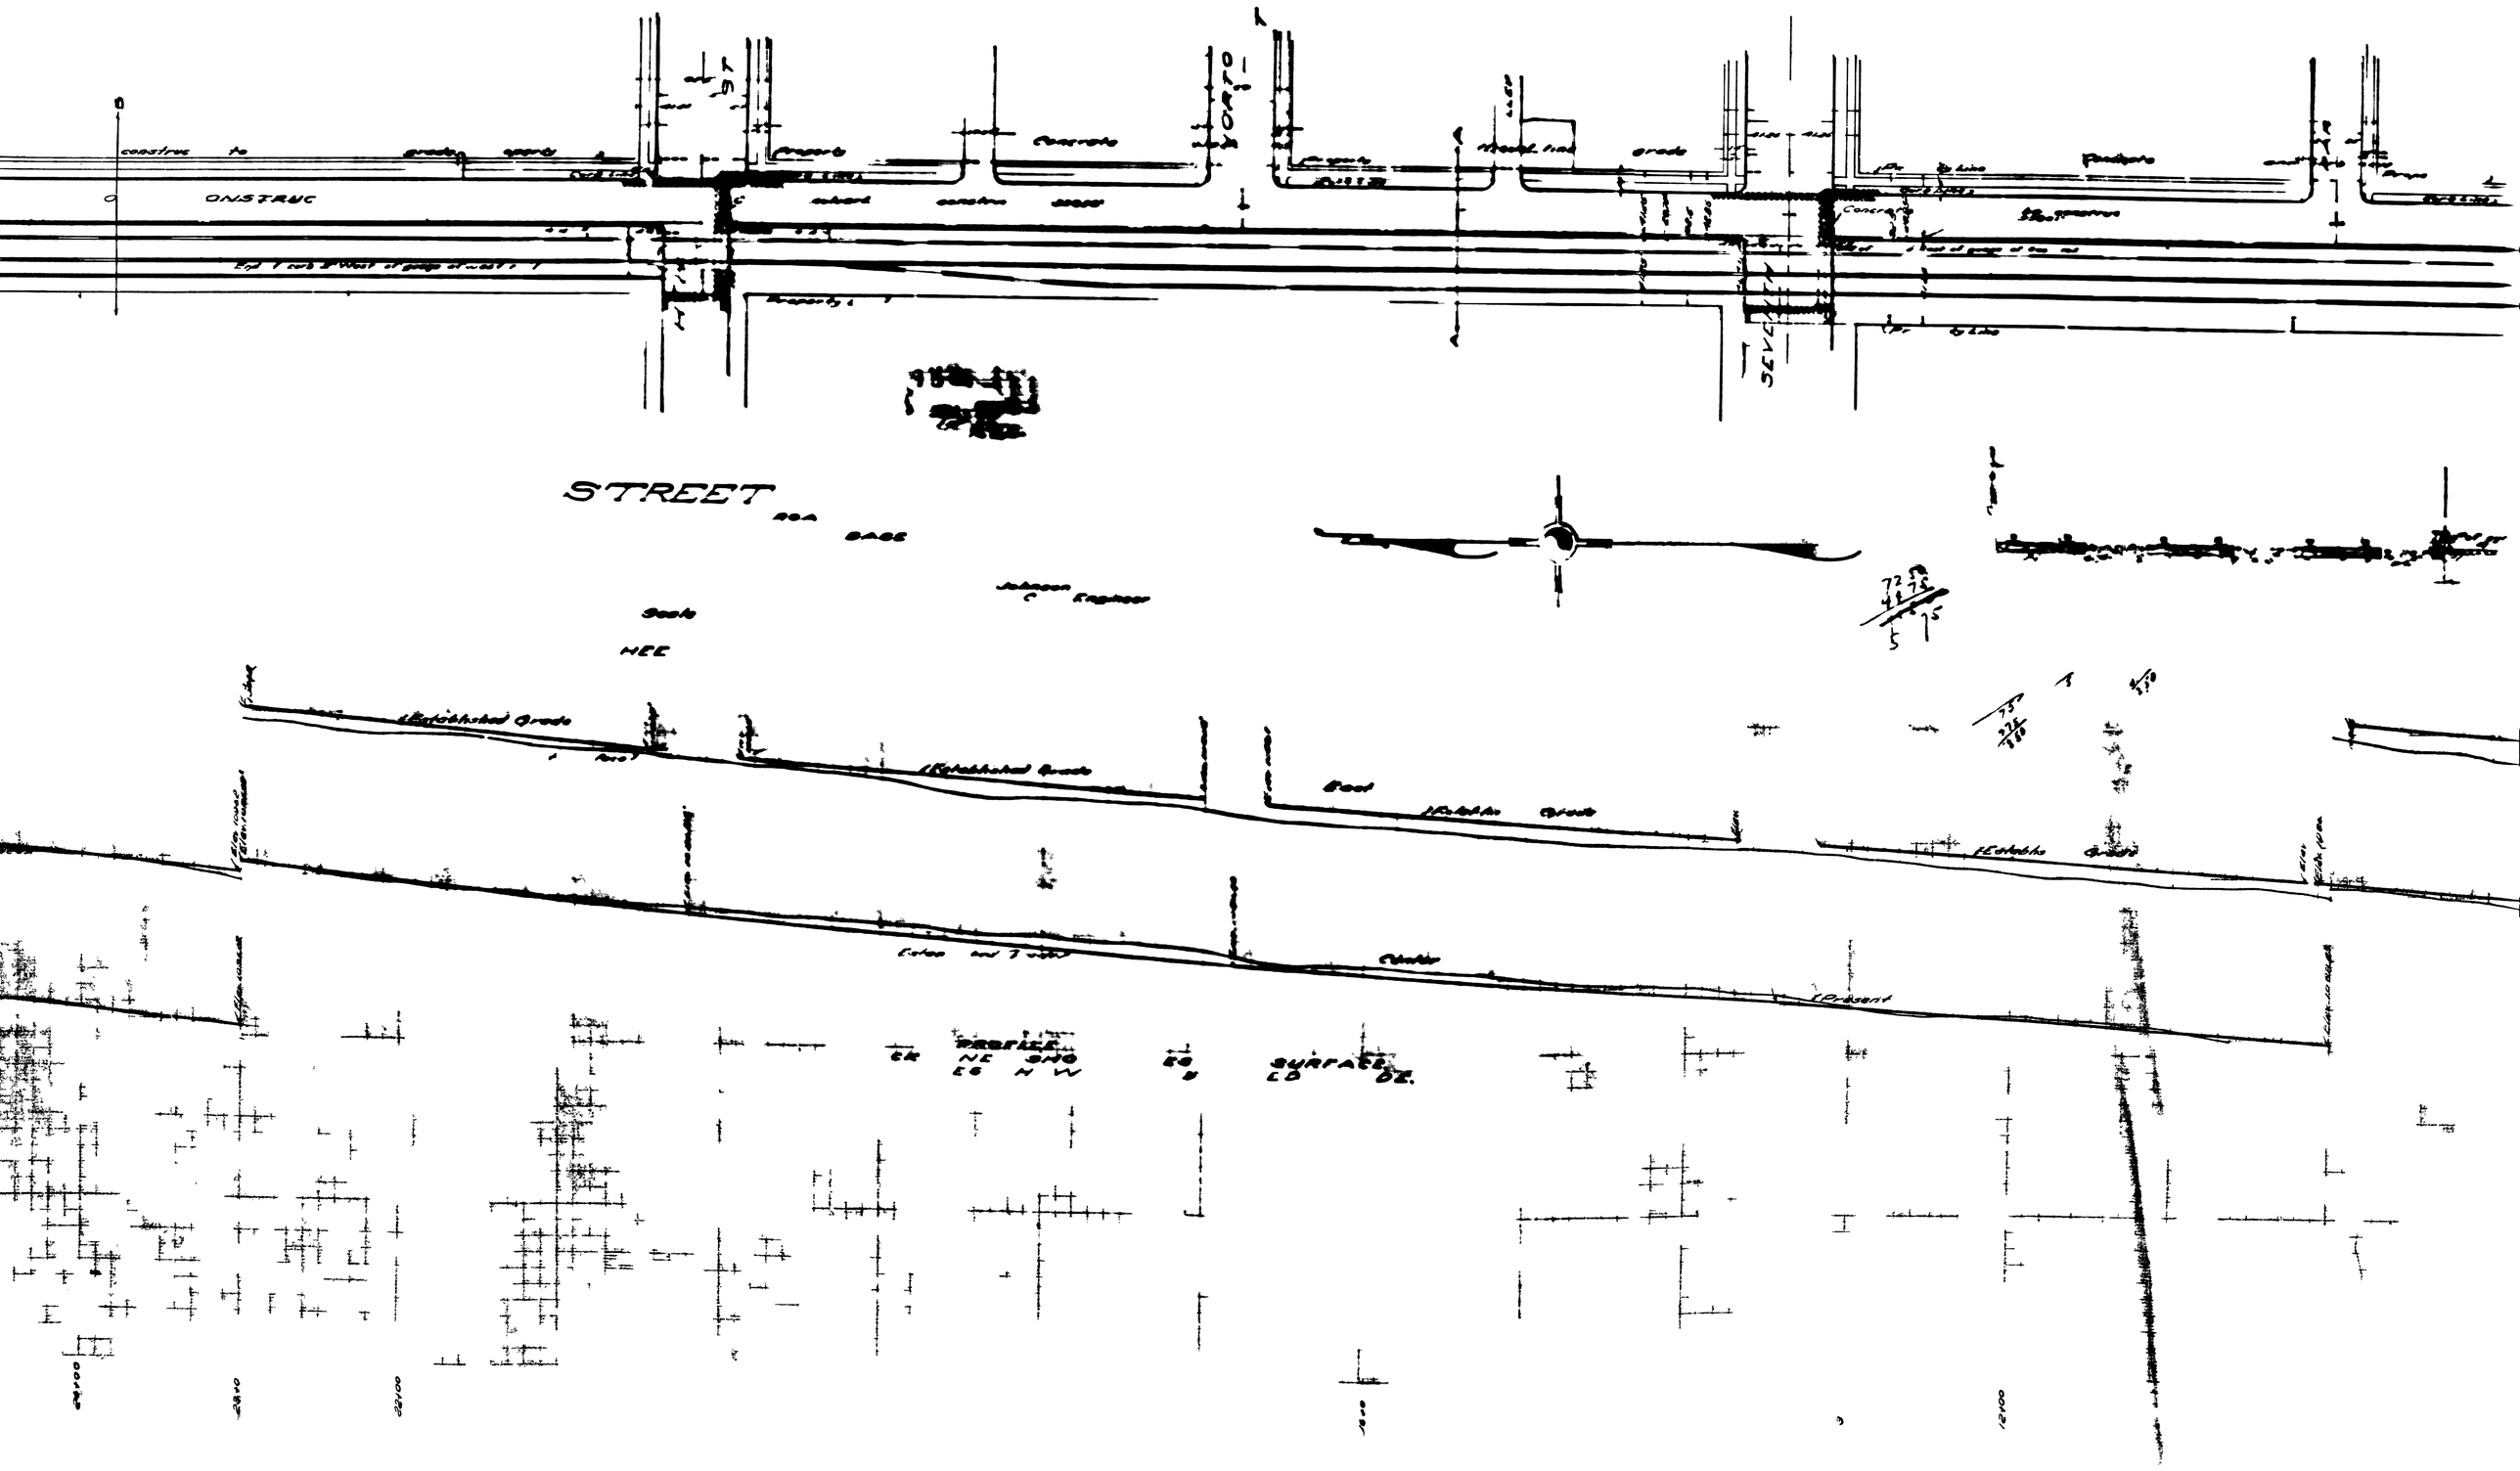
STREET
PROFILE
SURFACE

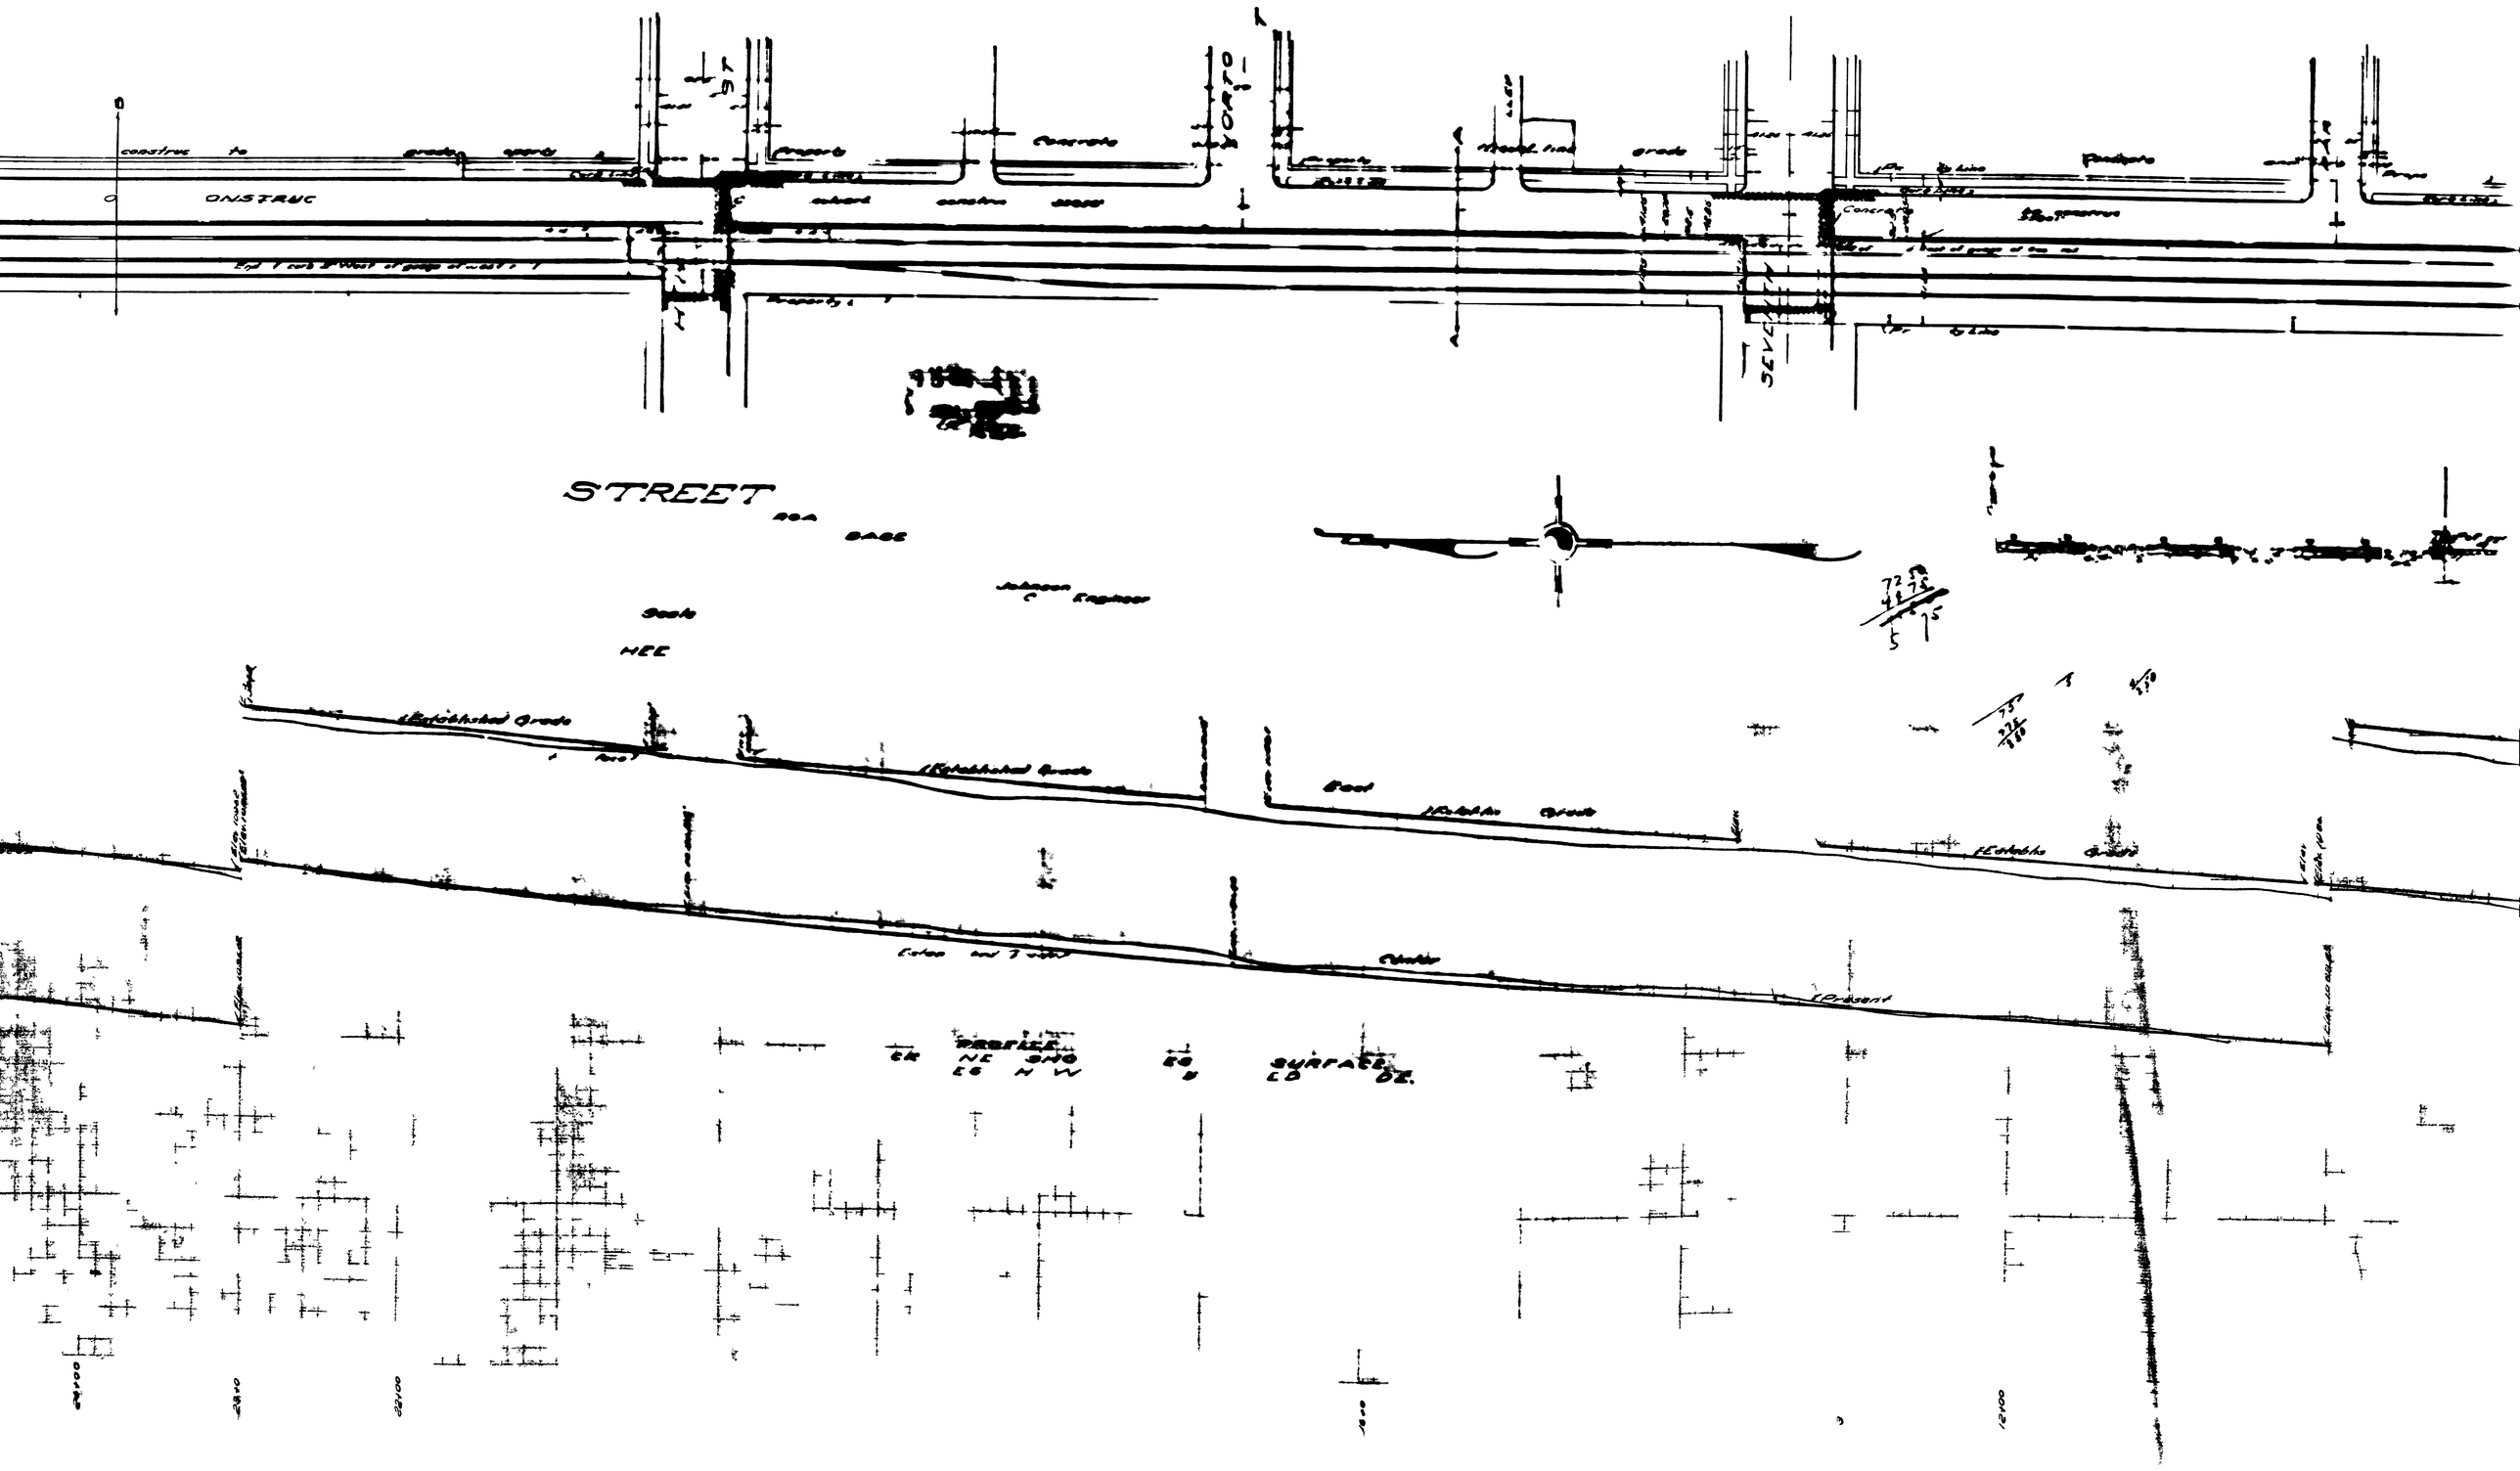
STREET
PROFILE
SURFACE