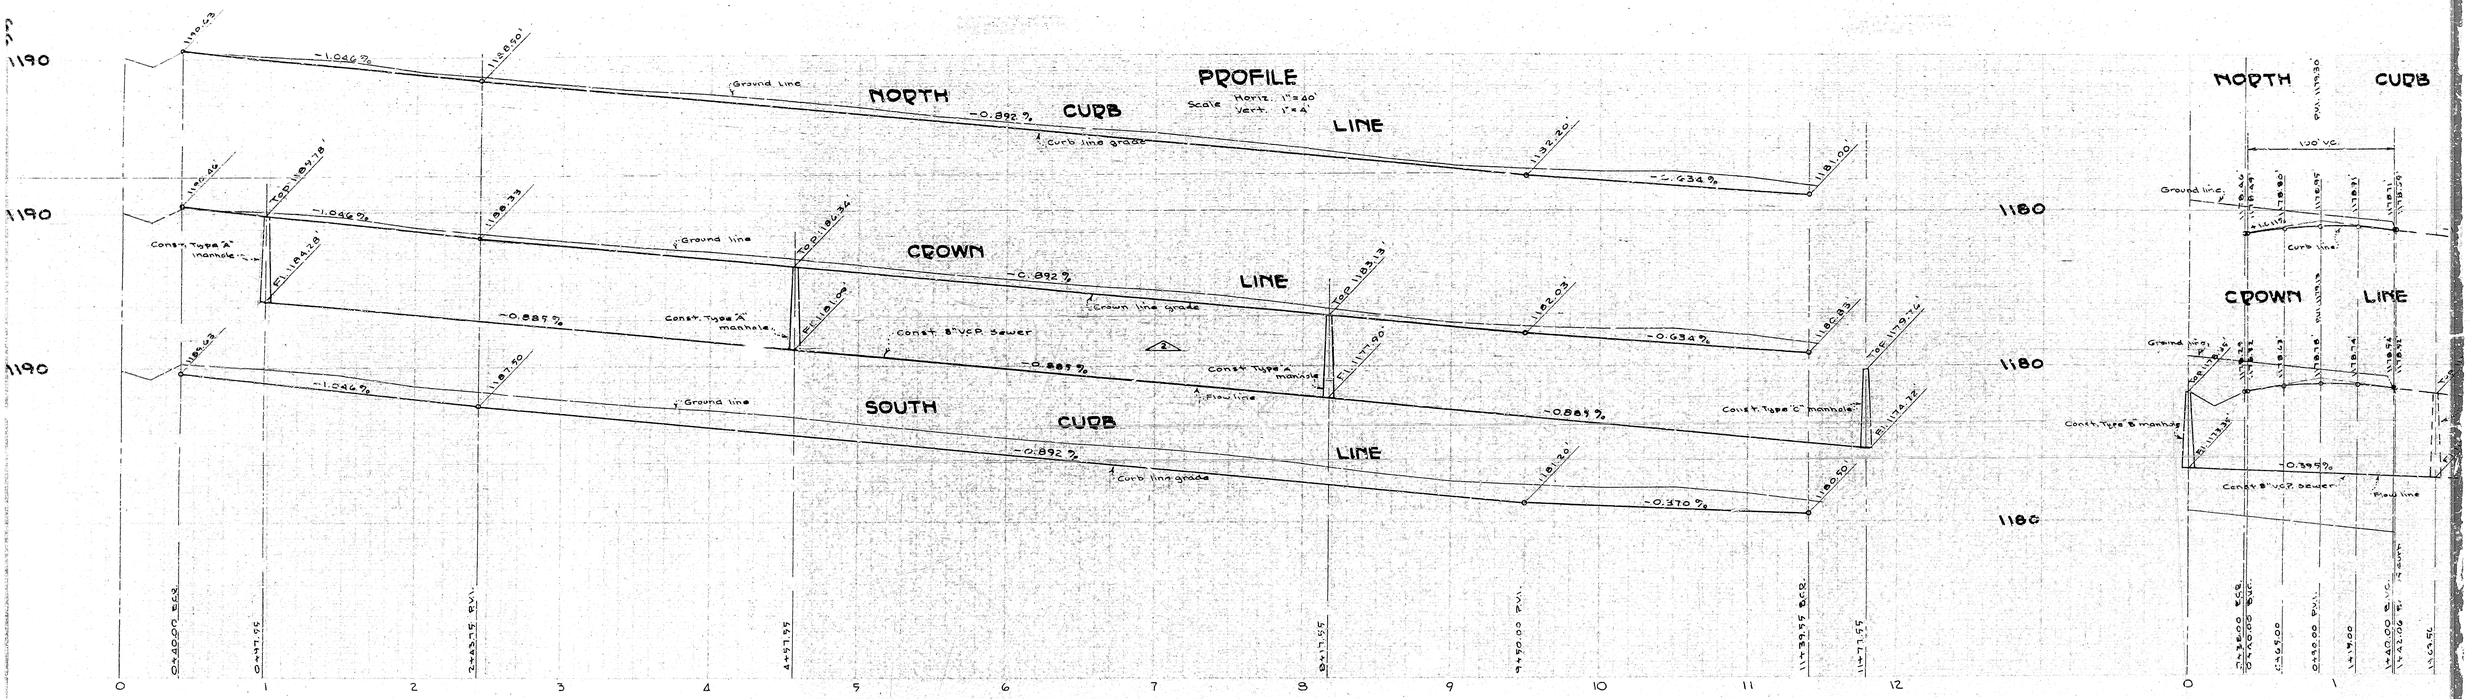
PROFILE
Scale Horiz. 1"=40'
Vert. 1"=4'
NORTH CURB LINE
CROWN LINE
SOUTH CURB LINE
Ground Line
Curb line grade
Crown line grade
Const. Type "A" manhole
Const. 8" V.C.P. Sewer
Flow line
Const. Type "C" manhole
Const. Type "B" manhole
-1.046 %
-0.892 %
-2.434 %
-0.885 %
-0.634 %
-0.570 %
PLAN
Scale 1"=40'
GILBERT STREET
℄ of MUSCOTT ST.
℄ of WESTERN AVE.
Curb Data
Δ 90°
R 20'
T 20'
L 31.41'
Property line
Const. 4" Conc. Sidewalk
Const. 8" V.C.P. Sewer
Crown line
Const. Type "D" Curb & Gutter
Const. Type "C" manhole
Const. Type "A" manhole
Const. Type "D" Cross gutter
Const. 2½" Bituminous plant mix pavement
Const. Type "B" Curb & Gutter
SECTION F-F
Scale
Horiz. 1"=10'
Vert. 1"=2'
Curb Line
Slope 4:12
Level
Const. 4" Conc. Sidewalk
Const. Type "B" Curb & Gutter
Const. 2½" Bituminous Plant-mix Surfacing
Existing Pavement
Join Existing Pavement
Resurface existing pavement to ℄ of Street with plant mix surfacing 2½" min. thickness
INTERSECTION LEVELS
Scale 1"=20'
℄ of WESTERN AVE.
Const. 4" Conc. Sidewalk
Const. Type "B" manhole
Const. 8" V.C.P. Sewer
Const. 2½" P.M.S.
Const. 3" Type "D" Cross gutter
Tract line
Crown line
WESTERN AVE.
15TH ST.

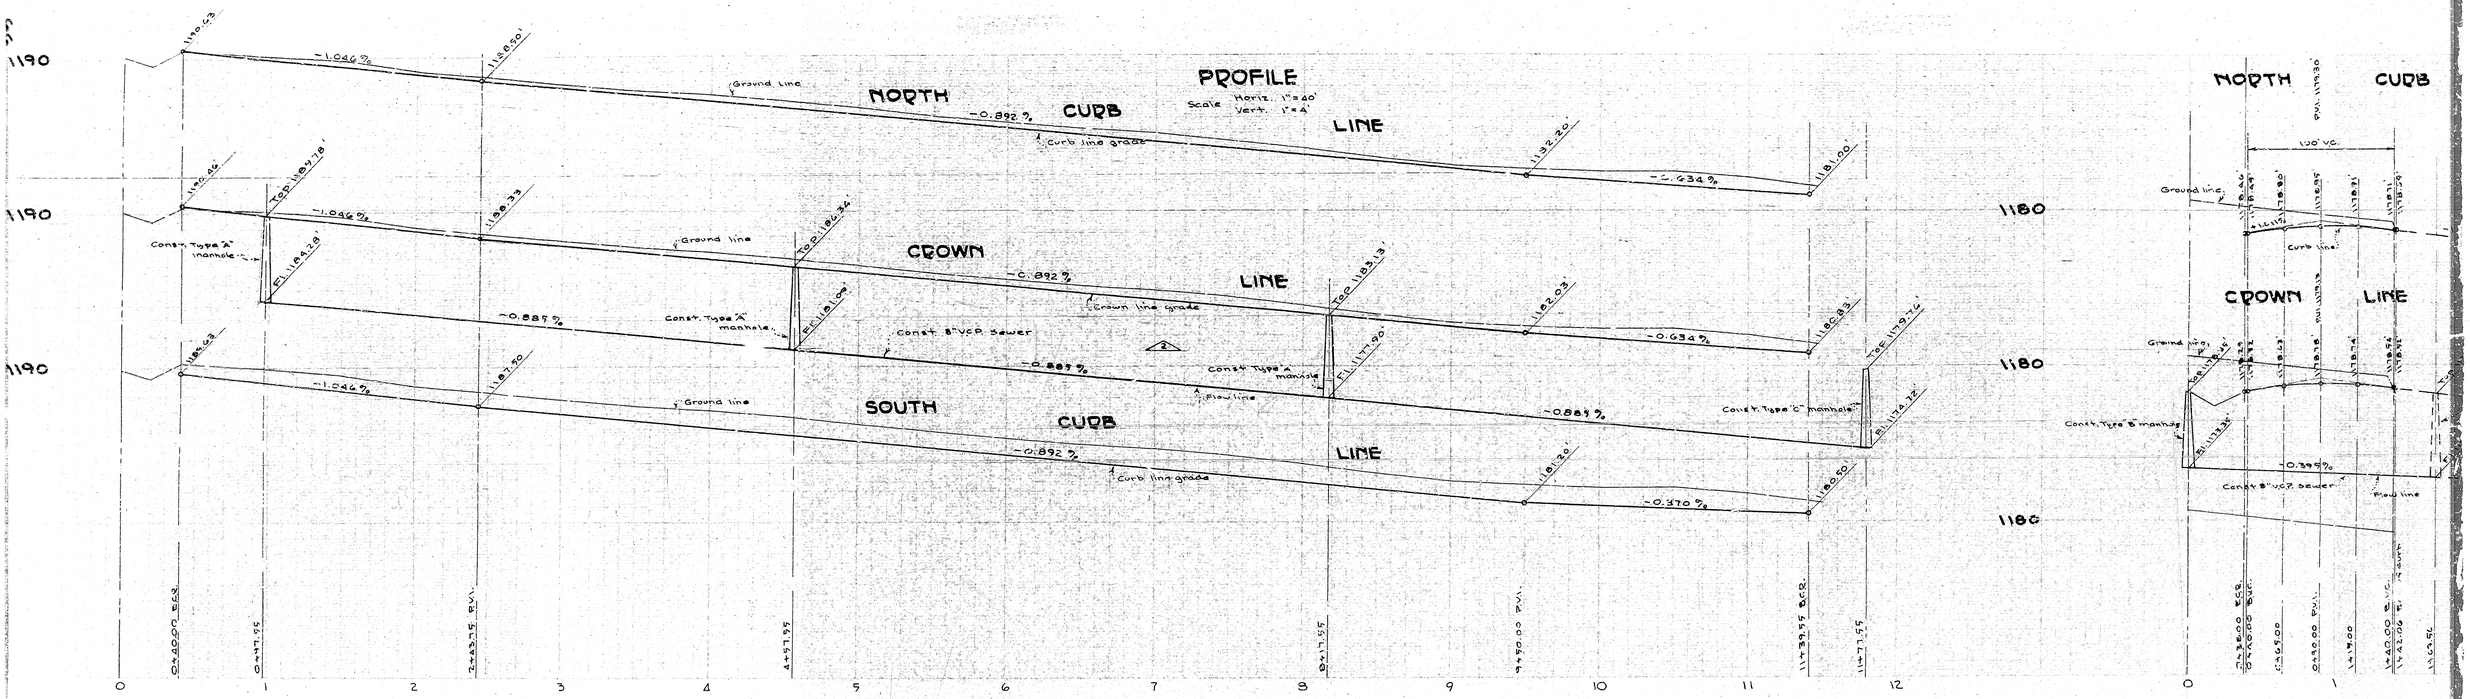
PROFILE
Scale Horiz. 1"=40'
Vert. 1"=4'
NORTH CURB LINE
CROWN LINE
SOUTH CURB LINE
Ground Line
Curb line grade
Crown line grade
Const. Type "A" manhole
Const. 8" V.C.P. Sewer
Flow line
Const. Type "C" manhole
Const. Type "B" manhole
-1.046 %
-0.892 %
-2.434 %
-0.885 %
-0.634 %
-0.570 %
PLAN
Scale 1"=40'
GILBERT STREET
℄ of MUSCOTT ST.
℄ of WESTERN AVE.
Curb Data
Δ 90°
R 20'
T 20'
L 31.41'
Property line
Const. 4" Conc. Sidewalk
Const. 8" V.C.P. Sewer
Crown line
Const. Type "D" Curb & Gutter
Const. Type "C" manhole
Const. Type "A" manhole
Const. Type "D" Cross gutter
Const. 2½" Bituminous plant mix pavement
Const. Type "B" Curb & Gutter
SECTION F-F
Scale
Horiz. 1"=10'
Vert. 1"=2'
Curb Line
Slope 4:12
Level
Const. 4" Conc. Sidewalk
Const. Type "B" Curb & Gutter
Const. 2½" Bituminous Plant-mix Surfacing
Existing Pavement
Join Existing Pavement
Resurface existing pavement to ℄ of Street with plant mix surfacing 2½" min. thickness
INTERSECTION LEVELS
Scale 1"=20'
℄ of WESTERN AVE.
Const. 4" Conc. Sidewalk
Const. Type "B" manhole
Const. 8" V.C.P. Sewer
Const. 2½" P.M.S.
Const. 3" Type "D" Cross gutter
Tract line
Crown line
WESTERN AVE.
15TH ST.