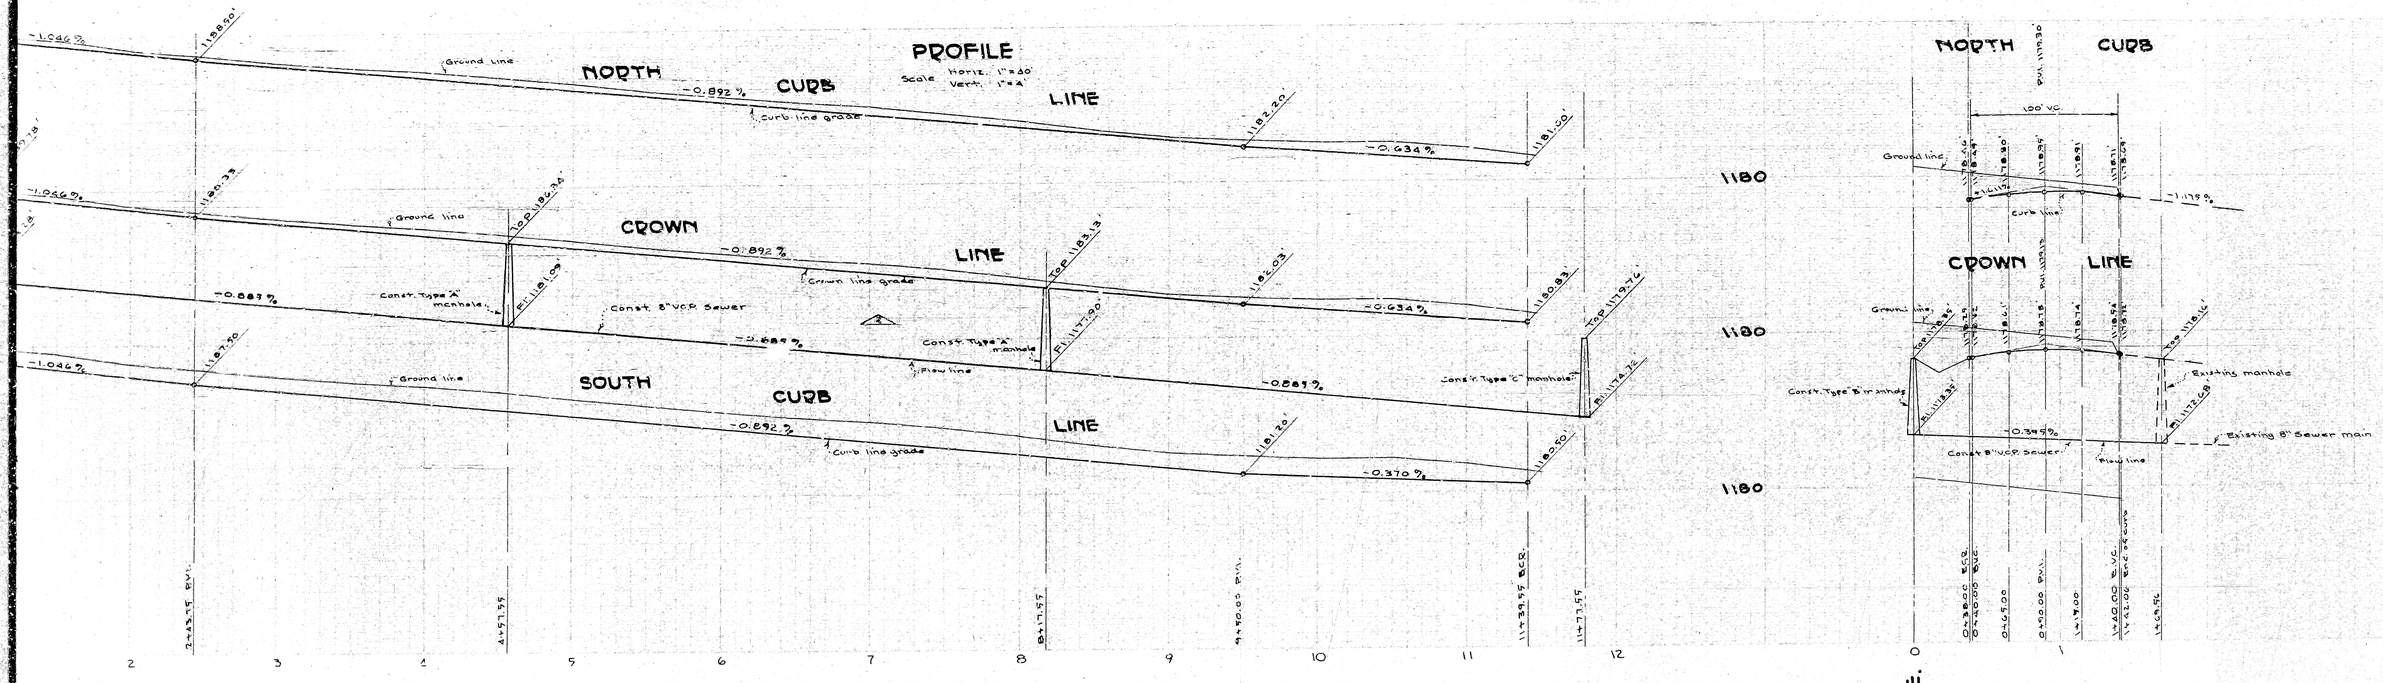

IMPROVEMENT PLANS TRACT 4566
PLAN 2280 SHEET 3 OF 4 SHEETS

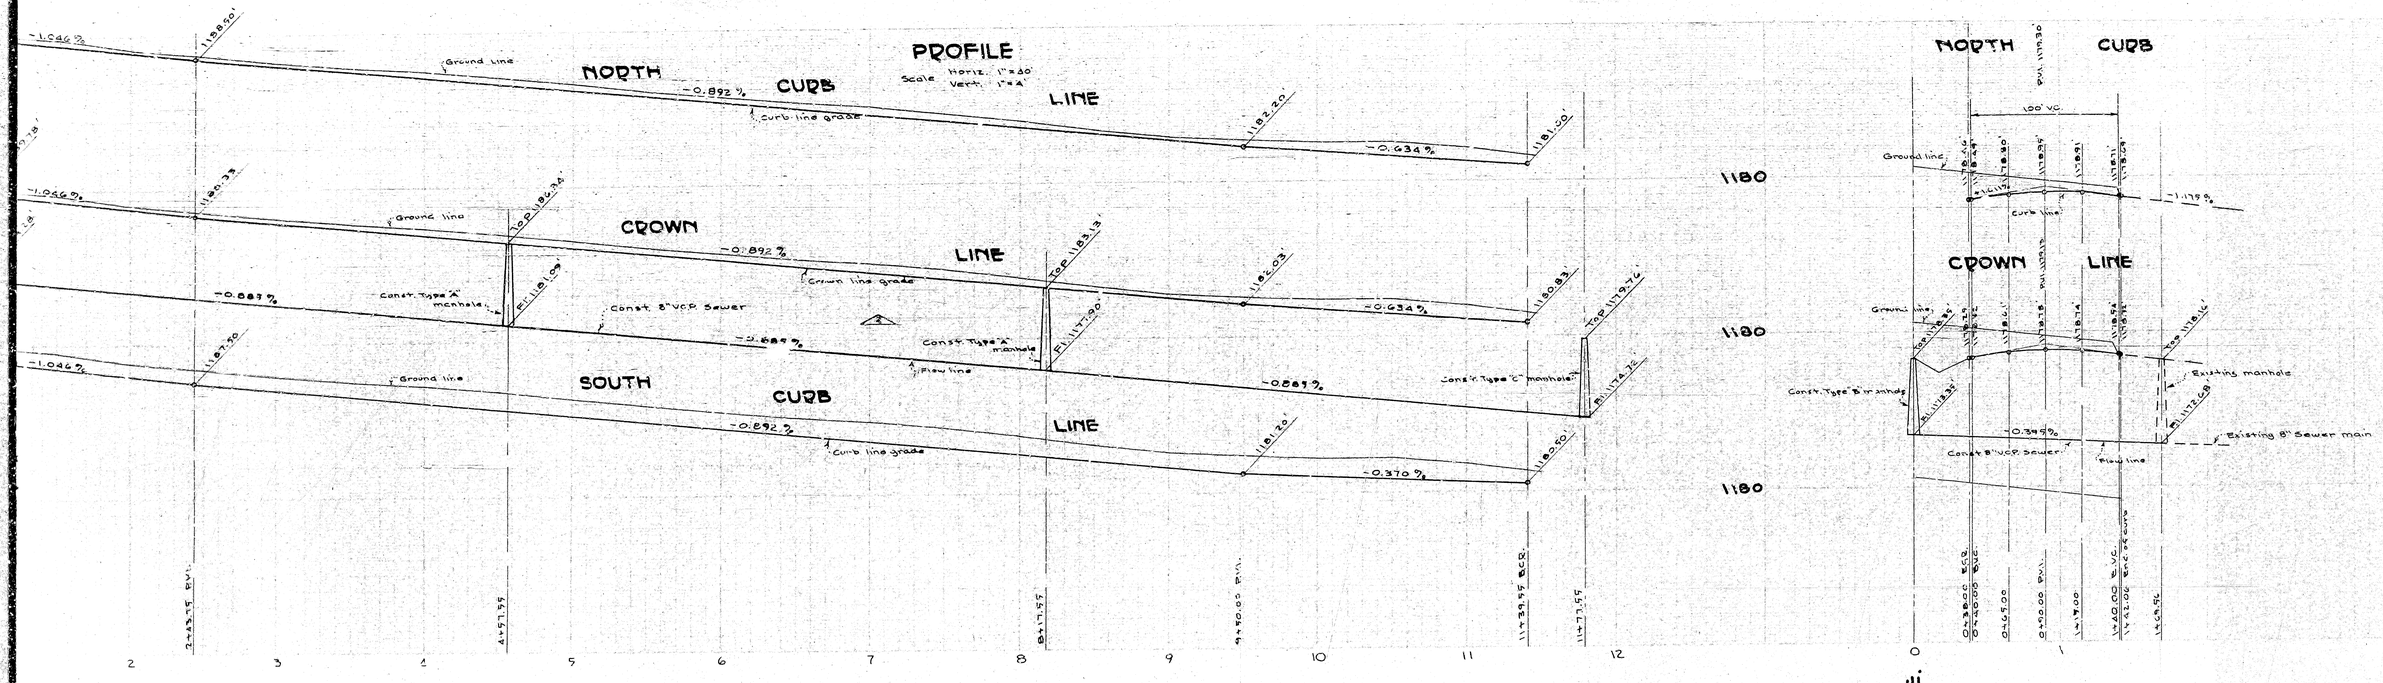

IMPROVEMENT PLANS TRACT 4566
PLAN 2280 SHEET 3 OF 4 SHEETS