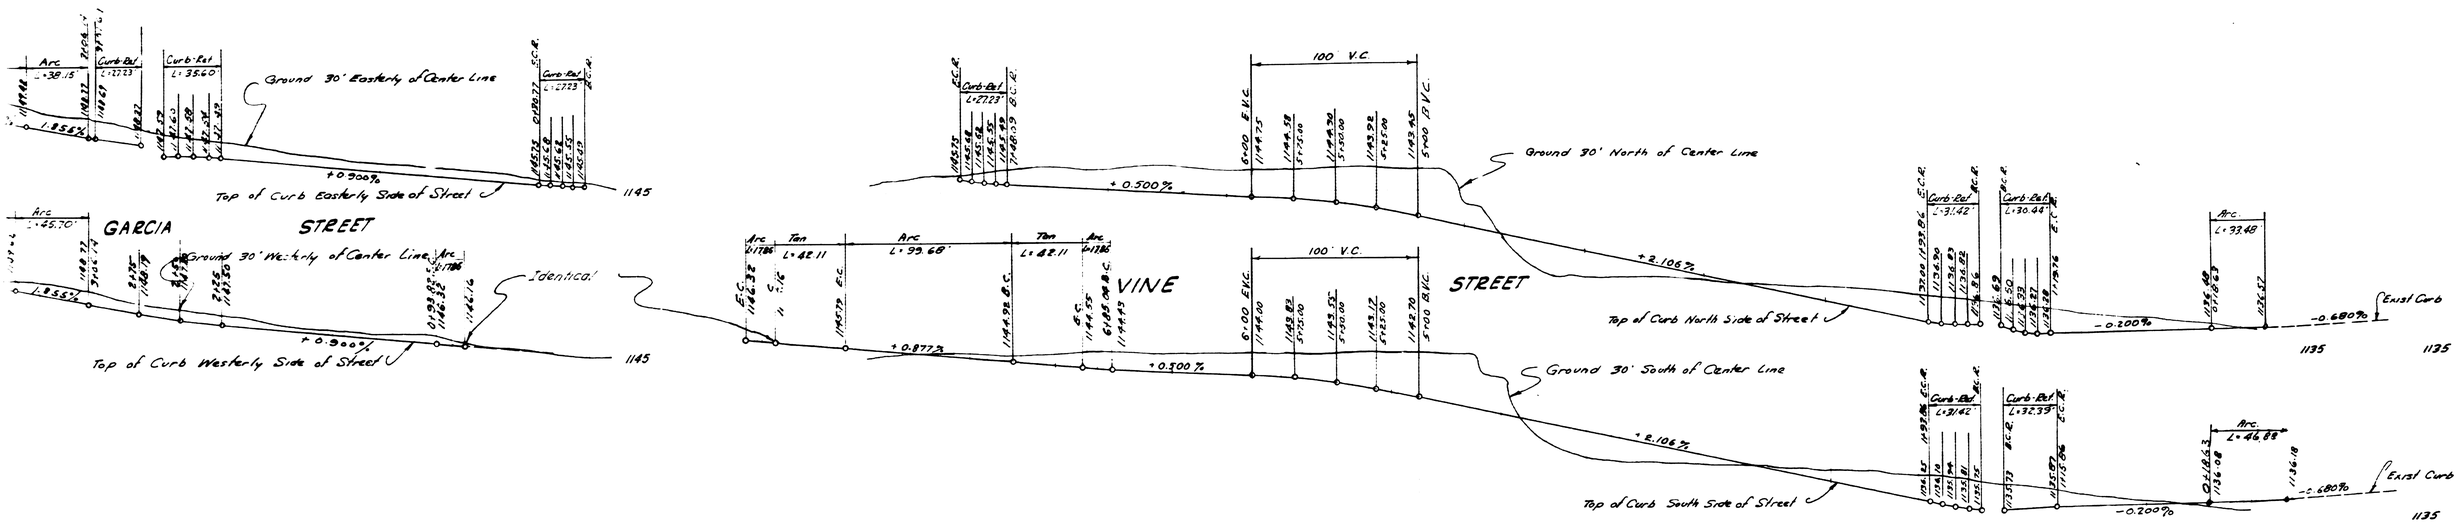

PROFILES

VERT: 1" = 4'
SCALE:
HORIZ: 1" = 40'

BENCH MARK:
Fire Hydrant S.W. Corner
Gardena & 7th Streets
ELEV. 113.748

PLAN

SCALE: 1" = 40'

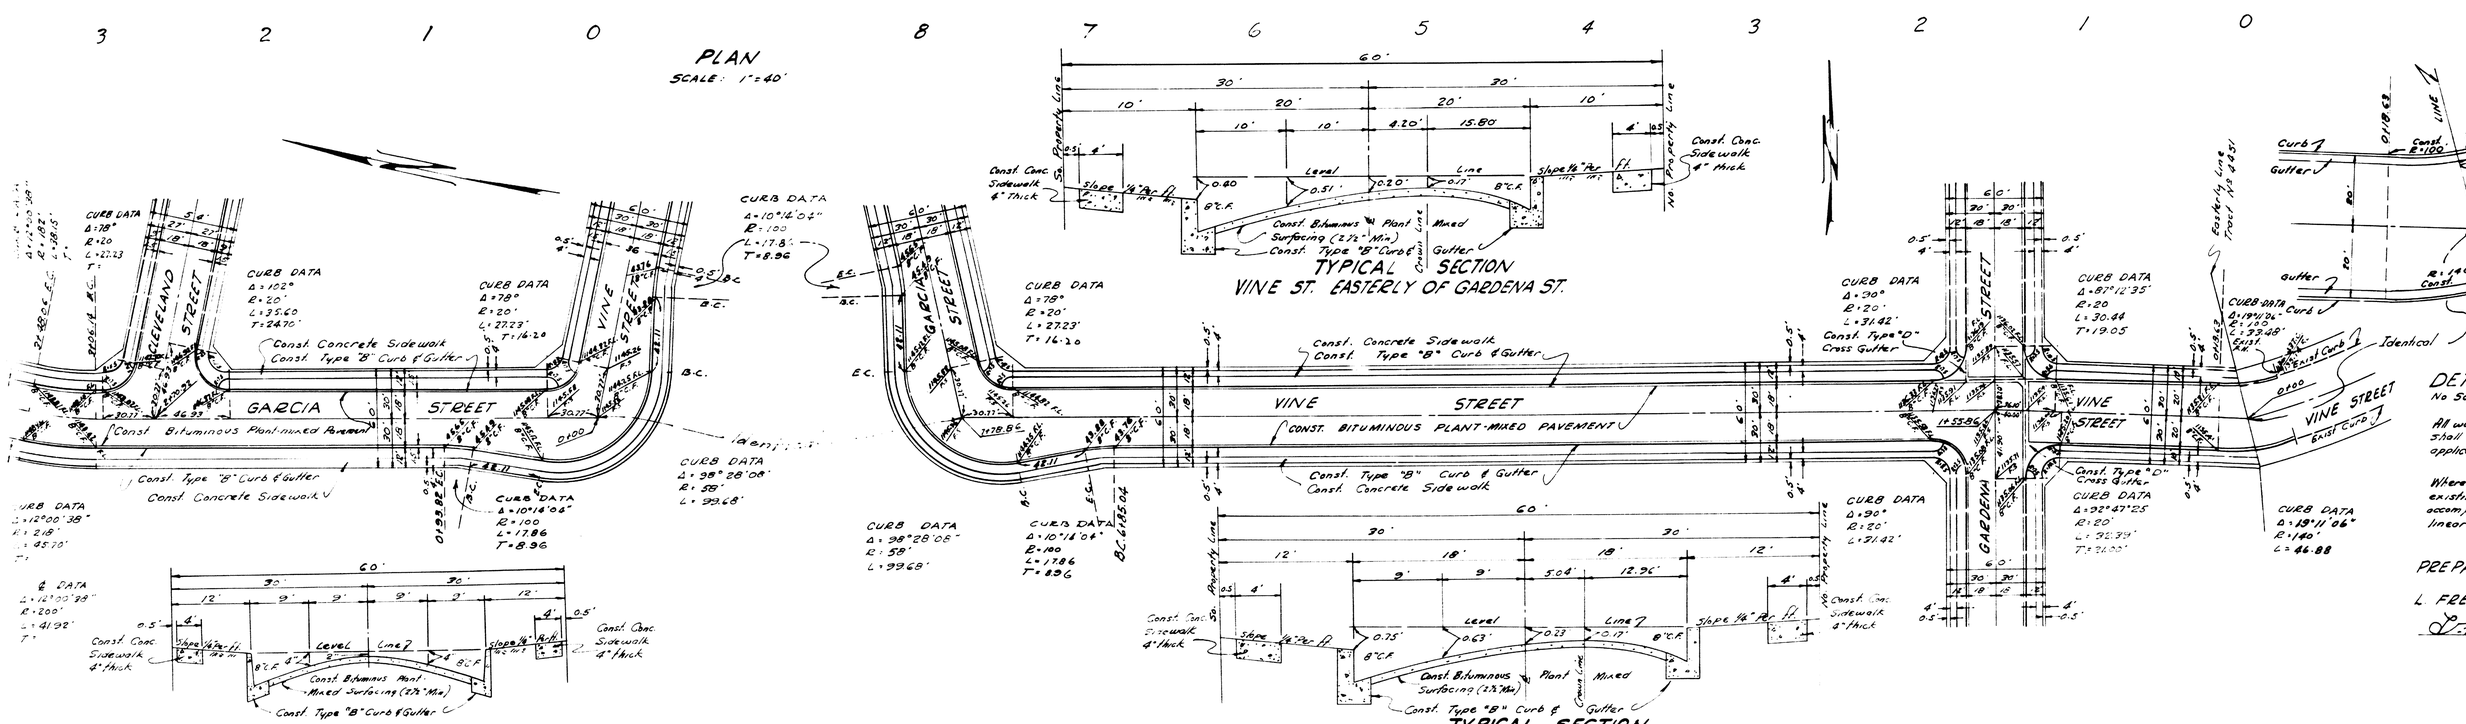

TYPICAL SECTION
VINE ST. EASTERLY OF GARDENA ST.

TYPICAL SECTION
GARCIA STREET
No Scale

TYPICAL SECTION
VINE ST. WESTERLY OF GARDENA ST.
No Scale

DETAIL

No Scale

All work embodied o
shall be done in con
applicable provisions

Where necessary, all
existing to new sec
accomplished in no
linear feet.

PREPARED IN TH
L. FREDERICK
R.E. 7464

TR. No. 4451

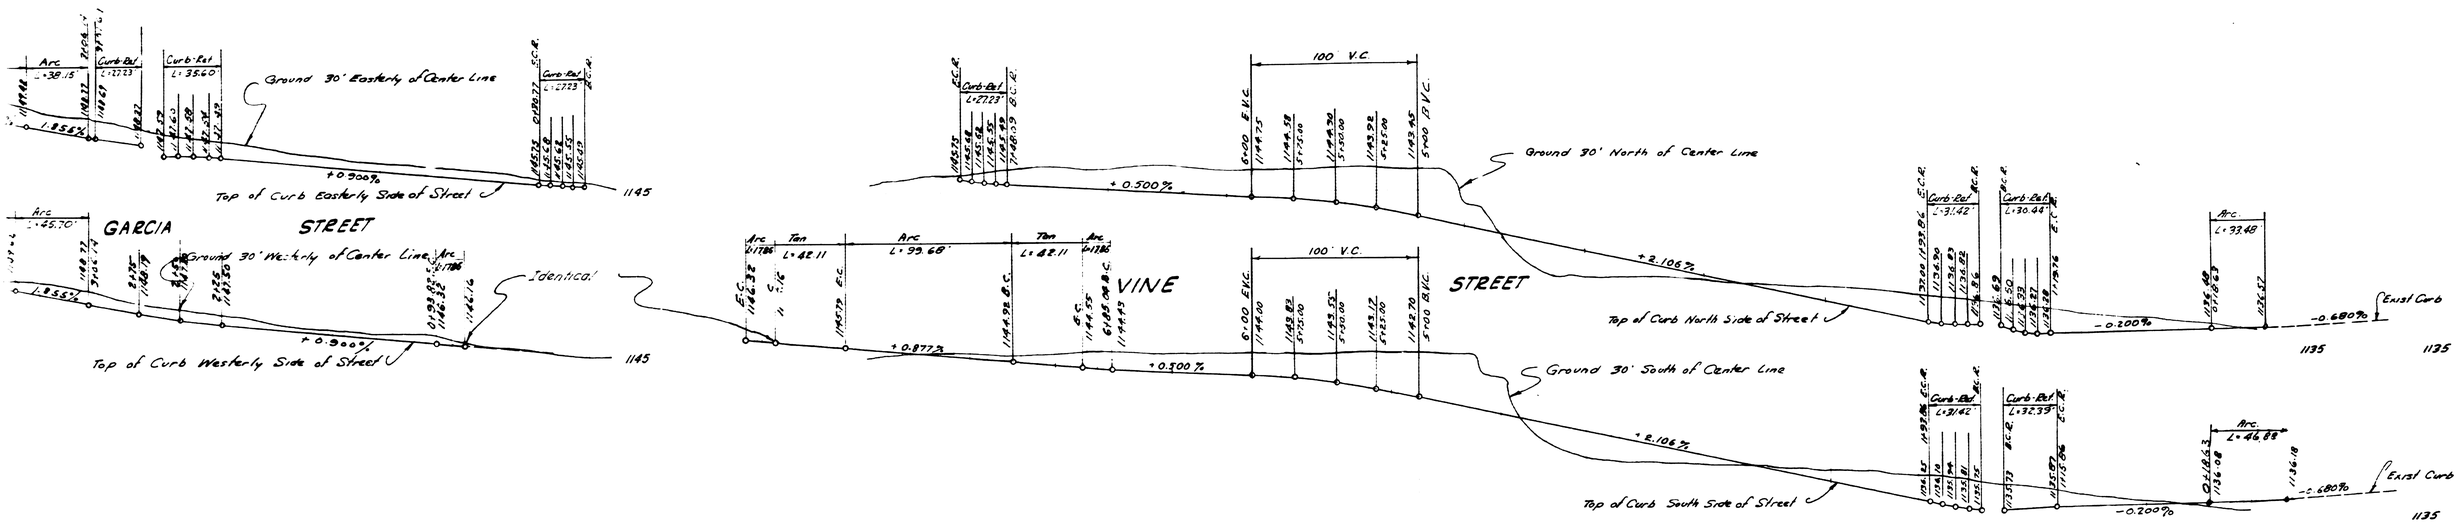

PROFILES

VERT: 1" = 4'
SCALE:
HORIZ: 1" = 40'

BENCH MARK:
Fire Hydrant S.W. Corner
Gardena & 7th Streets
ELEV. 113.748

PLAN

SCALE: 1" = 40'

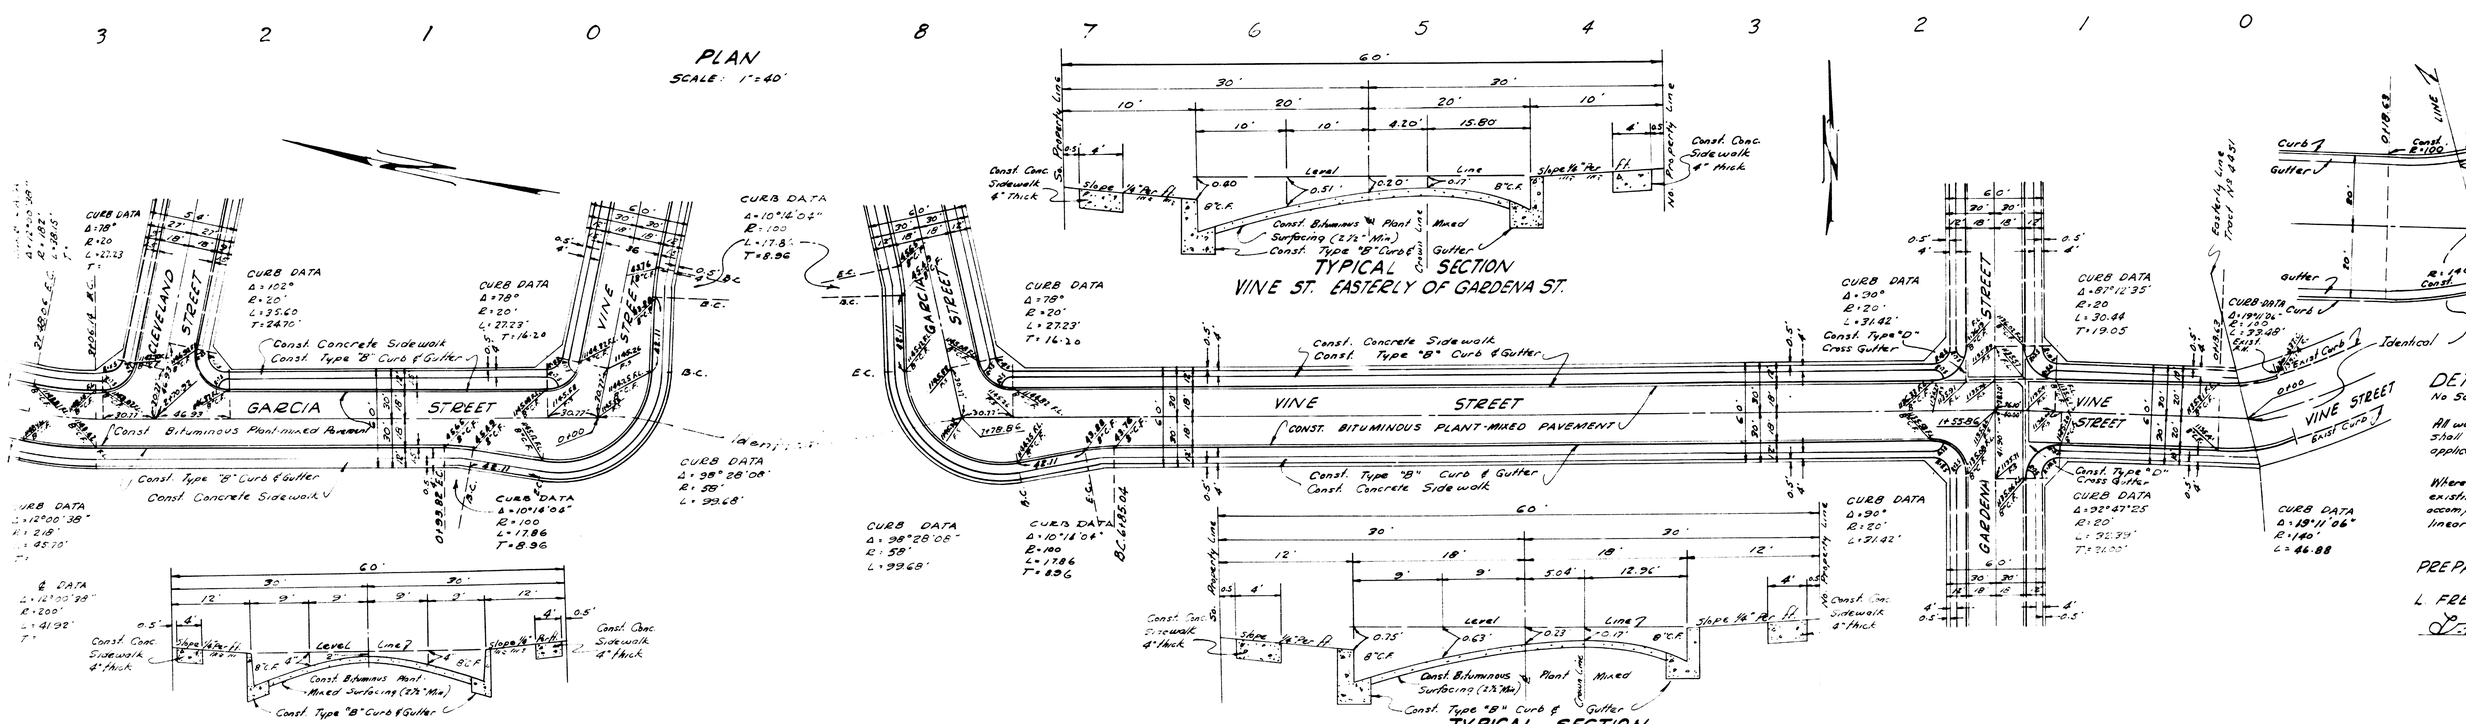

TYPICAL SECTION
VINE ST. EASTERLY OF GARDENA ST.

TYPICAL SECTION
GARCIA STREET
No Scale

TYPICAL SECTION
VINE ST. WESTERLY OF GARDENA ST.
No Scale

DETAIL

No Scale

All work embodied o
shall be done in con
applicable provisions

Where necessary, all
existing to new sec
accomplished in no
linear feet.

PREPARED IN TH
L. FREDERICK
R.E. 7464

TR. No. 4451