FED. ROAD DIST. NO.	STATE	FED. AID PROJ. NO.	FISCAL YEAR	SHEET NO.	TOTAL SHEETS
2	CAL.	710-(2)	53	32	47

M. A. Nichols
COUNTY ROAD COMMISSIONER
CE LICENSE NO 8495

DIST.	COUNTY	ROUTE	SEC.	SHEET NO.	TOTAL SHEETS
VIII	Sad	FAS 710	2	32	47

Dist. Eng. Dist. VIII

Approves.....

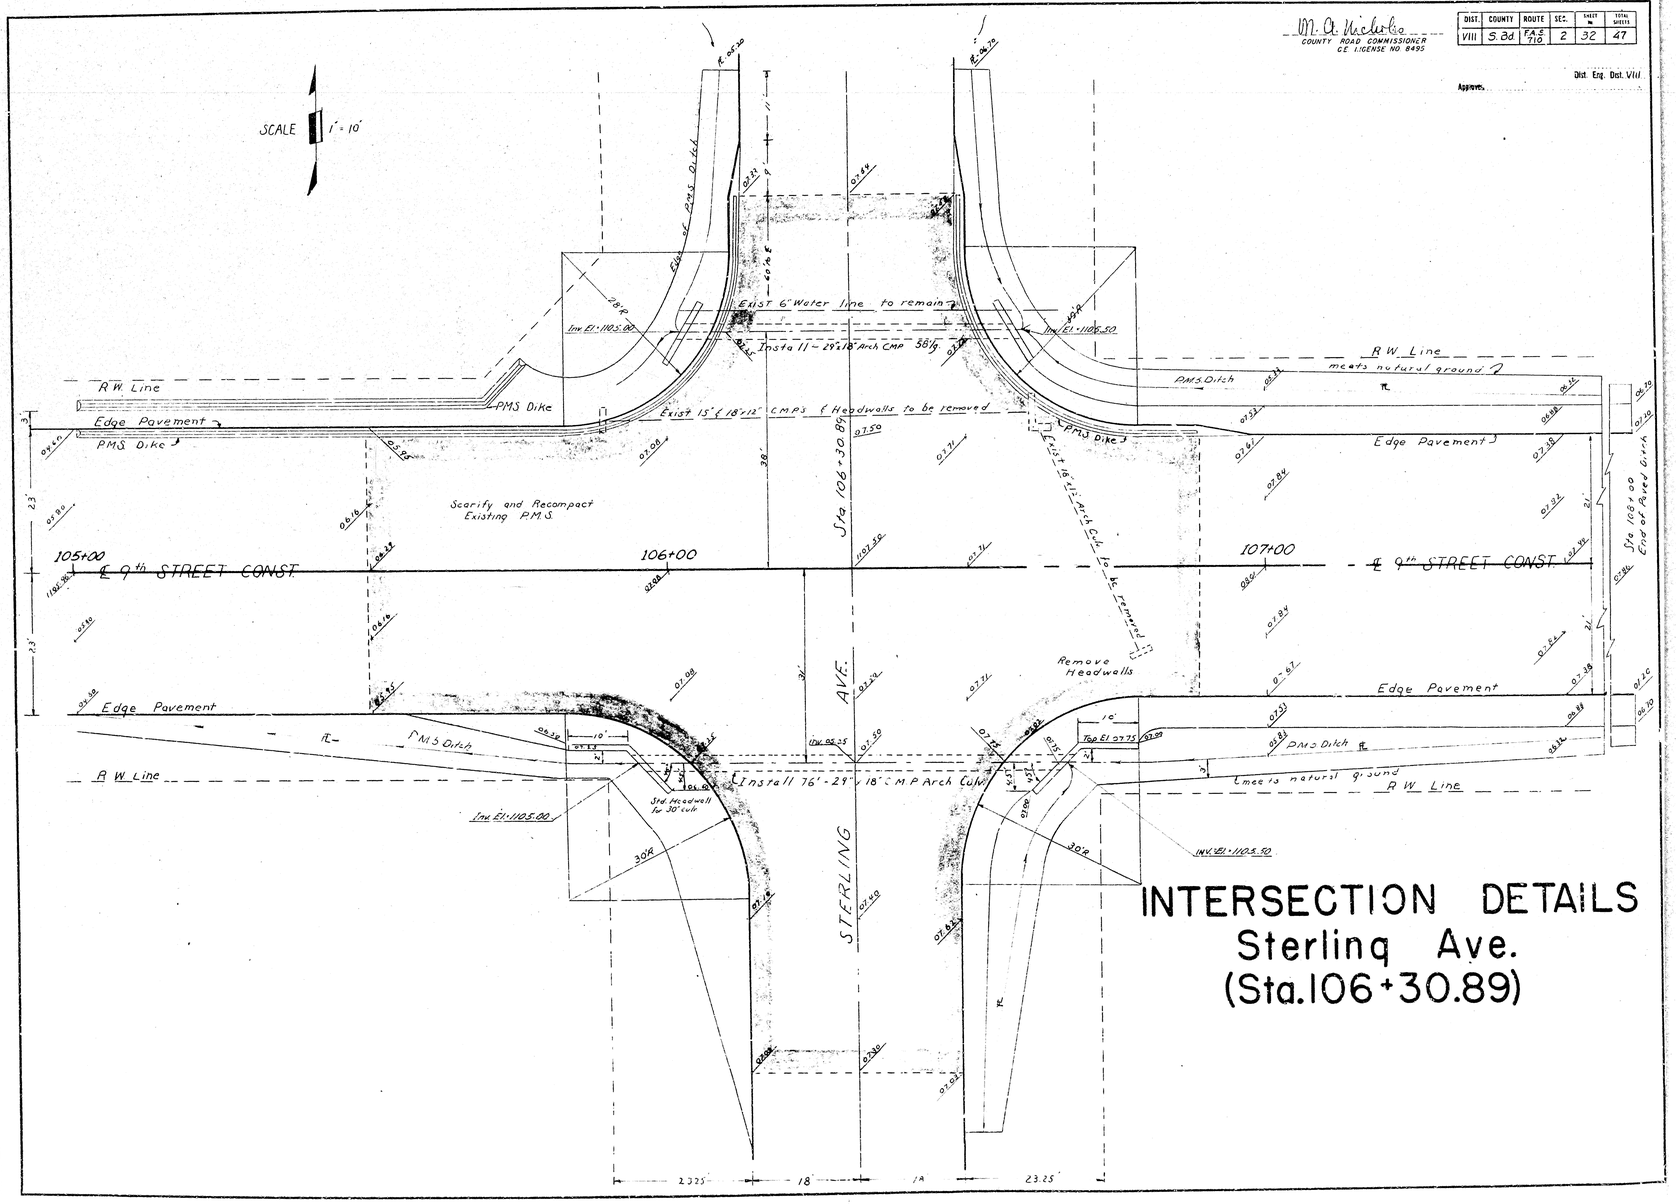

INTERSECTION DETAILS
Sterling Ave.
(Sta.106+30.89)