FED. AID DIST. NO.	STATE	FED. AID PROJ. NO.	FISCAL YEAR	SHEET NO.	TOTAL SHEETS
7	CAL.	710 (2)	53	34	47

DIST.	COUNTY	ROUTE	SEC.	SHEET NO.	TOTAL SHEETS
VIII	S.Bd.	FAS 710	2	34	47

W. A. Nicholas
COUNTY ROAD COMMISSIONER
C.E. LICENSE NO. 8495

Approved _____ Dist. Eng. Dist. VIII

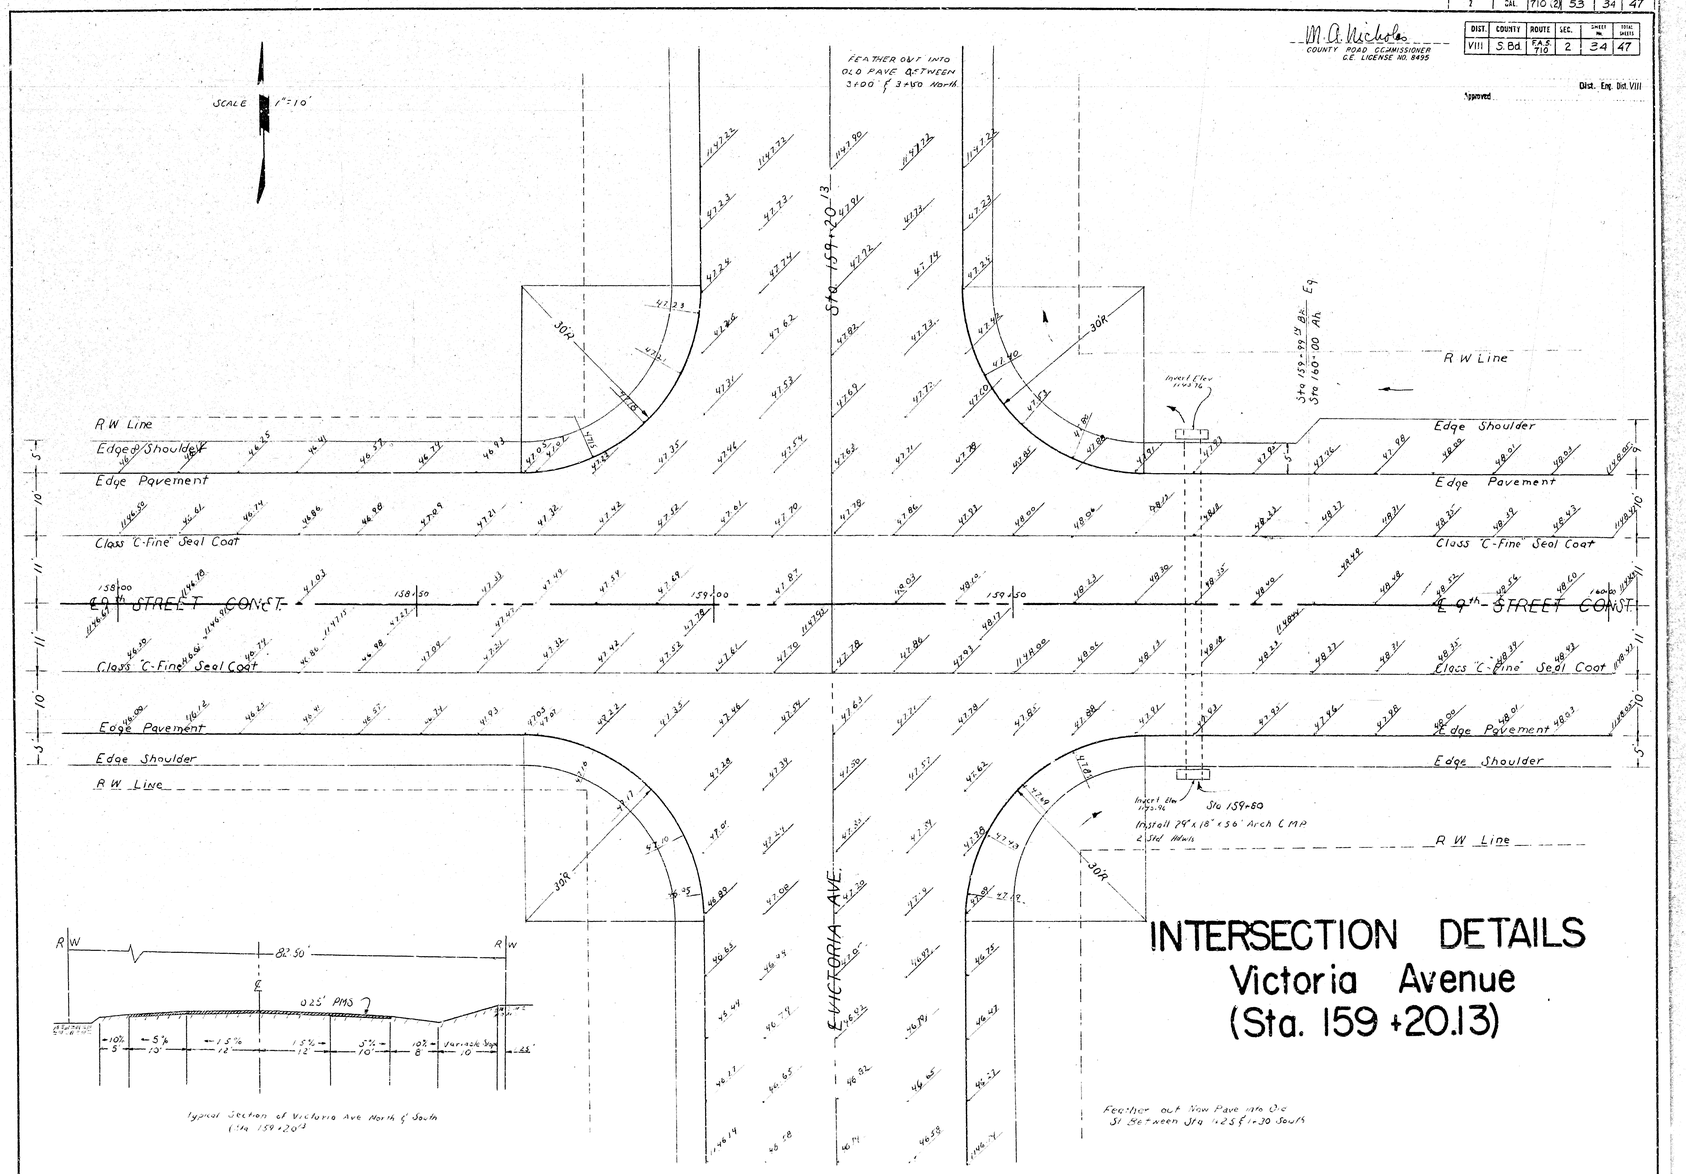

INTERSECTION DETAILS
Victoria Avenue
(Sta. 159 +20.13)

FED. AID DIST. NO.	STATE	FED. AID PROJ. NO.	FISCAL YEAR	SHEET NO.	TOTAL SHEETS
7	CAL.	710 (2)	53	34	47

DIST.	COUNTY	ROUTE	SEC.	SHEET NO.	TOTAL SHEETS
VIII	S.Bd.	FAS 710	2	34	47

W. A. Nicholas
COUNTY ROAD COMMISSIONER
C.E. LICENSE NO. 8495

Approved _____ Dist. Eng. Dist. VIII

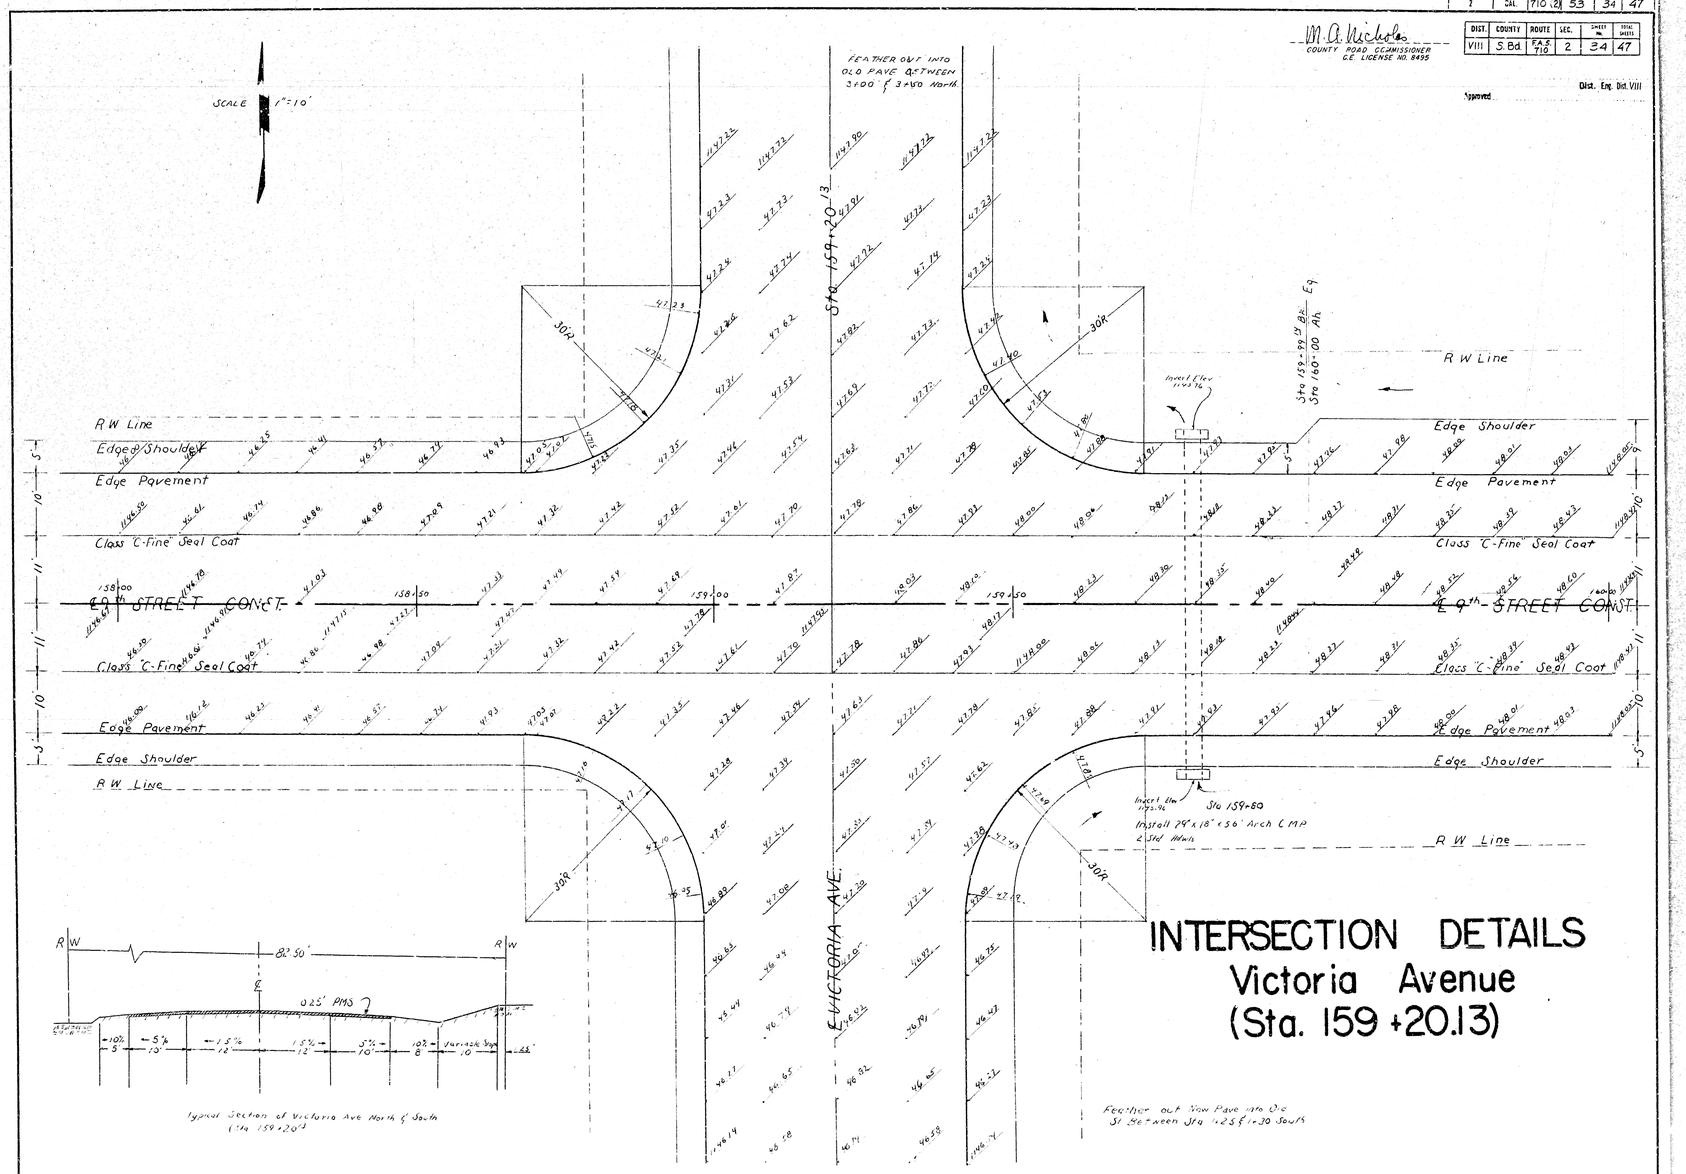

INTERSECTION DETAILS
Victoria Avenue
(Sta. 159 +20.13)