FED. ROAD DIST. No	STATE	FED. AID PROJ. No	FISCAL YEAR	SHEET No	TOTAL SHEETS
2	CAL.	710(2)	53	36	47

DIST.	COUNTY	ROUTE	SEC.	SHEET No	TOTAL SHEETS
VIII	S.Bd	F.A.S. 710	2	36	47

M. A. Nicholas
COUNTY ROAD COMMISSIONER
C.E. LICENSE NO 8495

Approved _____ Dist. Eng. Dist. VIII

WARM CREEK CULVERT DETAILS

Sta. 36+00

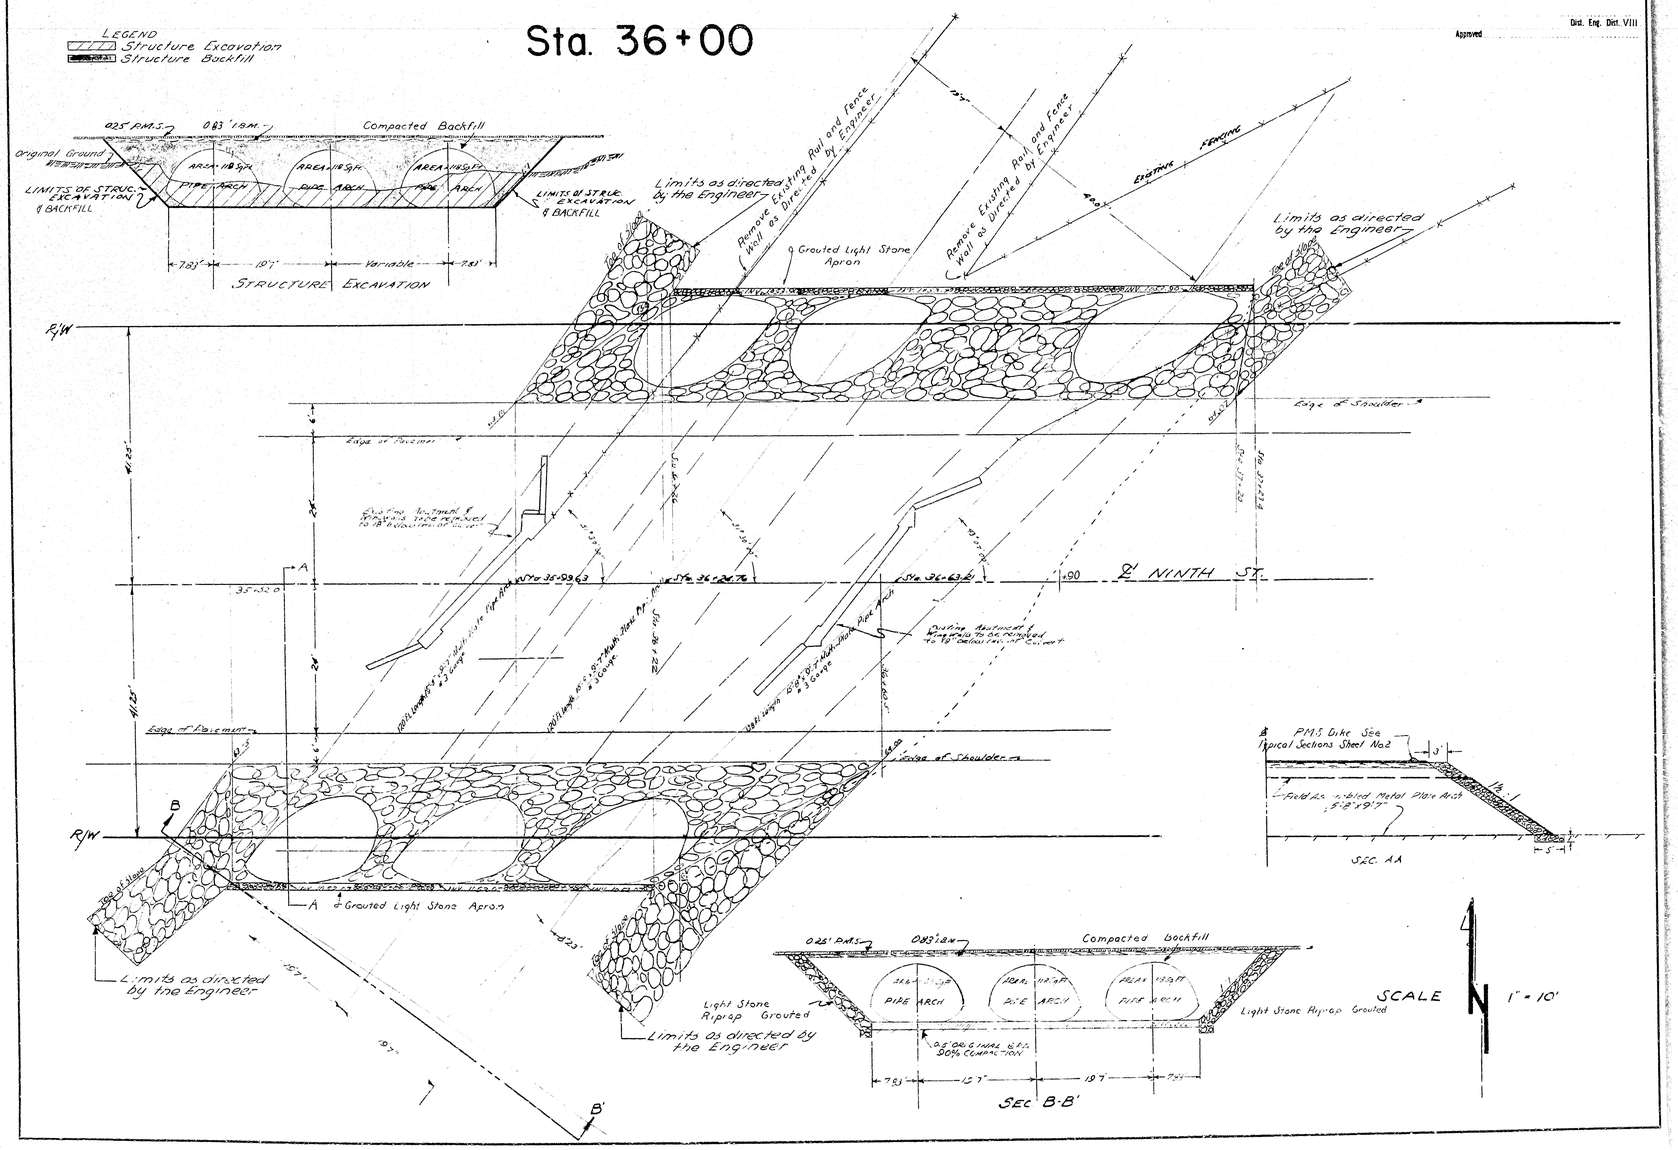

FED. ROAD DIST. No	STATE	FED. AID PROJ. No	FISCAL YEAR	SHEET No	TOTAL SHEETS
2	CAL.	710(2)	53	36	47

DIST.	COUNTY	ROUTE	SEC.	SHEET No	TOTAL SHEETS
VIII	S.Bd	F.A.S. 710	2	36	47

M. A. Nicholas
COUNTY ROAD COMMISSIONER
C.E. LICENSE NO 8495

Approved _____ Dist. Eng. Dist. VIII

WARM CREEK CULVERT DETAILS
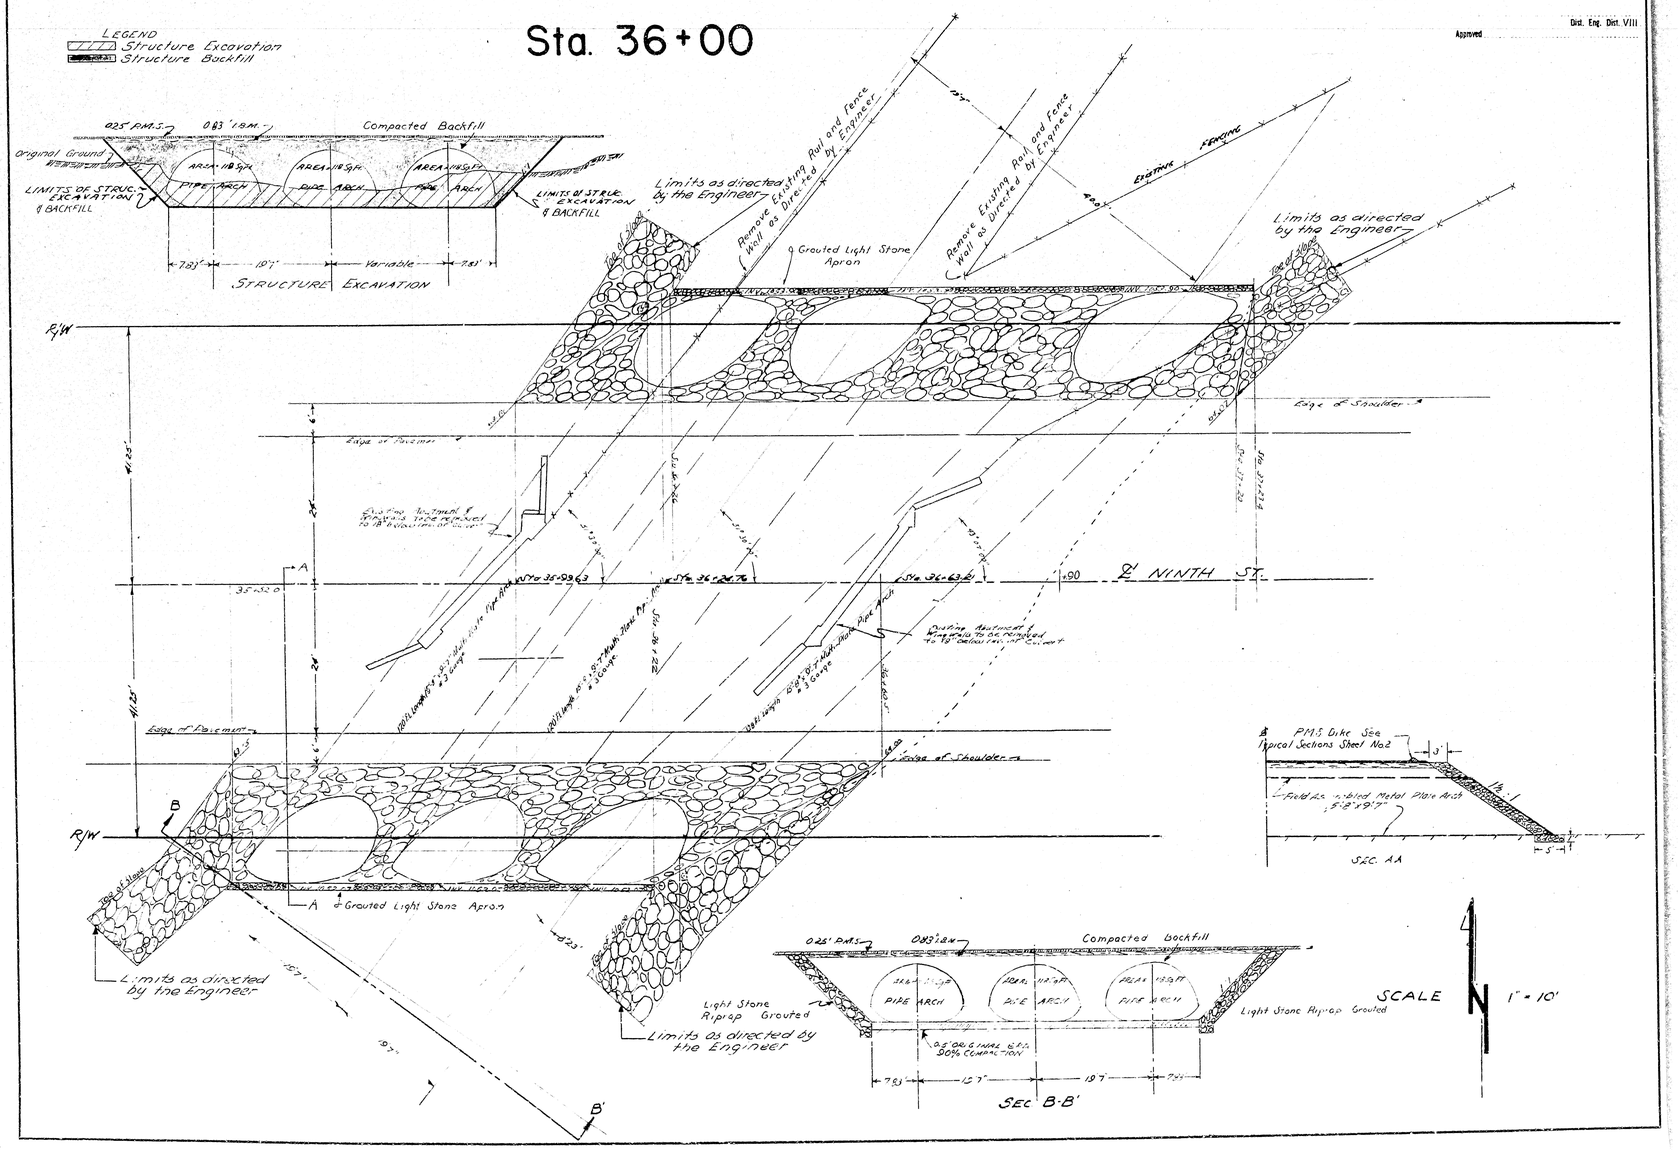
Sta. 36+00