FED. ROAD DIST. No.	STATE	FED. AID PROJ. No.	FISCAL YEAR	SHEET No.	TOTAL SHEETS
7	CAL.	710(2)	53	39	47

DIST.	COUNTY	ROUTE	SEC.	SHEET No.	TOTAL SHEETS
VIII	S.Bd.	F.A.S. 710	2	39	47

M. A. Nichols
COUNTY ROAD COMMISSIONER
C.E. LICENSE NO. 8495

Dist. Eng. Dist. VIII

Approved

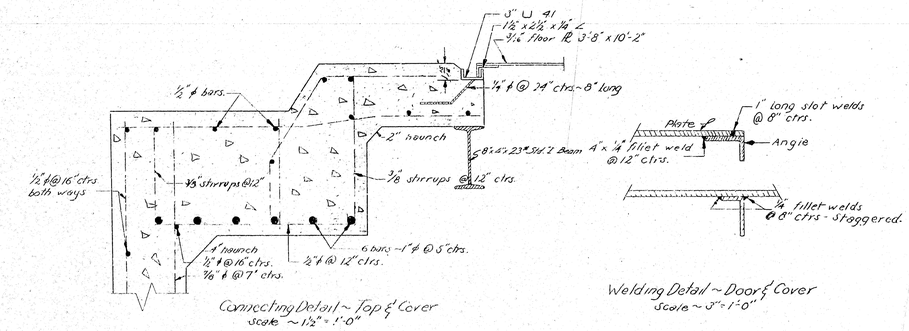

Connecting Detail ~ Top & Cover
Scale ~ 1½" = 1'-0"

Welding Detail ~ Door & Cover
Scale ~ 3" = 1'-0"

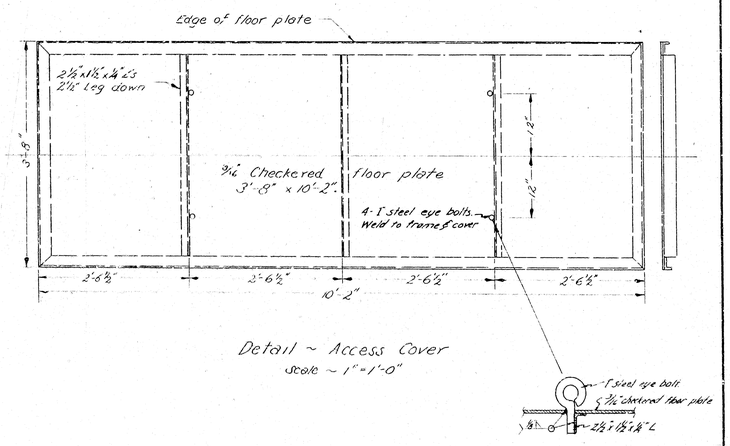

Detail ~ Access Cover
Scale ~ 1" = 1'-0"

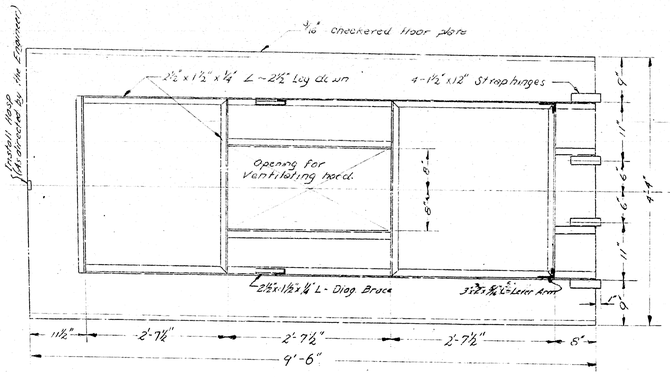

Detail ~ Access Door - Looking Up.
Scale ~ 1" = 1'-0"

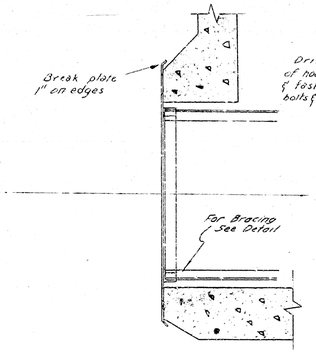

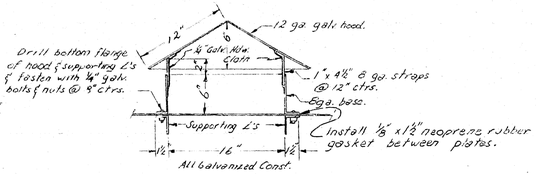

Detail ~ Ventilating Hood for Access Door
Scale ~ 1½" = 1'-0"

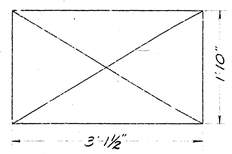

Roof Plan - Ventilating Hood
Scale 1" = 1'-0"

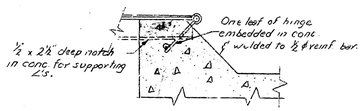

Detail ~ Access Door Hinge
Scale ~ 1½" = 1'-0"

DETAIL SHEET
OF
R.C. PUMP HOUSE VAULT

STA. 54 + 81

SCALES AS SHOWN