GENERAL NOTES

1. Manufacturer's details and erection drawings, approved by the Engineer, must be used in setting all equipment. Concrete bases, structures and openings shall conform to said erection drawings.
2. The manufacturer of engines, pumps, blowers and all other equipment, shall be responsible for the satisfactory operation of said equipment.
3. Install guards around all open shafts, pulleys, gears, belts, etc. in accordance with State Accidents Commission requirements.
4. All piping arrangements are subject to change at Contractor's expense, to suit particular equipment such as engines, pumps, etc.

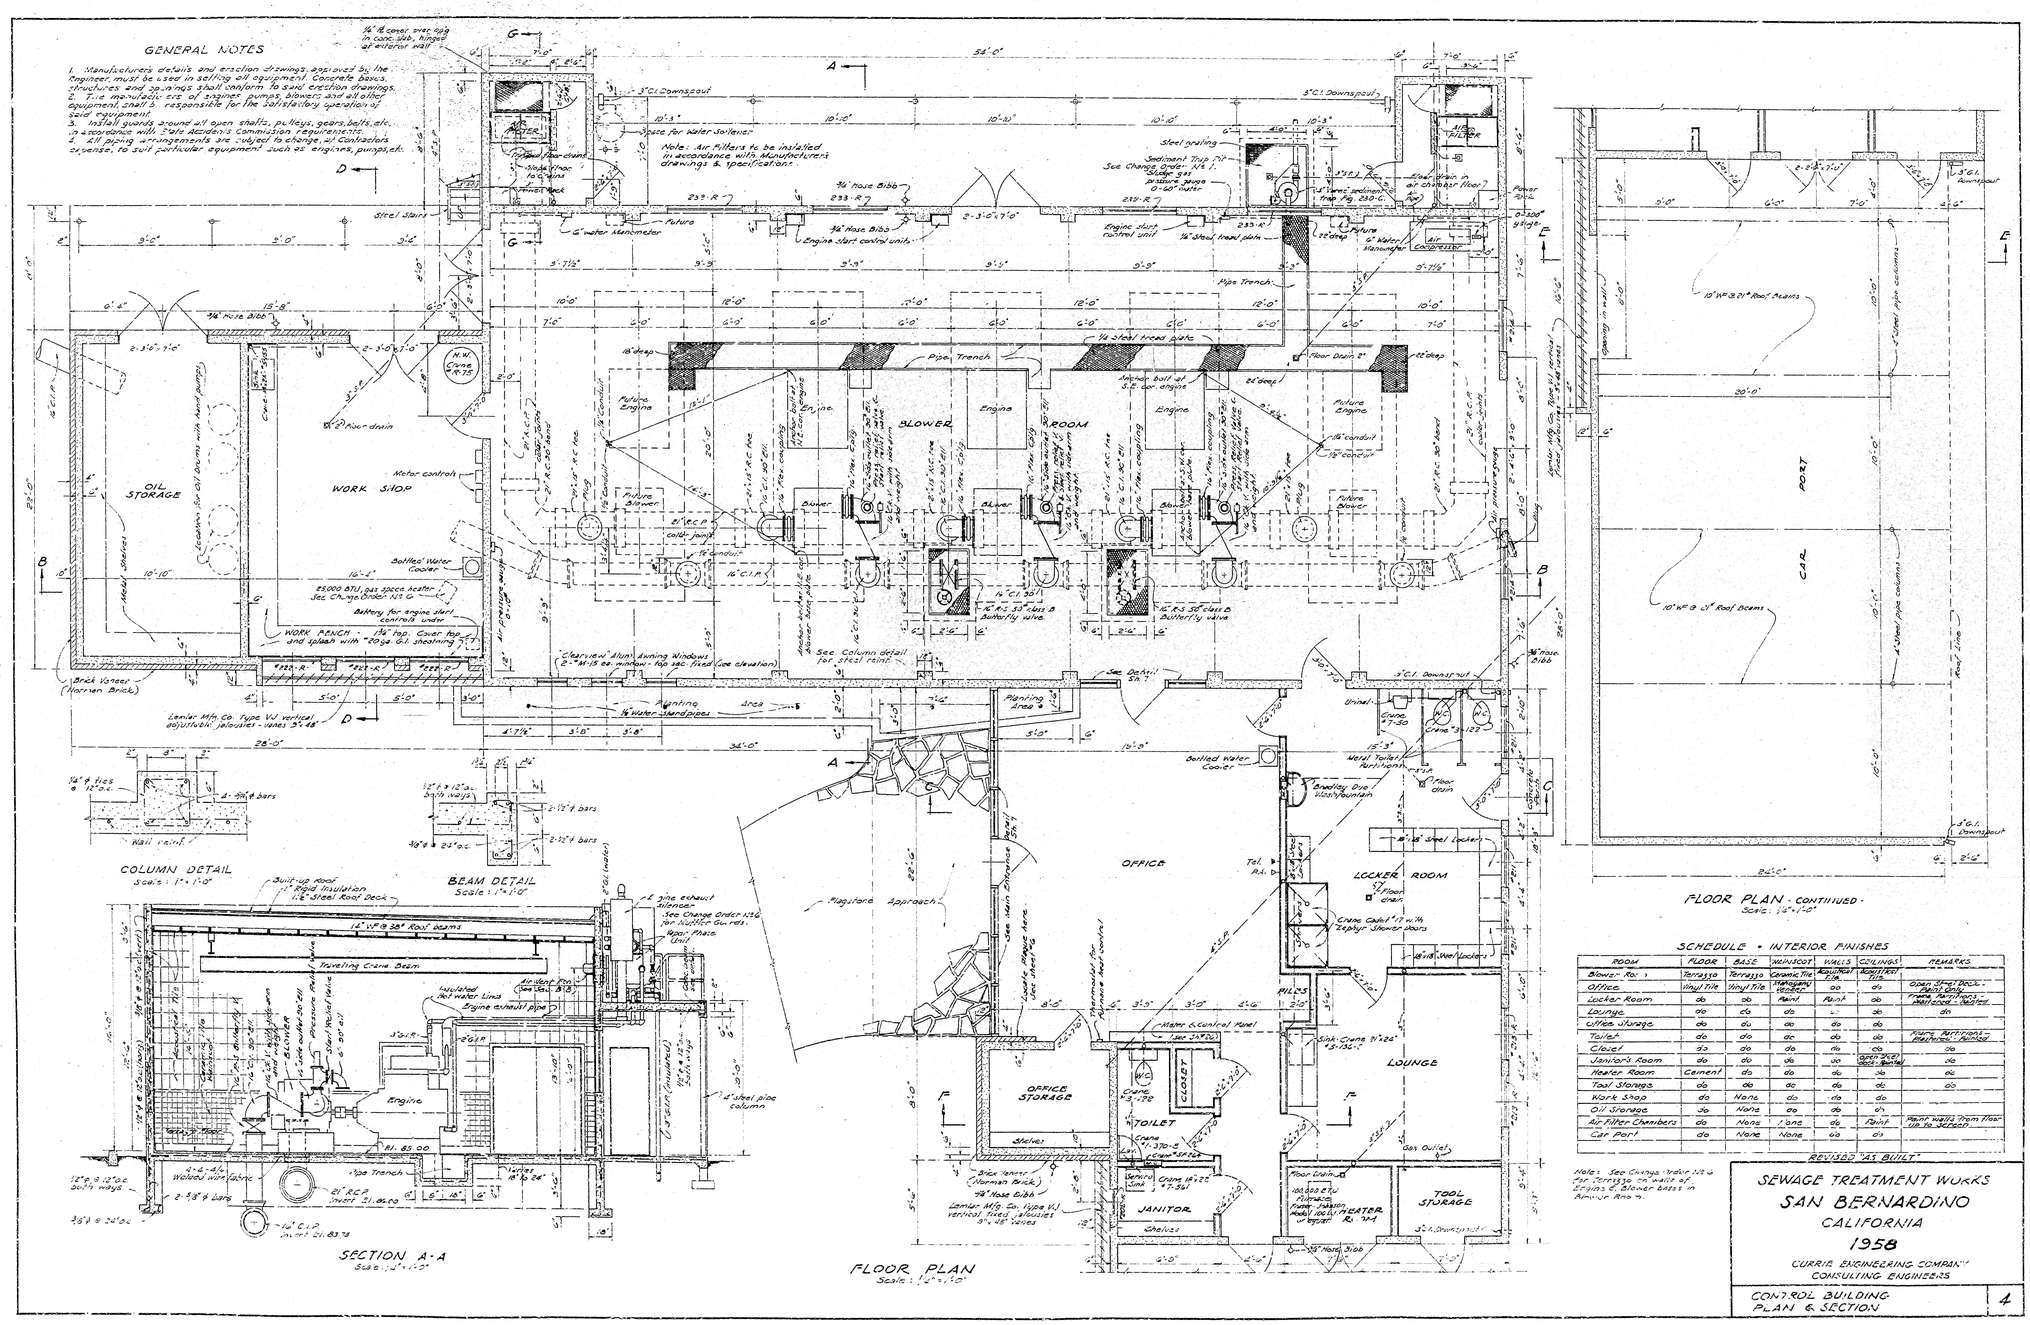

SCHEDULE - INTERIOR FINISHES

ROOM	FLOOR	BASE	WAINSCOT	WALLS	CEILINGS	REMARKS
Blower Room	Terrazzo	Terrazzo	Ceramic Tile	Acoustical Tile	Acoustical Tile	Open Steel Deck - Paint Only
Office	Vinyl Tile	Vinyl Tile	Mahogany Veneer	do	do	Frame Partitions - Hardwood - Glass
Locker Room	do	do	Paint	Paint	do	
Lounge	do	do	do	do	do	
Office Storage	do	do	do	do	do	
Toilet	do	do	do	do	do	Frame Partitions - Hardwood - Glass
Closet	do	do	do	do	do	do
Janitor's Room	do	do	do	do	Spray Dry Cell Acoustical	do
Heater Room	Cement	do	do	do	do	do
Tool Storage	do	do	do	do	do	do
Work Shop	do	None	do	do	do	
Oil Storage	do	None	do	do	do	
Air Filter Chambers	do	None	None	do	Paint	Paint walls from floor up to Jalousies
Car Port	do	None	None	do	do	

REVISED "AS BUILT"

Note: See Change Order 126 for Terrazzo to walls of Engine & Blower bases in Blower Room.

SEWAGE TREATMENT WORKS
SAN BERNARDINO
CALIFORNIA
1958
CURRIE ENGINEERING COMPANY
CONSULTING ENGINEERS

CONTROL BUILDING PLAN & SECTION | 4

GENERAL NOTES

1. Manufacturer's details and erection drawings, approved by the Engineer, must be used in setting all equipment. Concrete bases, structures and openings shall conform to said erection drawings.
2. The manufacturer of engines, pumps, blowers and all other equipment, shall be responsible for the satisfactory operation of said equipment.
3. Install guards around all open shafts, pulleys, gears, belts, etc. in accordance with State Accidents Commission requirements.
4. All piping arrangements are subject to change at Contractor's expense, to suit particular equipment such as engines, pumps, etc.

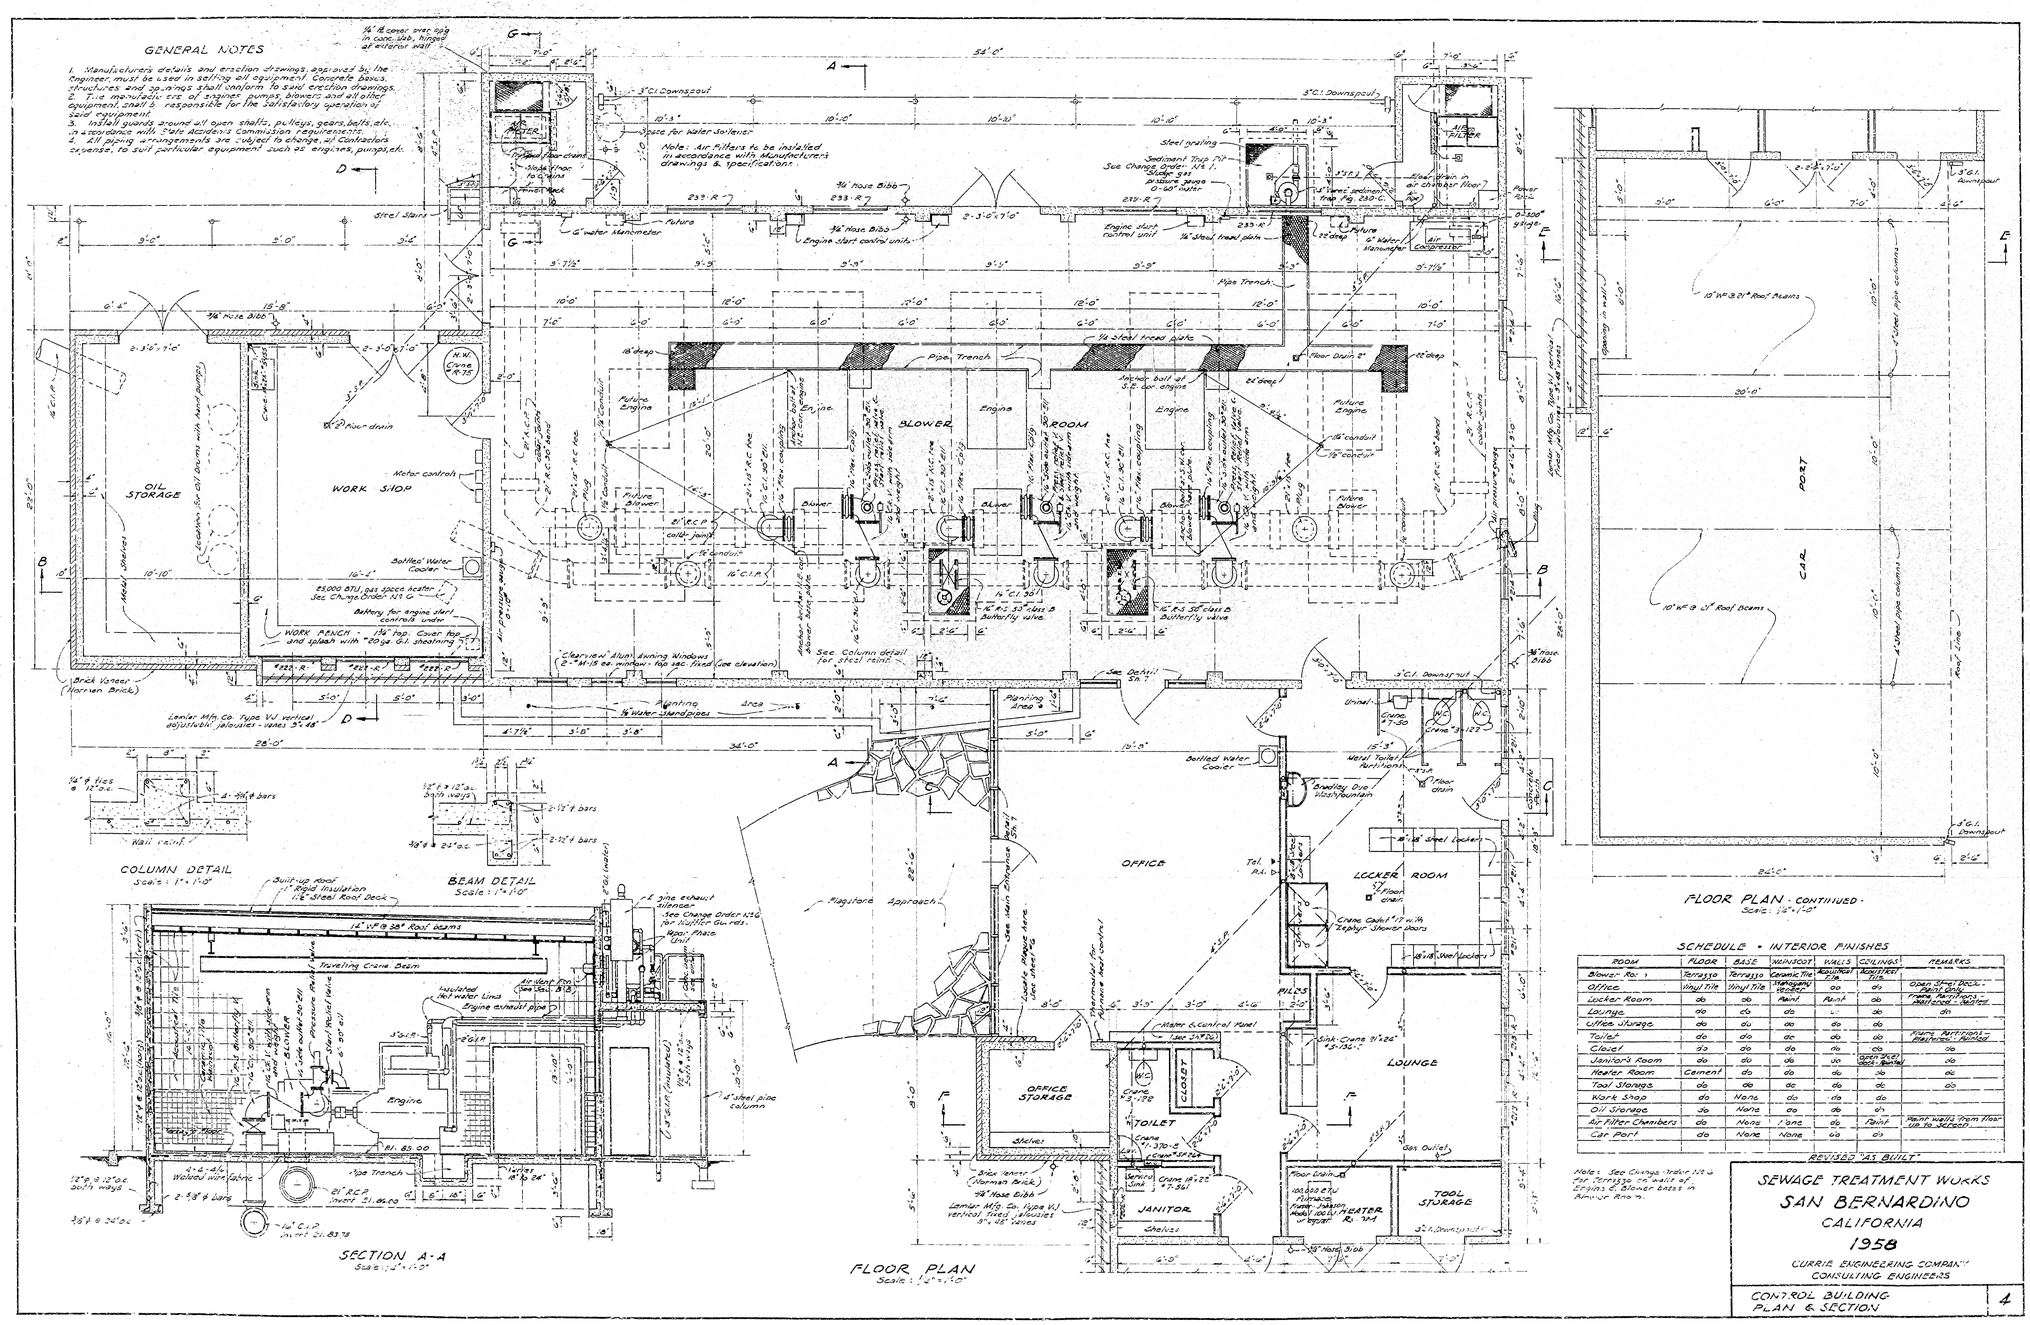

SCHEDULE - INTERIOR FINISHES

ROOM	FLOOR	BASE	WAINSCOT	WALLS	CEILINGS	REMARKS
Blower Room	Terrazzo	Terrazzo	Ceramic Tile	Acoustical Tile	Acoustical Tile	Open Steel Deck - Paint Only
Office	Vinyl Tile	Vinyl Tile	Mahogany Veneer	do	do	Frame Partitions - Hardwood - Glass
Locker Room	do	do	Paint	Paint	do	
Lounge	do	do	do	do	do	
Office Storage	do	do	do	do	do	
Toilet	do	do	do	do	do	Frame Partitions - Hardwood - Glass
Closet	do	do	do	do	do	do
Janitor's Room	do	do	do	do	Spray Dry Cell Acoustical	do
Heater Room	Cement	do	do	do	do	do
Tool Storage	do	do	do	do	do	do
Work Shop	do	None	do	do	do	
Oil Storage	do	None	do	do	do	
Air Filter Chambers	do	None	None	do	Paint	Paint walls from floor up to Jalousies
Car Port	do	None	None	do	do	

REVISED "AS BUILT"

Note: See Change Order 126 for Terrazzo to walls of Engine & Blower bases in Blower Room.

SEWAGE TREATMENT WORKS
SAN BERNARDINO
CALIFORNIA
1958
CURRIE ENGINEERING COMPANY
CONSULTING ENGINEERS

CONTROL BUILDING PLAN & SECTION | 4