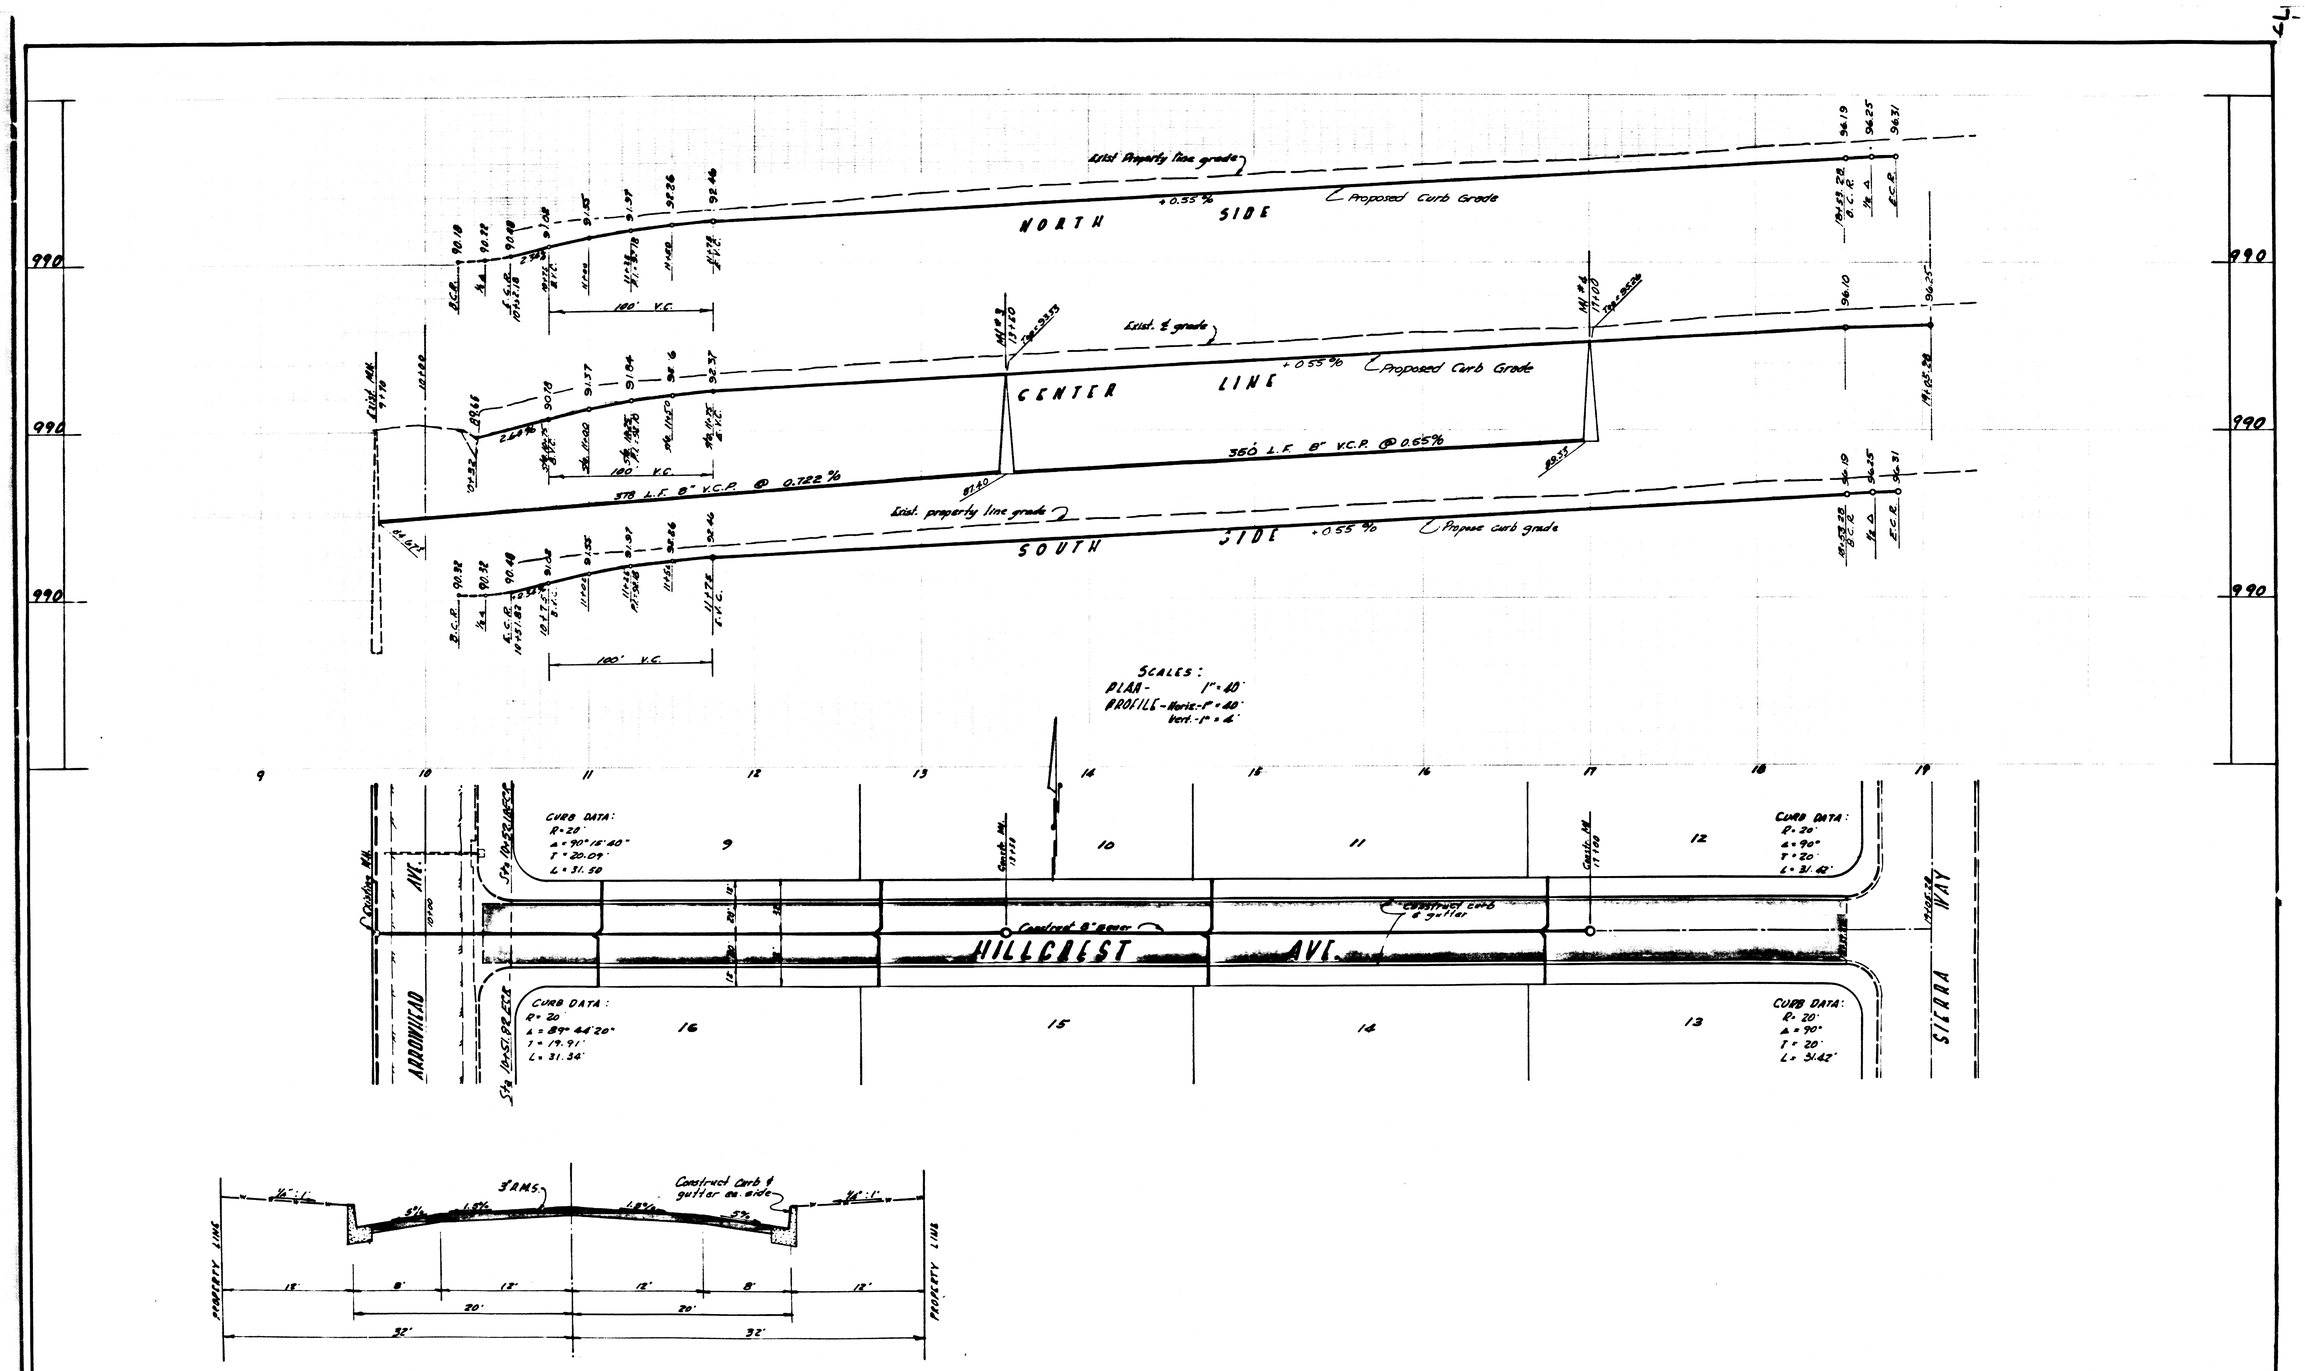

TYPICAL SECTION

SCALES:
Horiz. - 1" = 6'
Vert. - 1" = 2'

Revised 5-17-61 Street Grades RLN

NORMAN A. NESTE
CIVIL ENGINEER
236 W. Fifth St. San Bernardino, Calif.
Date Calif. Reg. # 5613

DEPARTMENT OF ENGINEERING
CITY OF SAN BERNARDINO

IMPROVEMENT PLAN
TRACT 5907

SUBMITTED BY
APPROVED Square as Part I 19
CITY ENGINEER
REGISTERED CIVIL ENGINEER NO
REFERENCE
DRAWN BY J.H.C.
CHECKED BY
DRAW. 2726

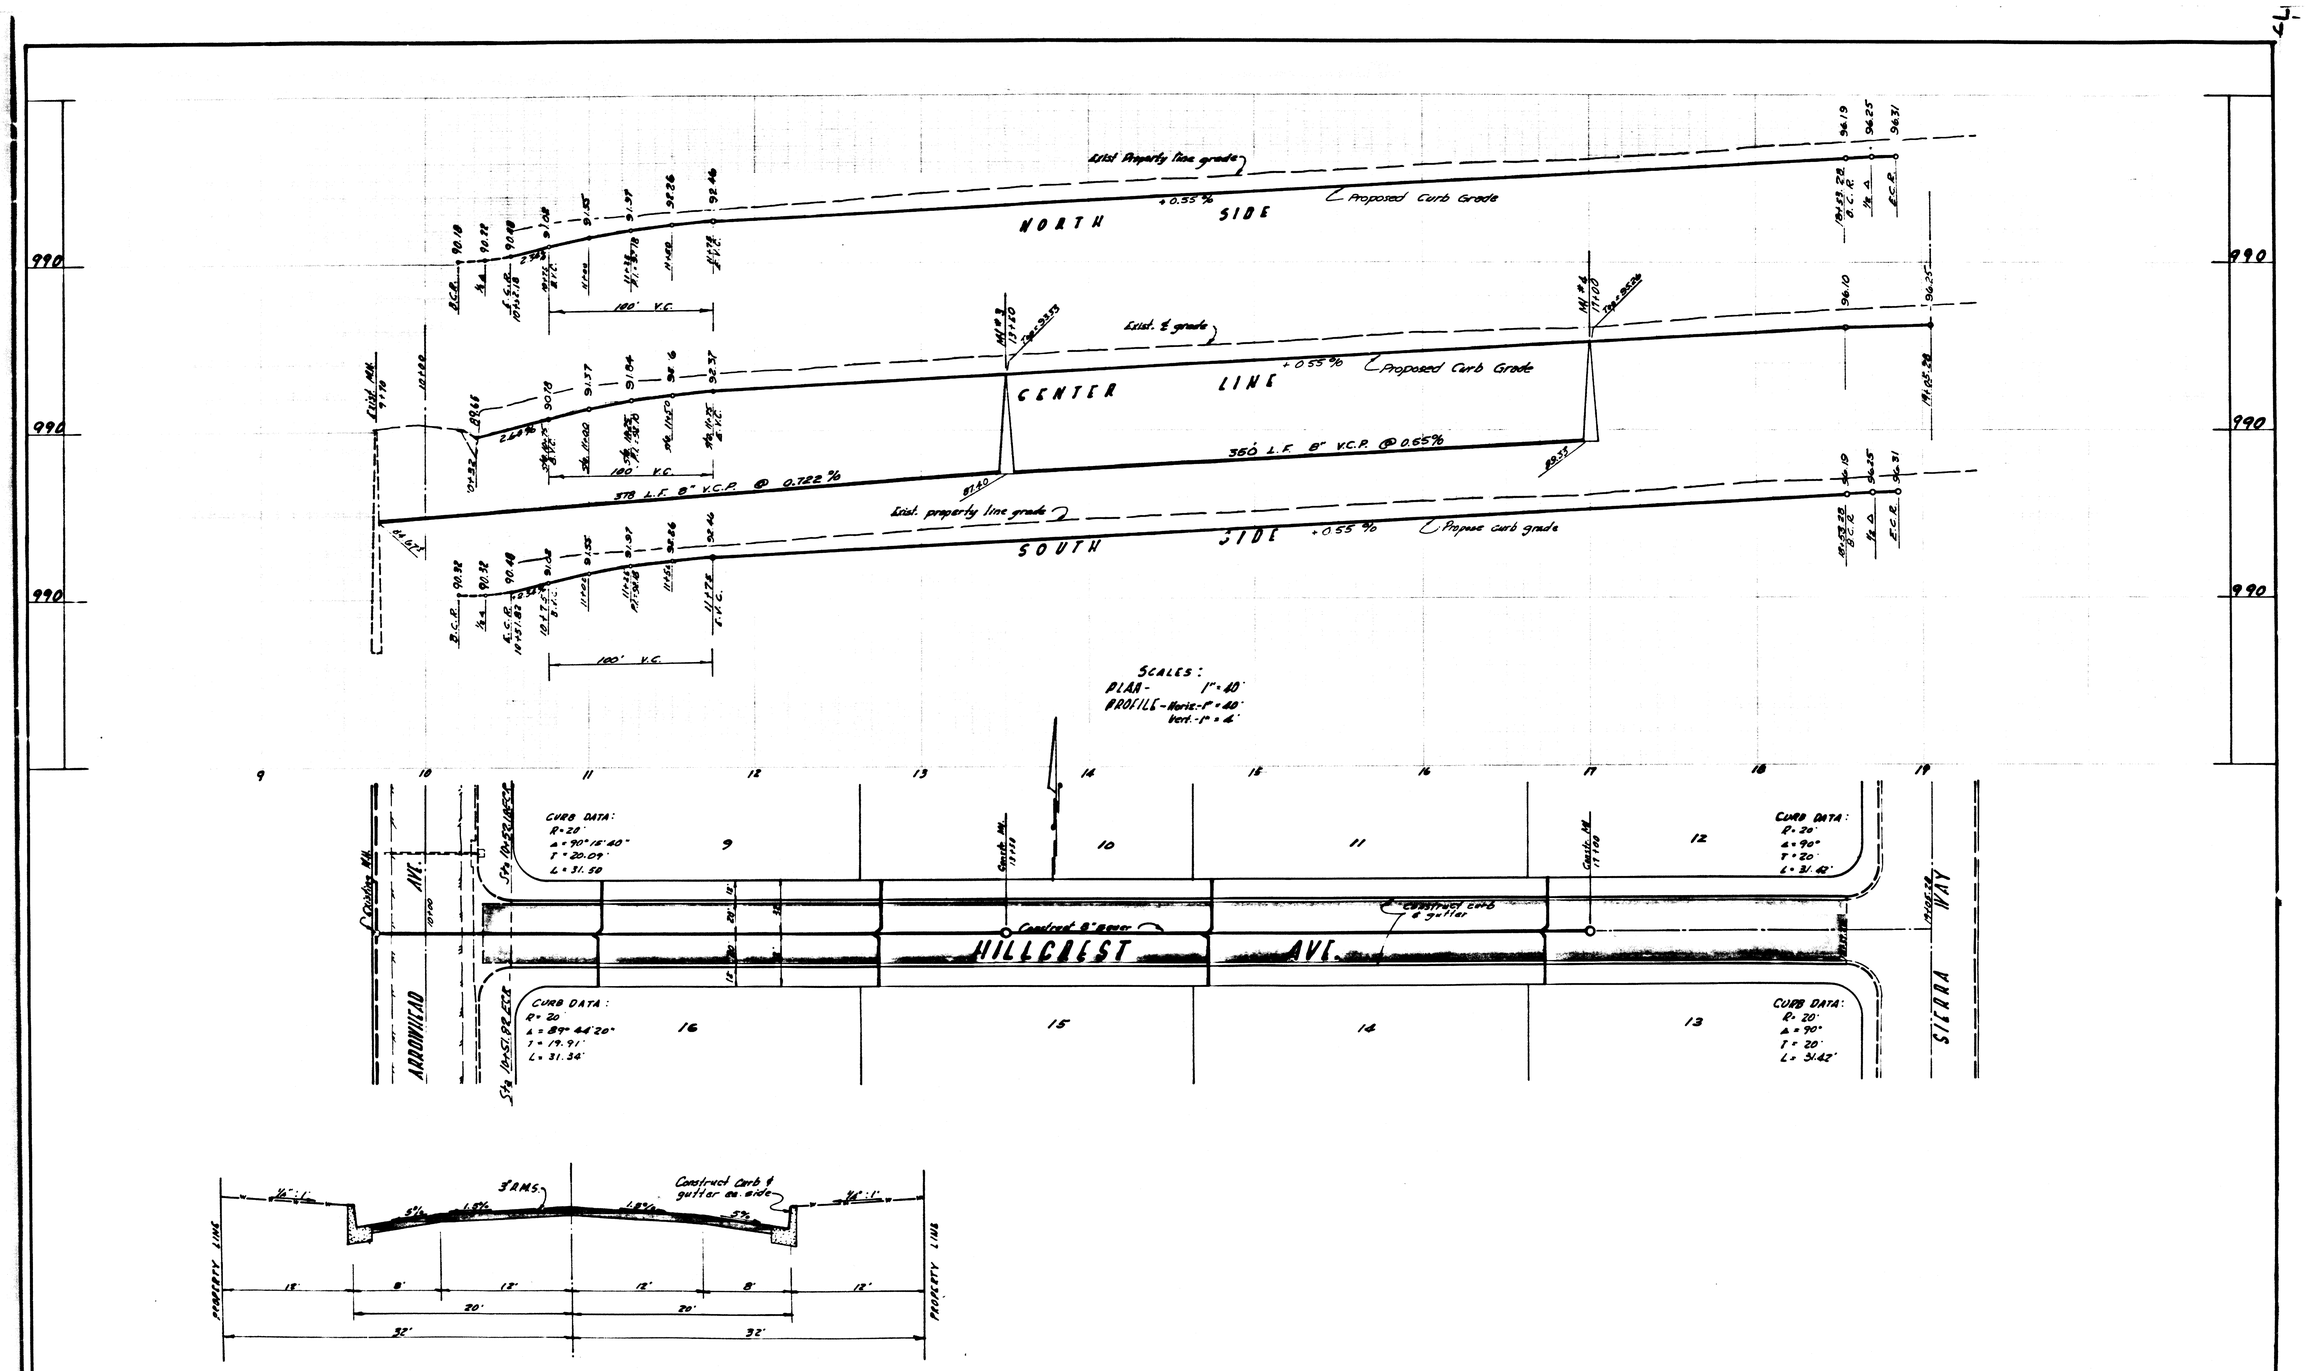

TYPICAL SECTION

SCALES:
Horiz. - 1" = 6'
Vert. - 1" = 2'

Revised 5-17-61 Street Grades RLN

NORMAN A. NESTE
CIVIL ENGINEER
236 W. Fifth St. San Bernardino, Calif.
Date Calif. Reg. # 5613

DEPARTMENT OF ENGINEERING
CITY OF SAN BERNARDINO

IMPROVEMENT PLAN
TRACT 5907

SUBMITTED BY
APPROVED Square as Part I 19
CITY ENGINEER
REGISTERED CIVIL ENGINEER NO
REFERENCE
DRAWN BY J.H.C.
CHECKED BY
DRAW. 2726

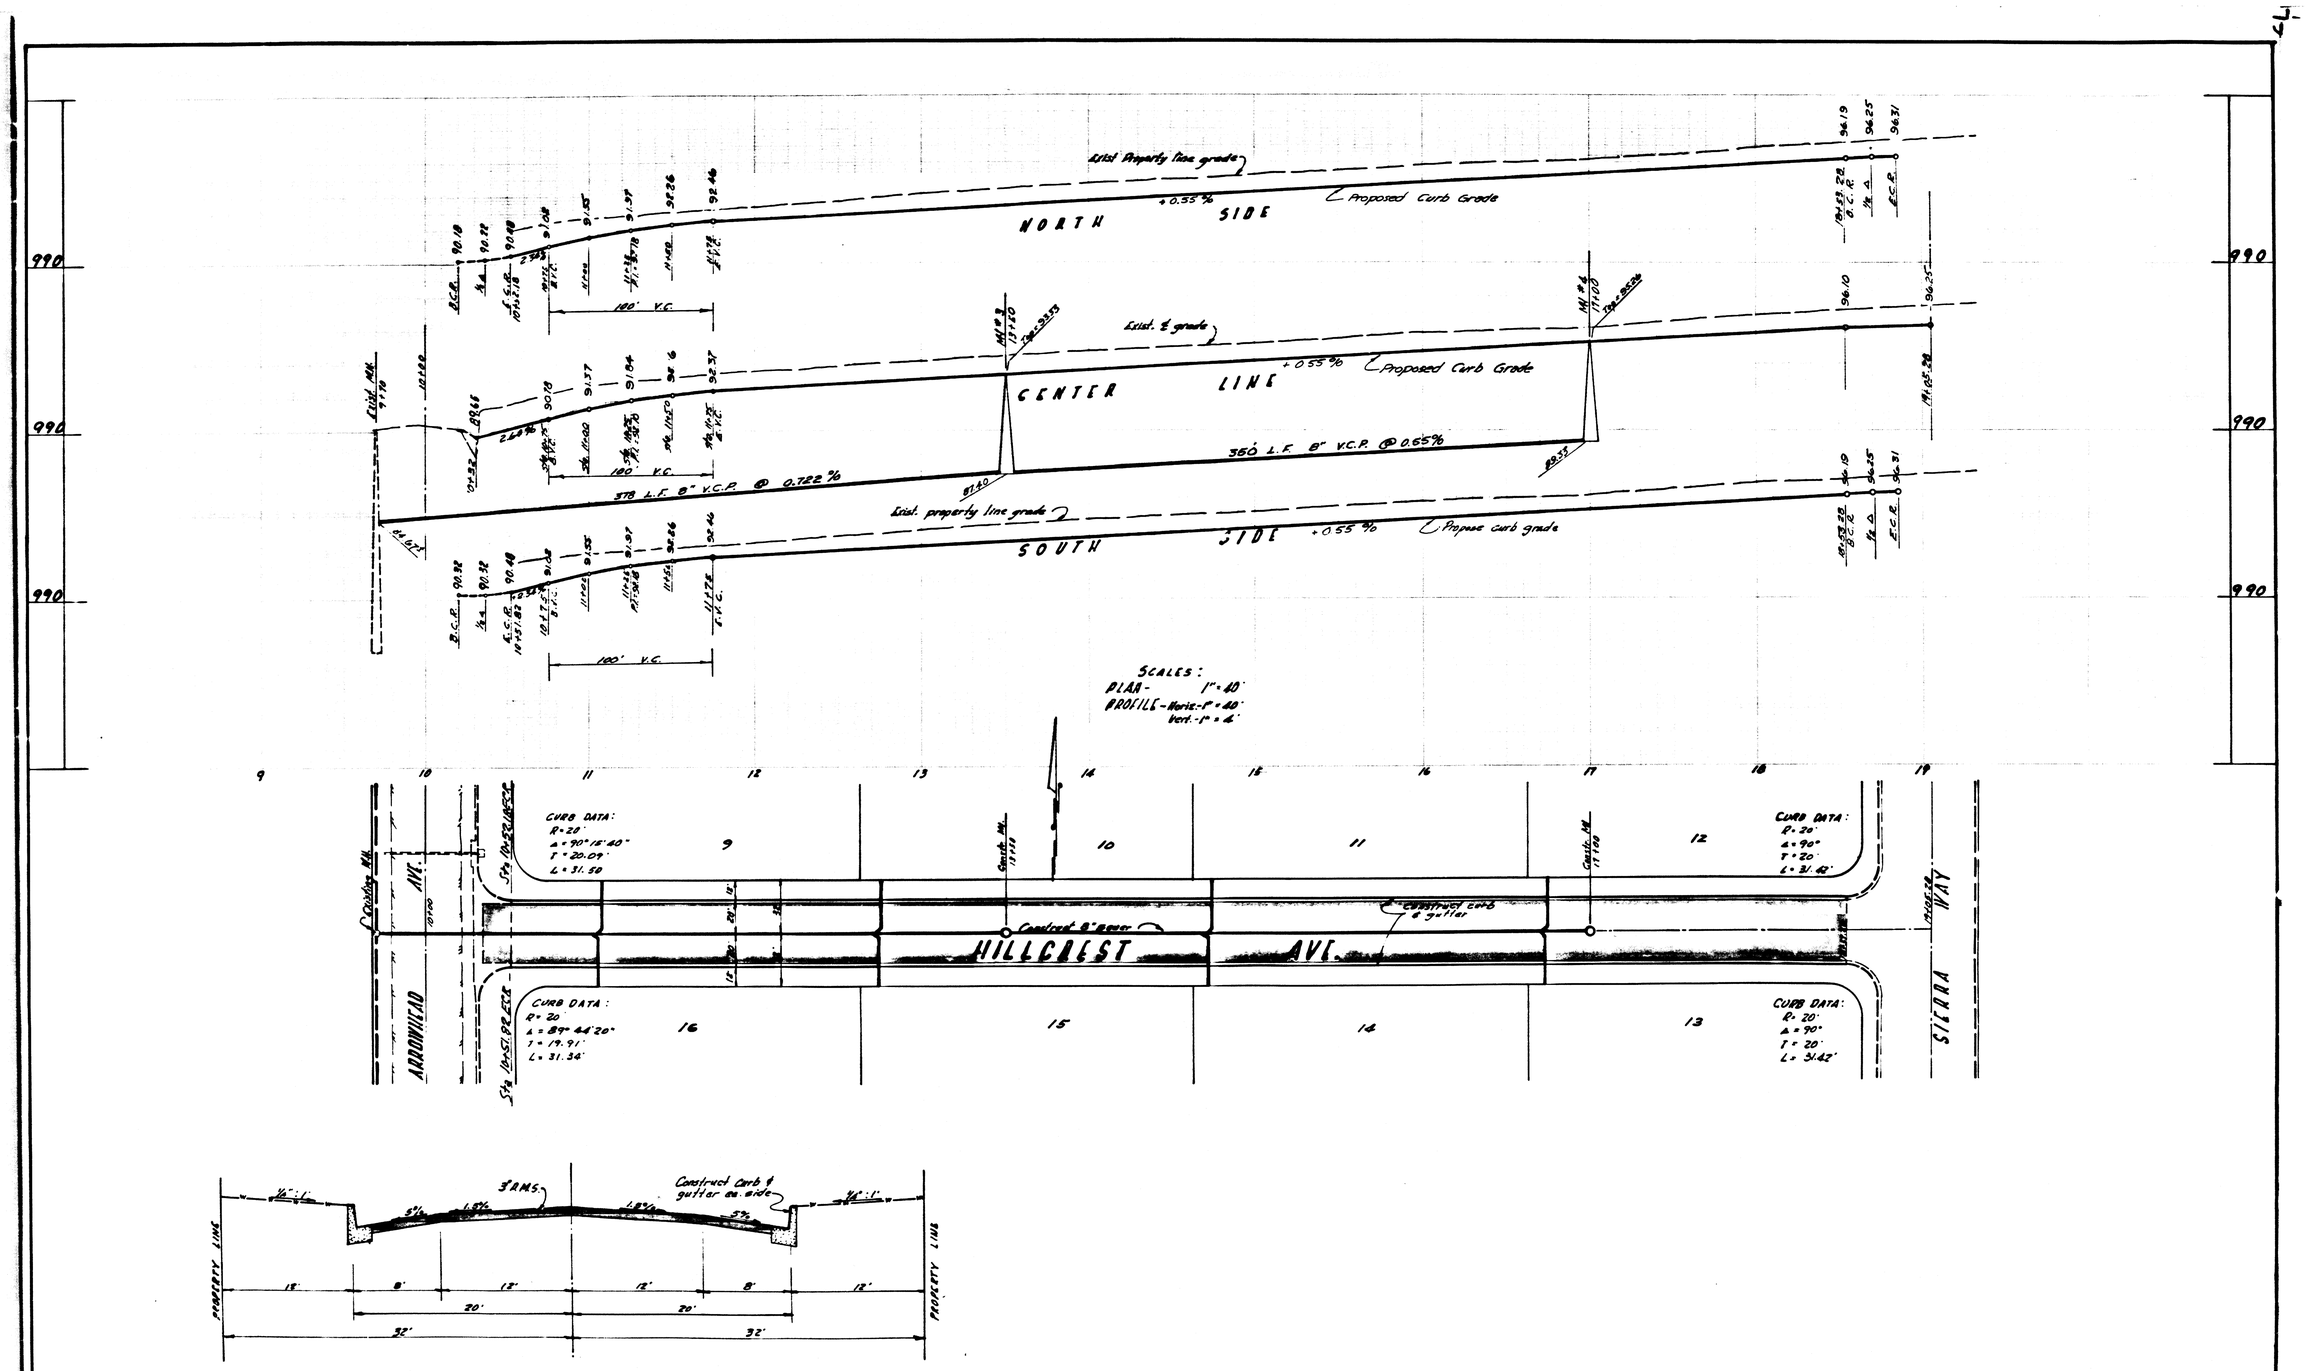

TYPICAL SECTION

SCALES:
Horiz. - 1" = 6'
Vert. - 1" = 2'

Revised 5-17-61 Street Grades RLN

NORMAN A. NESTE
CIVIL ENGINEER
236 W. Fifth St. San Bernardino, Calif.
Date Calif. Reg. # 5613

DEPARTMENT OF ENGINEERING
CITY OF SAN BERNARDINO

IMPROVEMENT PLAN
TRACT 5907

SUBMITTED BY
APPROVED Square as Part I 19
CITY ENGINEER
REGISTERED CIVIL ENGINEER NO
REFERENCE
DRAWN BY J.H.C.
CHECKED BY
DRAW. 2726