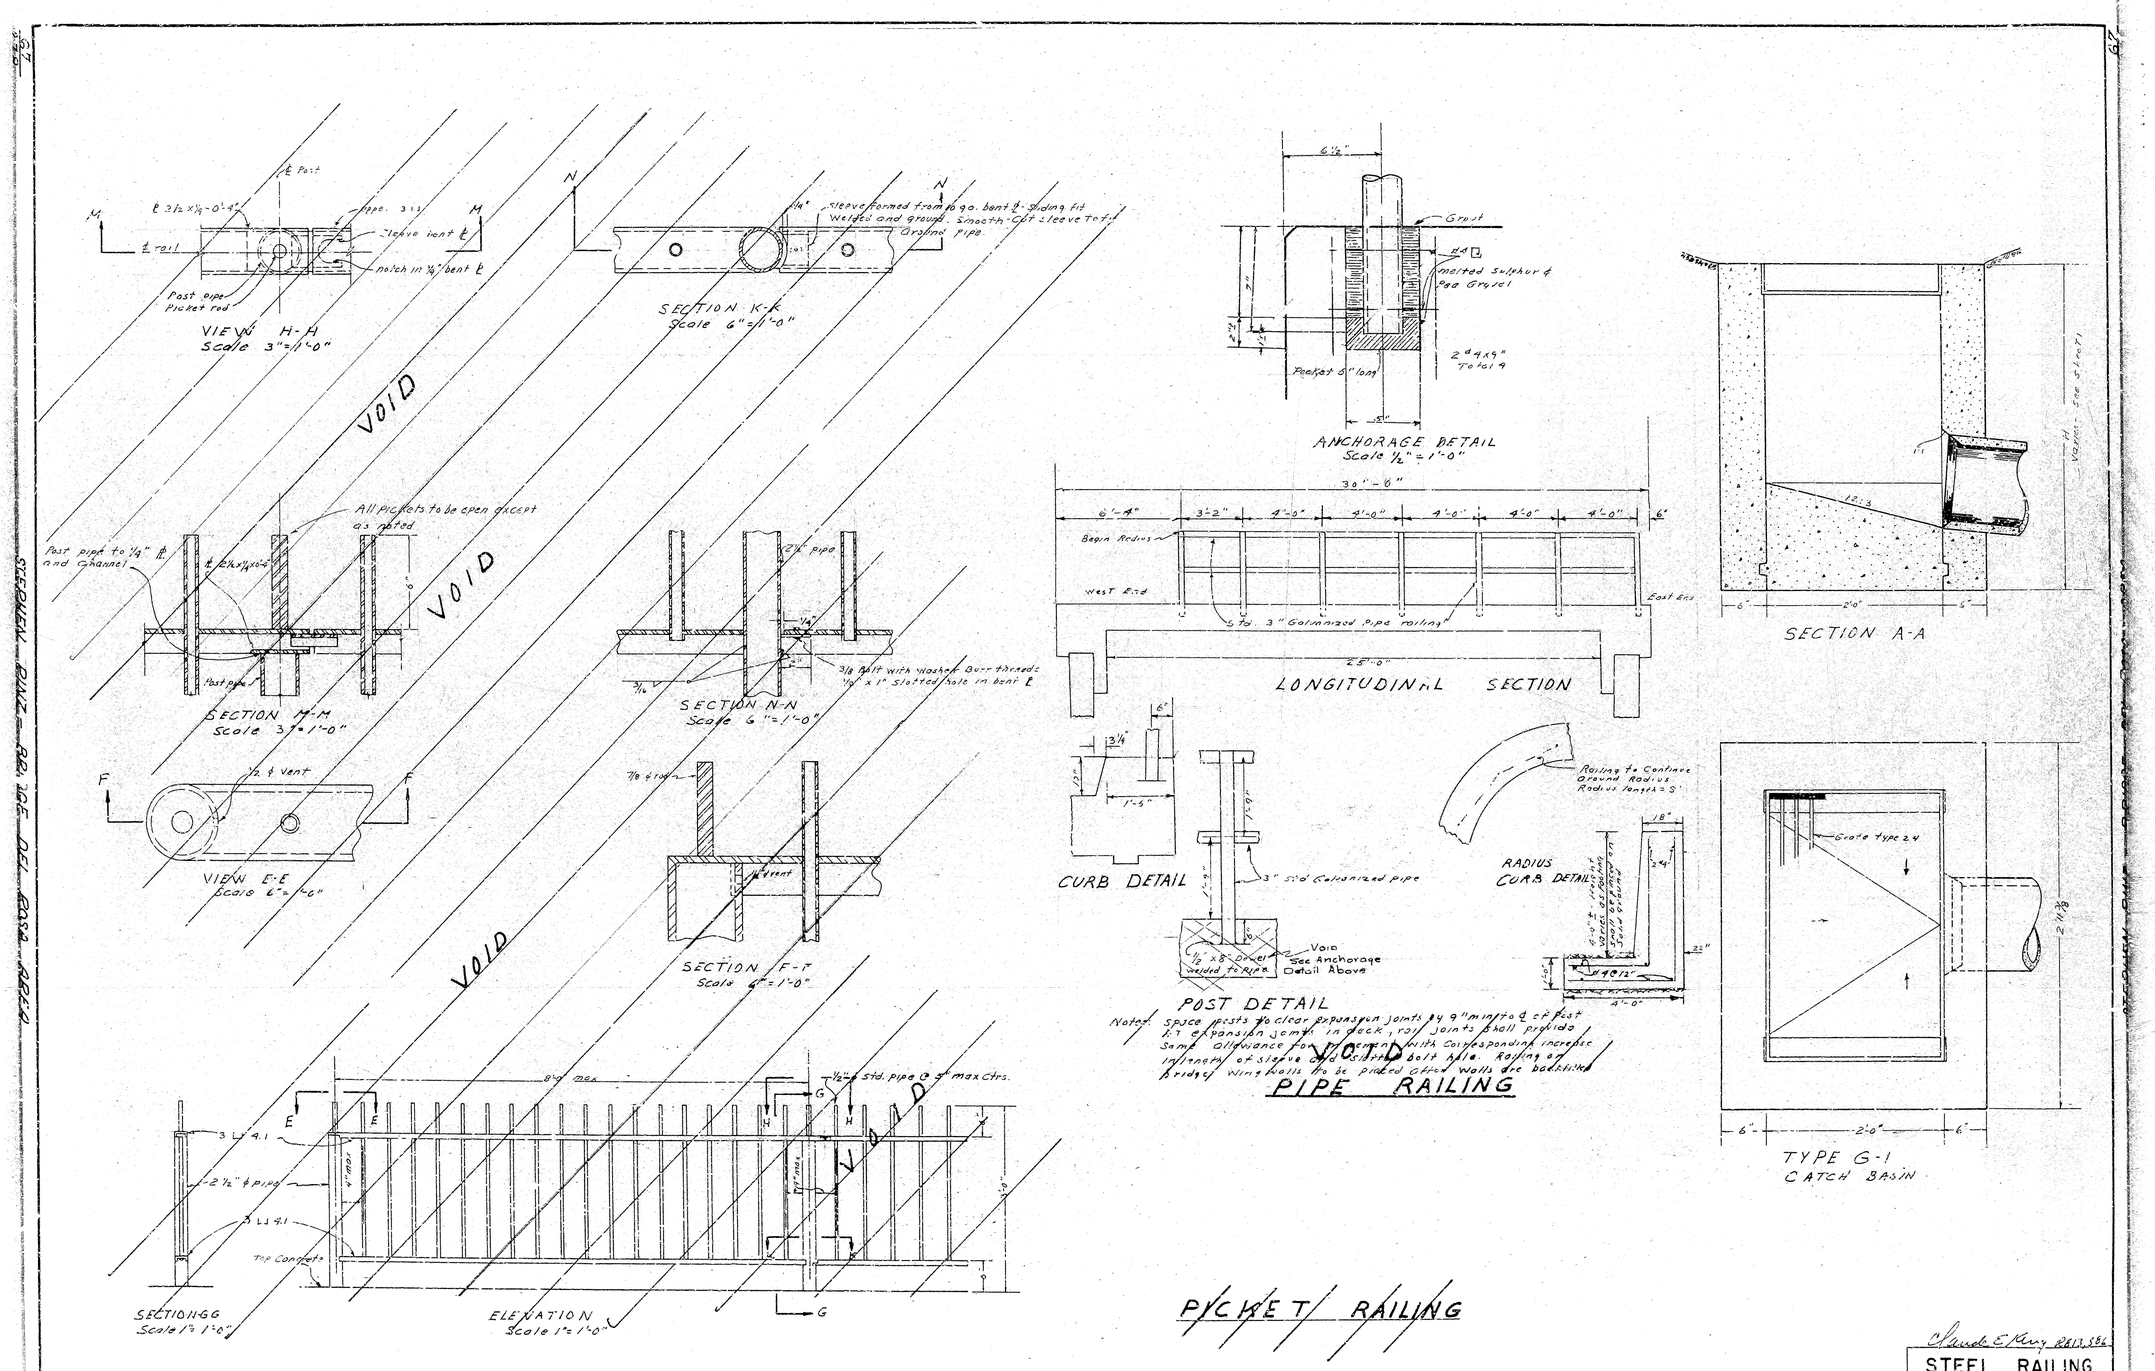
VIEW H-H
Scale 3"=1'-0"
SECTION K-K
Scale 6"=1'-0"
ANCHORAGE DETAIL
Scale 1/2"=1'-0"
SECTION A-A
LONGITUDINAL SECTION
SECTION M-M
Scale 3"=1'-0"
SECTION N-N
Scale 6"=1'-0"
VIEW E-E
Scale 6"=1'-0"
SECTION F-F
Scale 6"=1'-0"
CURB DETAIL
RADIUS CURB DETAIL
POST DETAIL
PIPE RAILING
TYPE G-1
CATCH BASIN
SECTION G-G
Scale 1"=1'-0"
ELEVATION
Scale 1"=1'-0"
PICKET RAILING
VOID
Grout
Melted sulphur & Pea Gravel
Pocket 6" long
2 #4x9" Total 9
30'-6"
6'-4"
3'-2"
4'-0"
Begin Radius
West End
East End
5 ea. 3" Galvanized pipe railing
25'-0"
Post pipe to 1/4" ℄ and Channel
All pickets to be open except as noted
3/8 Bolt with washer & burr threads
1/2" x 1" Slotted hole in bent E
Post pipe
Pickets
Sleeve formed from 10 ga. bent ℄ sliding fit
Welded and ground smooth. Cut sleeve to fit
Galvanized pipe
Sleeve bent ℄
notch in 1/4" bent ℄
Post
Rail
Pipe 3"
1/2 ℄ vent
Void
See Anchorage Detail Above
3" std. Galvanized pipe
Railing to Continue Around Radius
Radius Length 2'-5"
Grate type 2-4
2'-4 3/8"
Clauds E. Kling 2/13/56
STEEL RAILING DETAIL
SHEET 4 OF 4 SHEETS
SCALE AS SHOWN

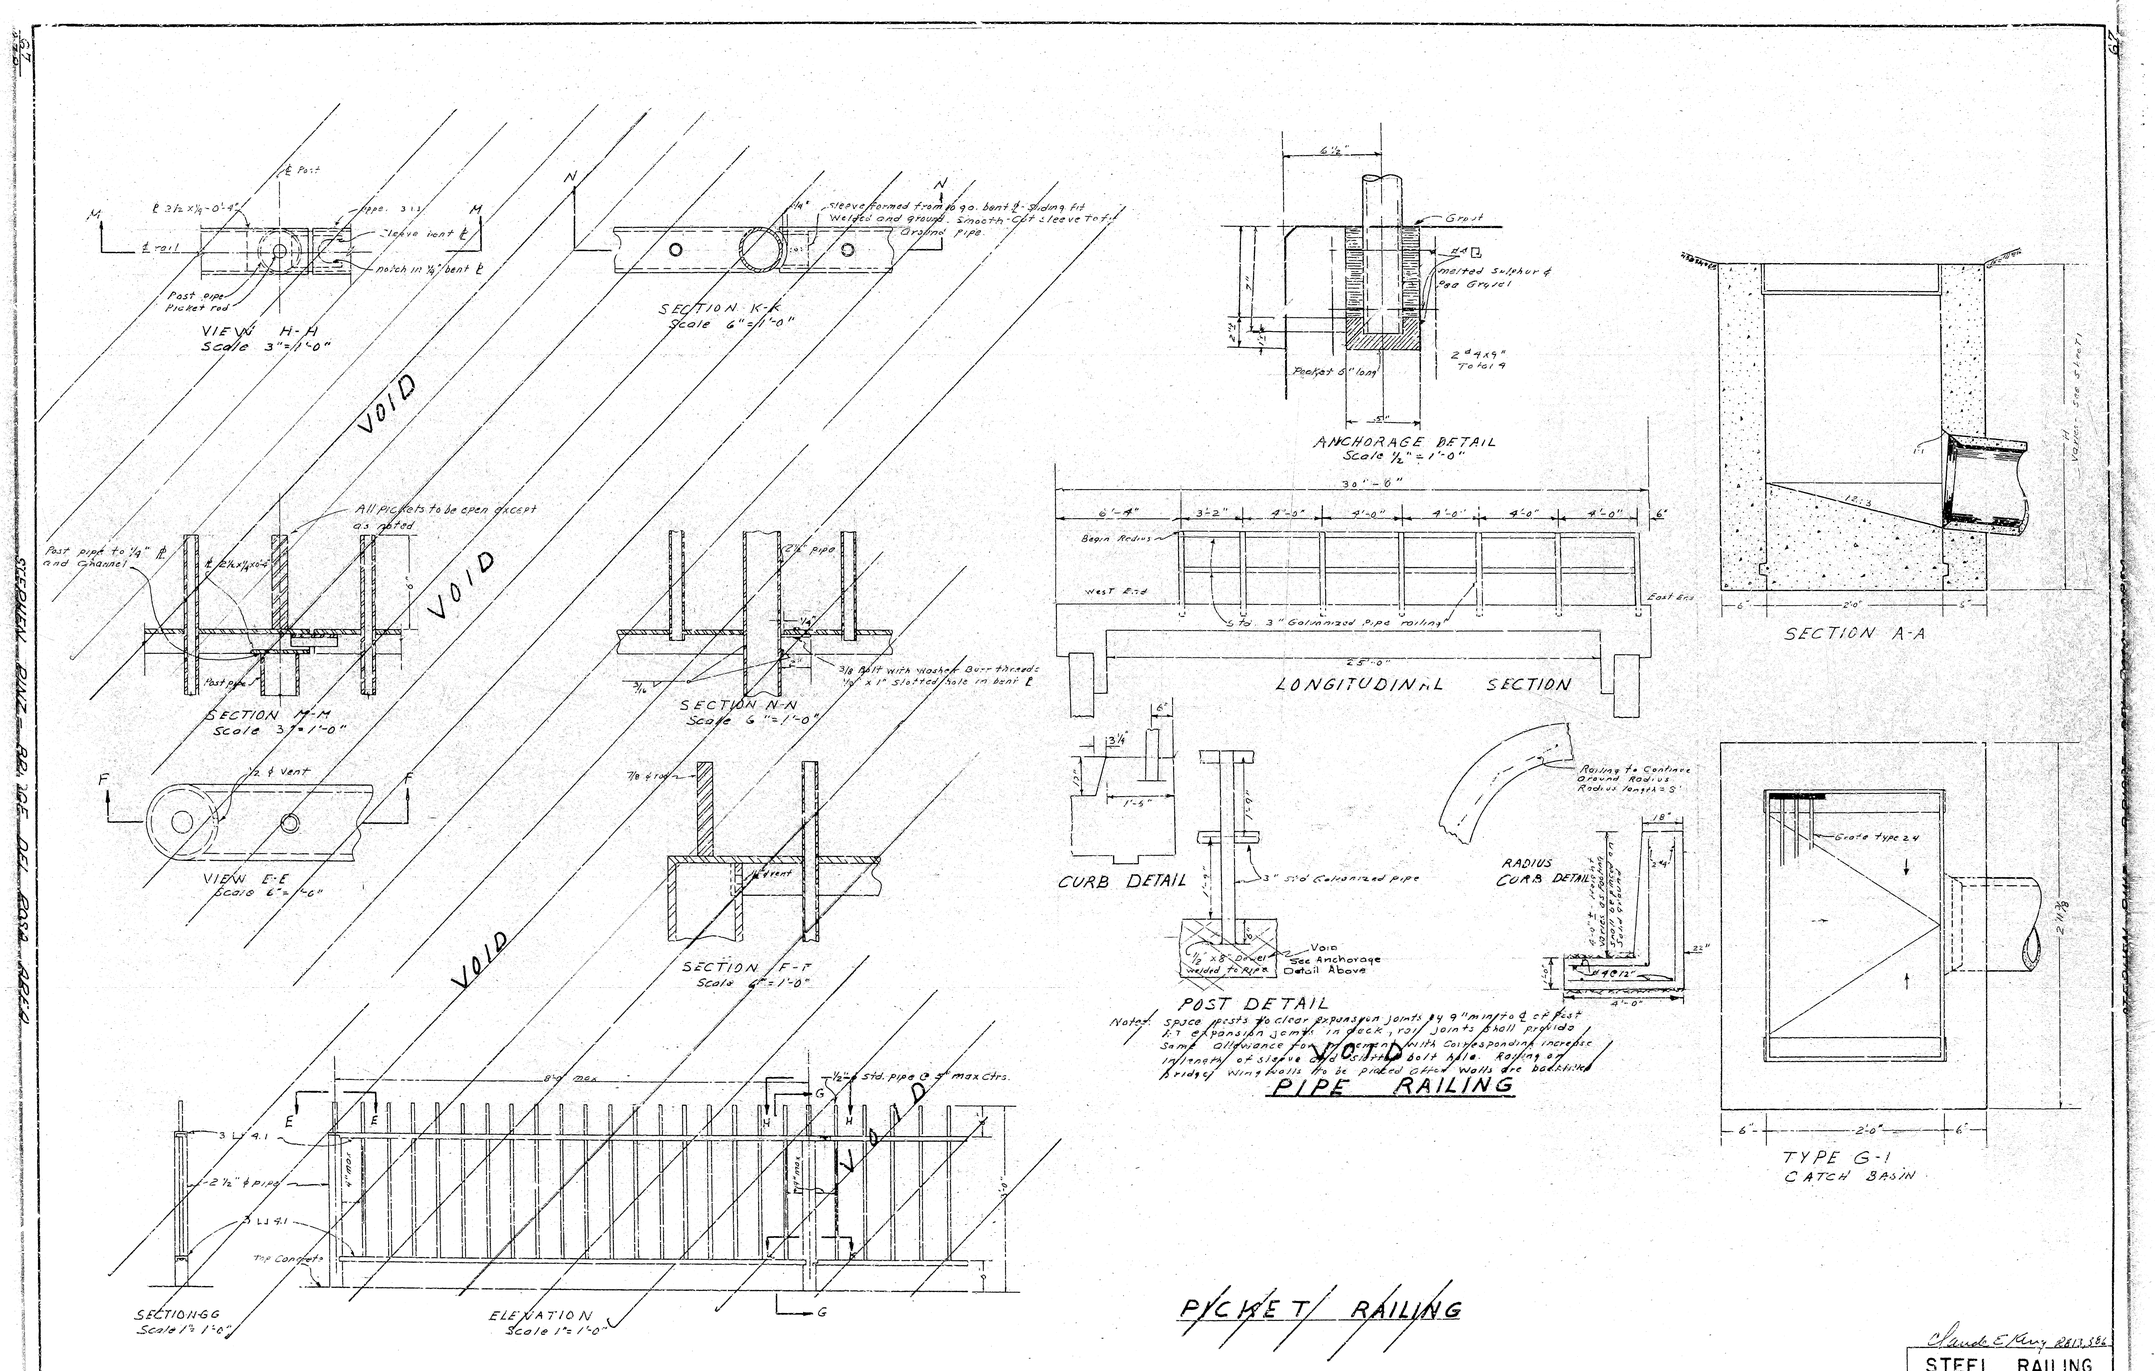
VIEW H-H
Scale 3"=1'-0"
SECTION K-K
Scale 6"=1'-0"
ANCHORAGE DETAIL
Scale 1/2"=1'-0"
SECTION A-A
LONGITUDINAL SECTION
SECTION M-M
Scale 3"=1'-0"
SECTION N-N
Scale 6"=1'-0"
VIEW E-E
Scale 6"=1'-0"
SECTION F-F
Scale 6"=1'-0"
CURB DETAIL
RADIUS CURB DETAIL
POST DETAIL
PIPE RAILING
TYPE G-1
CATCH BASIN
SECTION G-G
Scale 1"=1'-0"
ELEVATION
Scale 1"=1'-0"
PICKET RAILING
VOID
Grout
Melted sulphur & Pea Gravel
Pocket 6" long
2 #4x9" Total 9
30'-6"
6'-4"
3'-2"
4'-0"
Begin Radius
West End
East End
5 ea. 3" Galvanized pipe railing
25'-0"
Post pipe to 1/4" ℄ and Channel
All pickets to be open except as noted
3/8 Bolt with washer & burr threads
1/2" x 1" Slotted hole in bent E
Post pipe
Pickets
Sleeve formed from 10 ga. bent ℄ sliding fit
Welded and ground smooth. Cut sleeve to fit
Galvanized pipe
Sleeve bent ℄
notch in 1/4" bent ℄
Post
Rail
Pipe 3"
1/2 ℄ vent
Void
See Anchorage Detail Above
3" std. Galvanized pipe
Railing to Continue Around Radius
Radius Length 2'-5"
Grate type 2-4
2'-4 3/8"
Clauds E. Kling 2/13/56
STEEL RAILING DETAIL
SHEET 4 OF 4 SHEETS
SCALE AS SHOWN