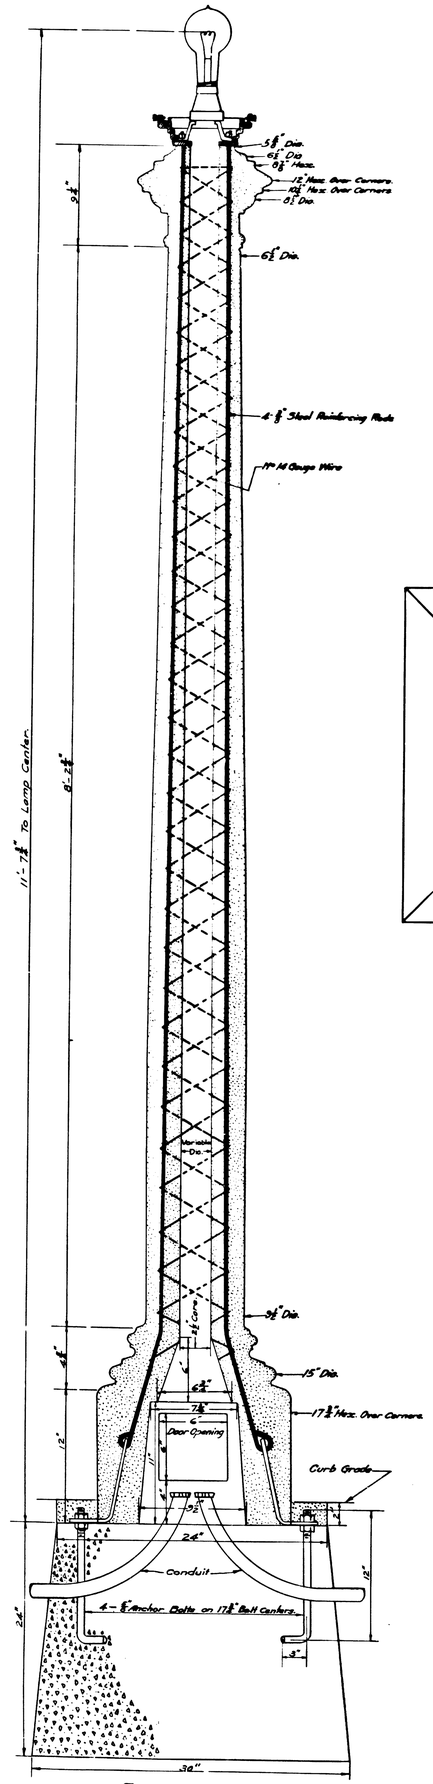

SECTION
Scale 2"=1'

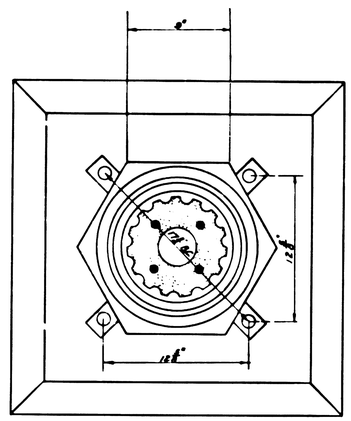

PLAN OF BASE
Scale 2"=1'

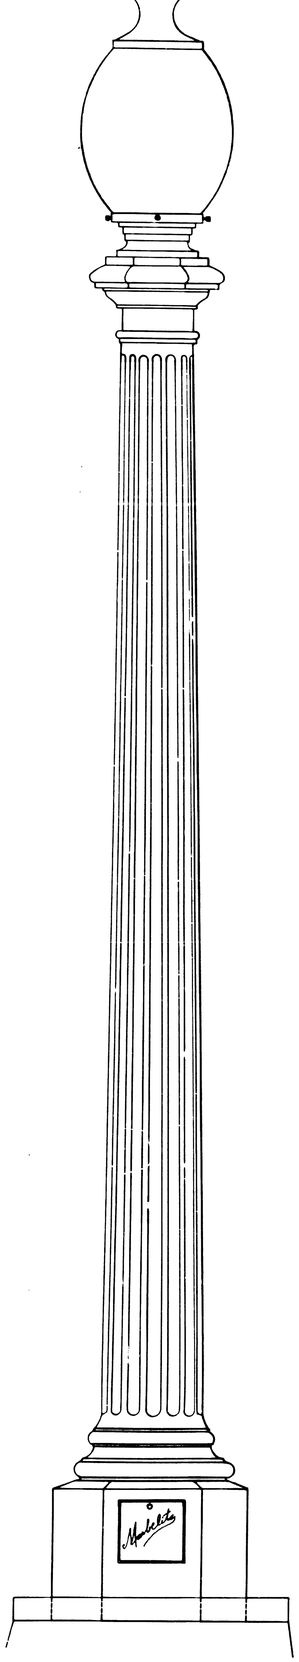

ELEVATION
Scale 2"=1'

SHEET No [redacted]
PLAN No [redacted]

STANDARD
TYPE 600 MARBELITE LIGHTING POST

CITY OF SAN BERNARDINO CALIFORNIA

SEPTEMBER 1930

A. H. LOWE
CITY ENGINEER.