SECOND STREET BRIDGE

OVER

WARM CREEK

FEB. 7. 1913. K.F. TUTTLE, C.E.

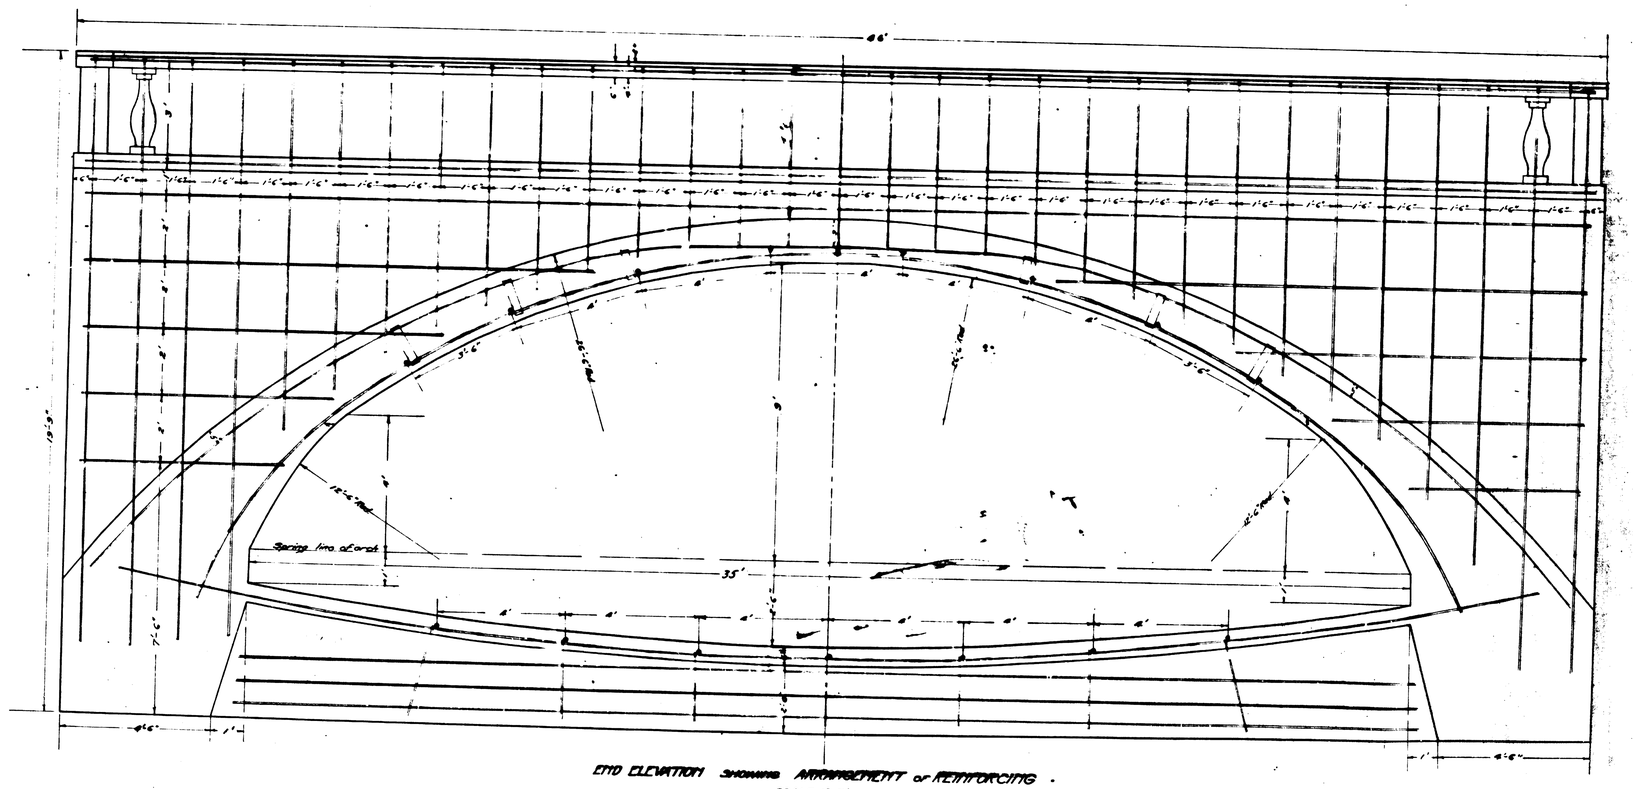

END ELEVATION SHOWING ARRANGEMENT OF REINFORCING.

SCALE 1" = 2'

Note: lines in brown show ⅝" twisted mild steel

SECOND STREET BRIDGE

OVER

WARM CREEK

FEB. 7. 1913. K.F. TUTTLE, C.E.

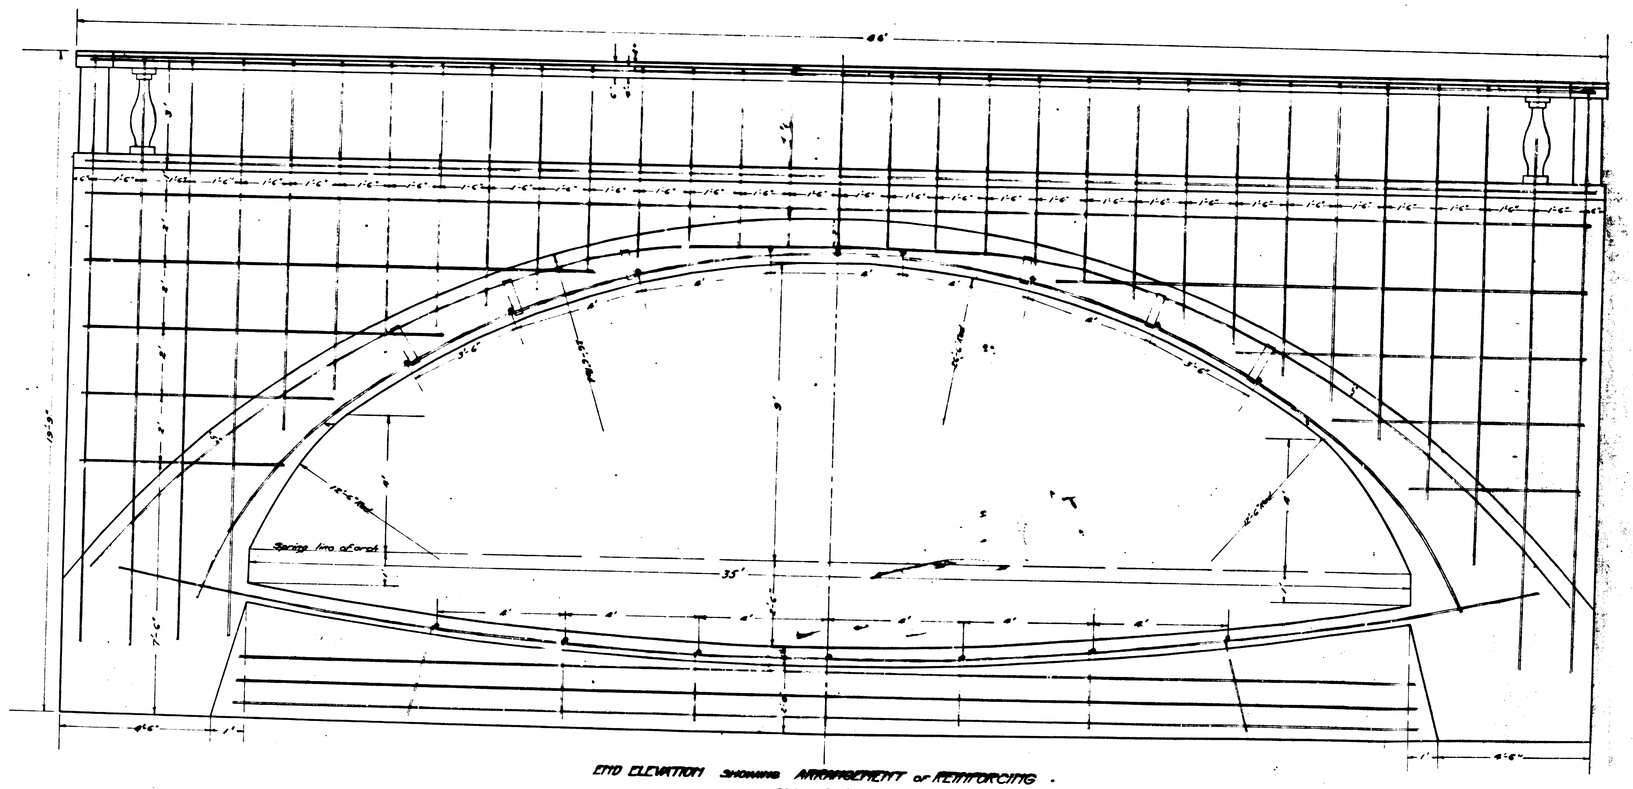

END ELEVATION SHOWING ARRANGEMENT OF REINFORCING.

SCALE 1" = 2'

Note: lines in brown show ⅝" twisted mild steel