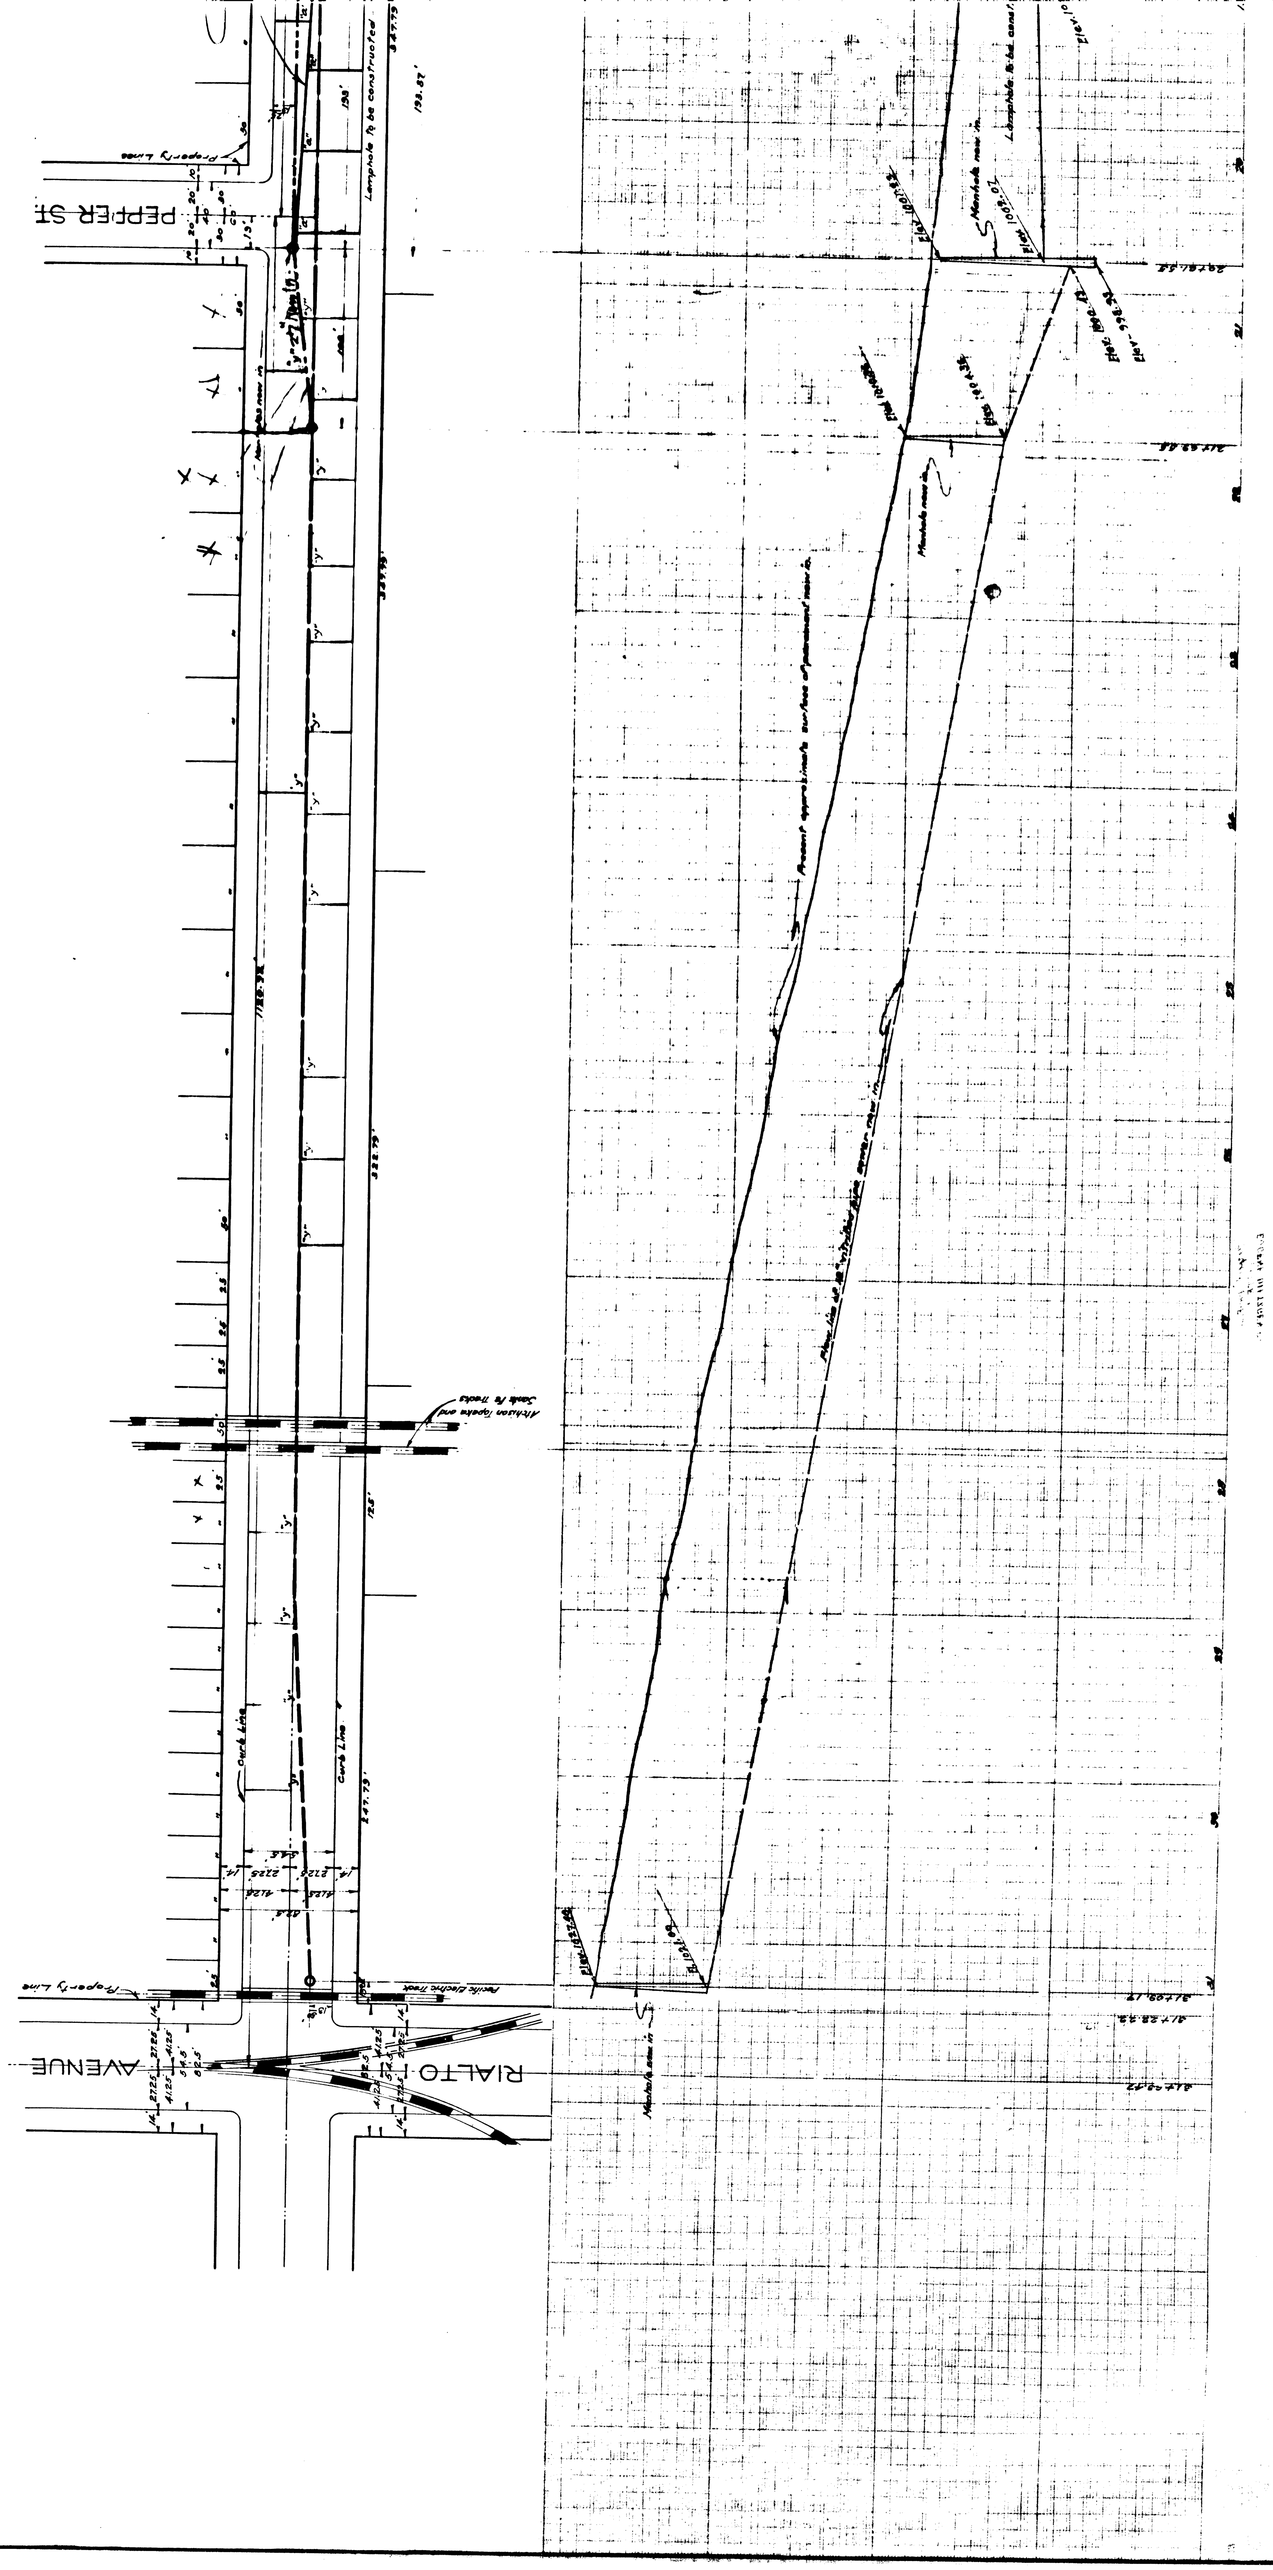
PEPPER ST
RIALTO AVENUE
Curb Line
Curb Line
Pacific Electric Track
Property Line
Property Line
Lamphole to be constructed
Athletic Goals and Goals for Tracks
Manhole now in
Manhole now in
Lamphole to be removed
Manhole now in
Manhole now in
Present approximate surface of pavement now in
Pipe line of 18" Tile sewer now in
FLOW
FLOW
Elev. 1031.08
Elev. 1019.36
Elev. 1010.07
Elev. 1008.07
Elev. 1010.13
Elev. 1008.36
Elev. 1008.93
Elev. 1008.93
Elev. 1008.93