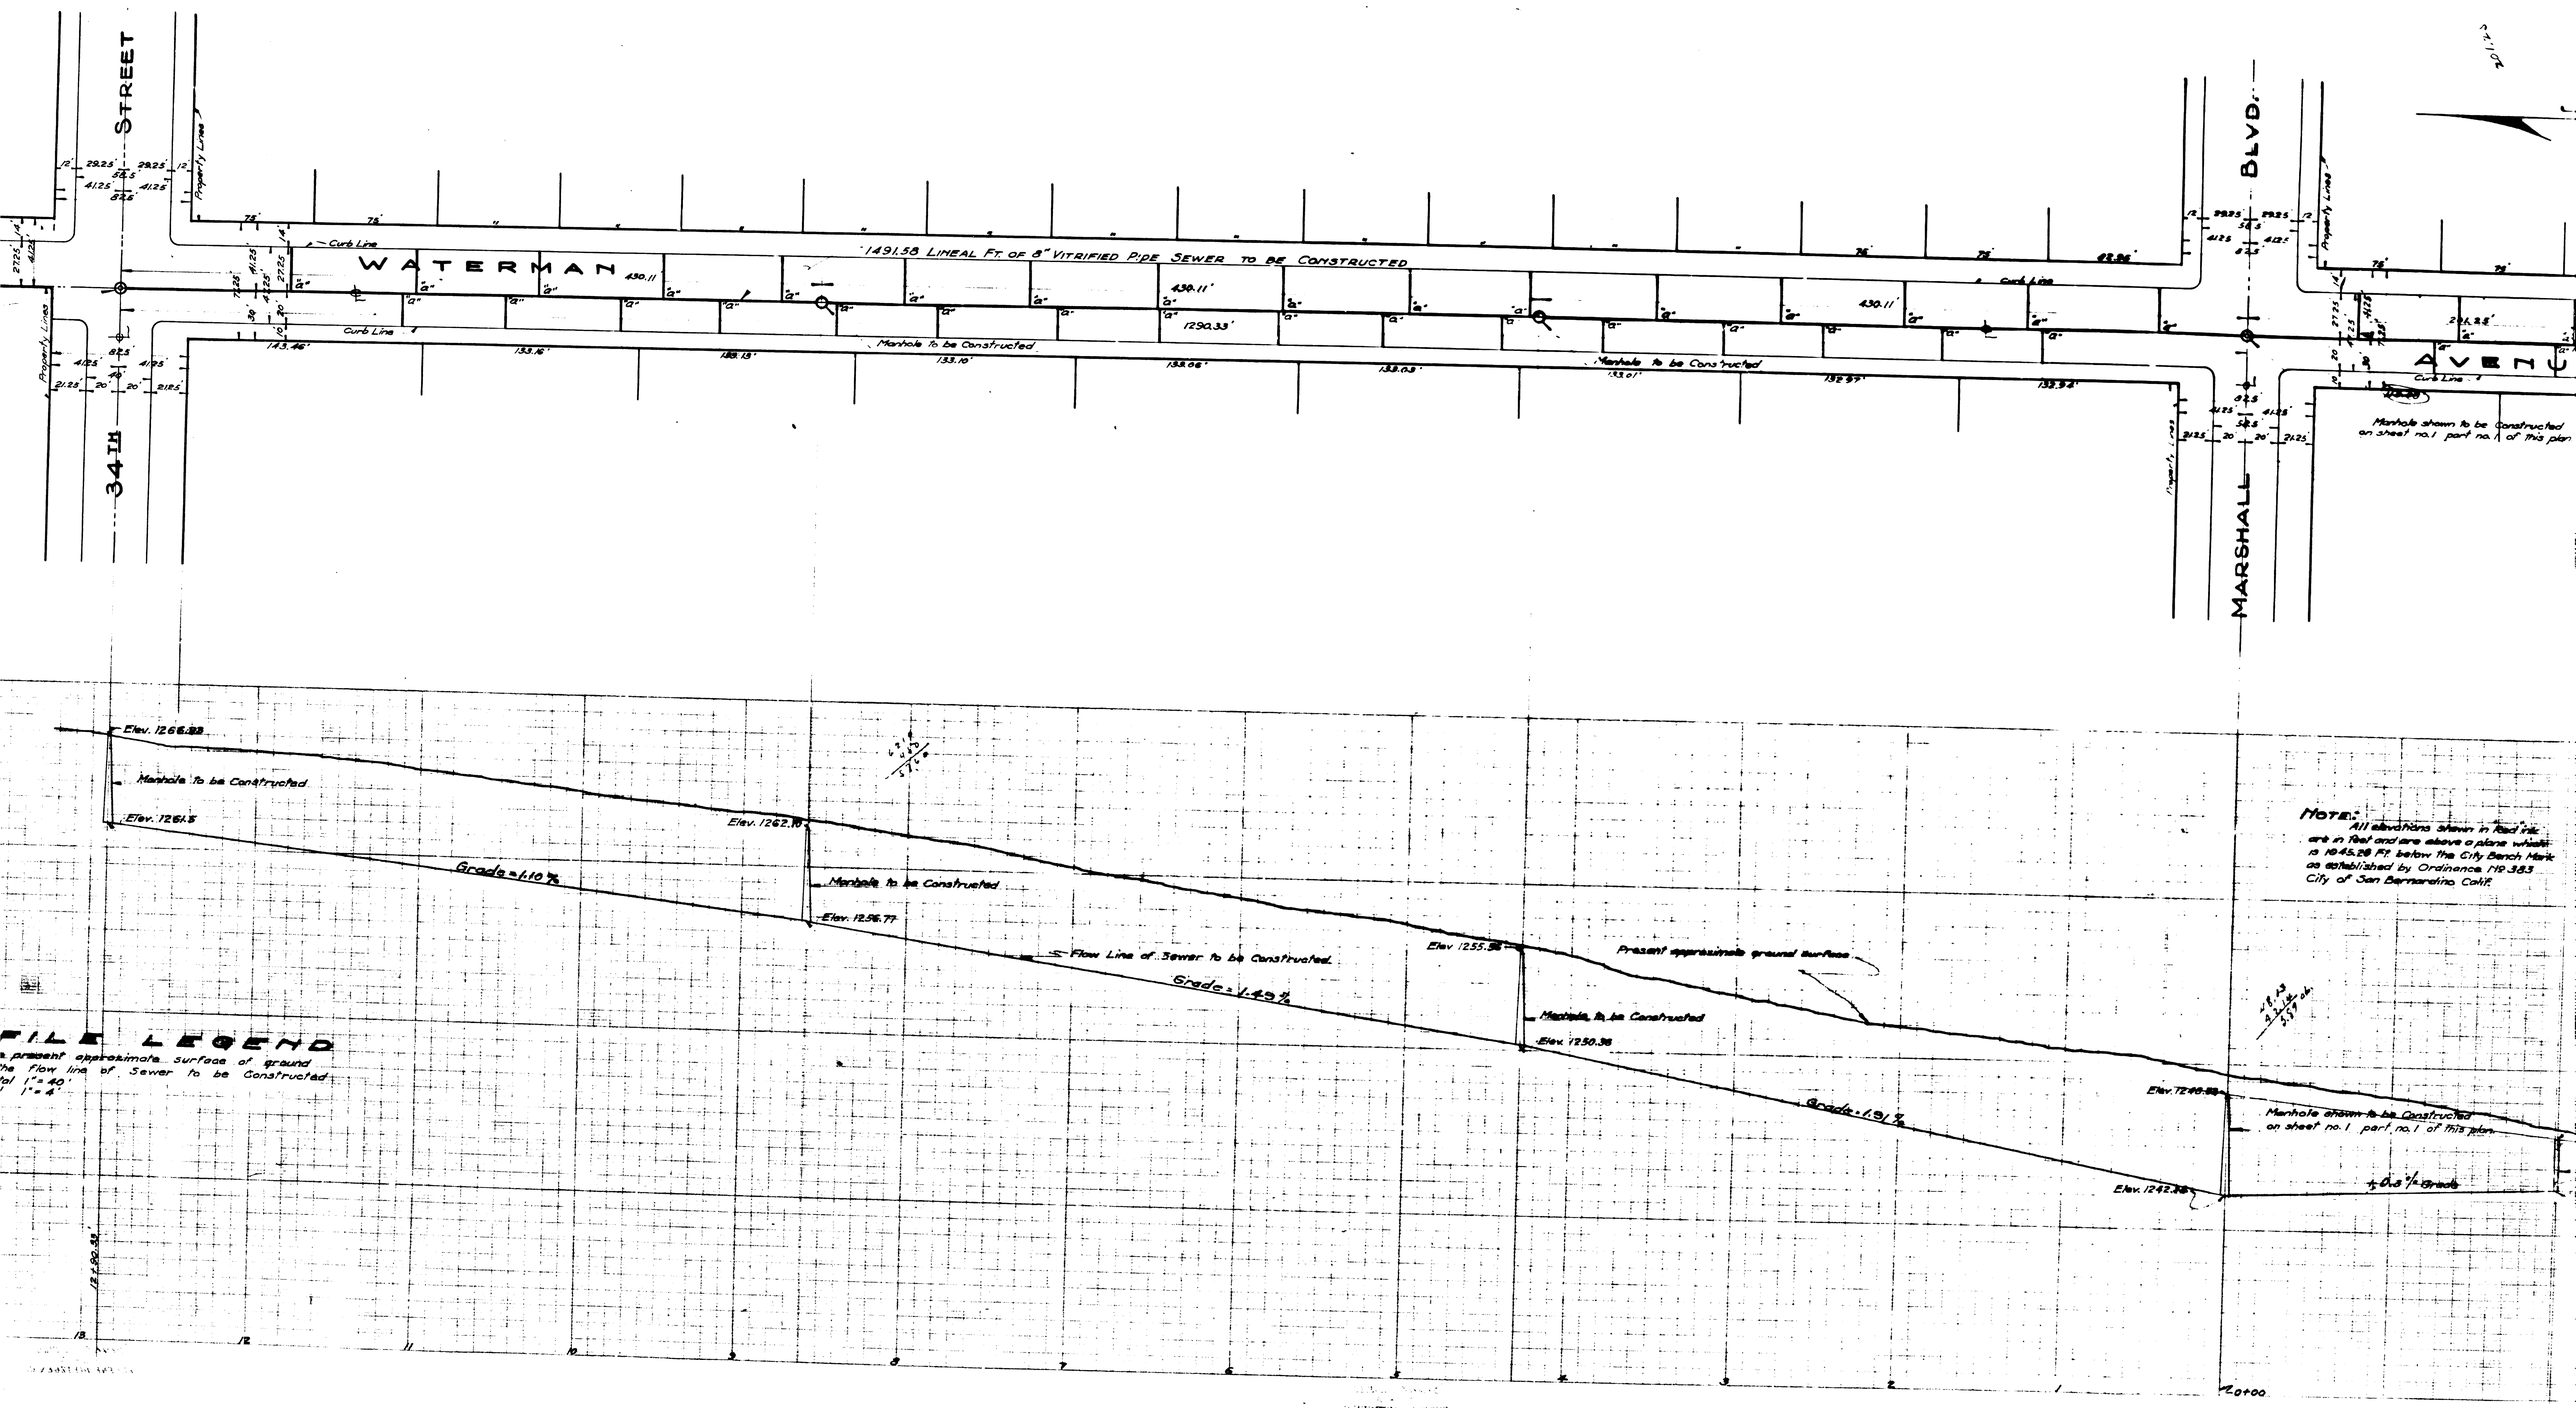
34TH STREET
WATERMAN
MARSHALL BLVD.
AVENUE
1491.58 LINEAL FT. OF 8" VITRIFIED PIPE SEWER TO BE CONSTRUCTED
Curb Line
Property Lines
Manhole To be Constructed
Manhole shown to be constructed on sheet no. 1 part no. 1 of this plan
Elev. 1266.33
Elev. 1261.5
Elev. 1262.18
Elev. 1256.77
Elev. 1255.38
Elev. 1250.38
Elev. 1242.38
Grade = 4.10 %
Grade = 1.45 %
Grade = 1.31 %
Flow Line of Sewer to be Constructed
Present approximate ground surface
+ 0.5 % Grade
NOTE: All elevations shown in Red ink are in feet and are above a plane which is 1645.28 Ft. below the City Bench Mark as established by Ordinance No 383 City of San Bernardino Calif.
FILE LEGEND
present approximate surface of ground
the Flow line of Sewer to be Constructed
Vol 1" = 40'
1" = 4'
13 12 11 10 9 8 7 6 5 4 3 2 1 Zero+00