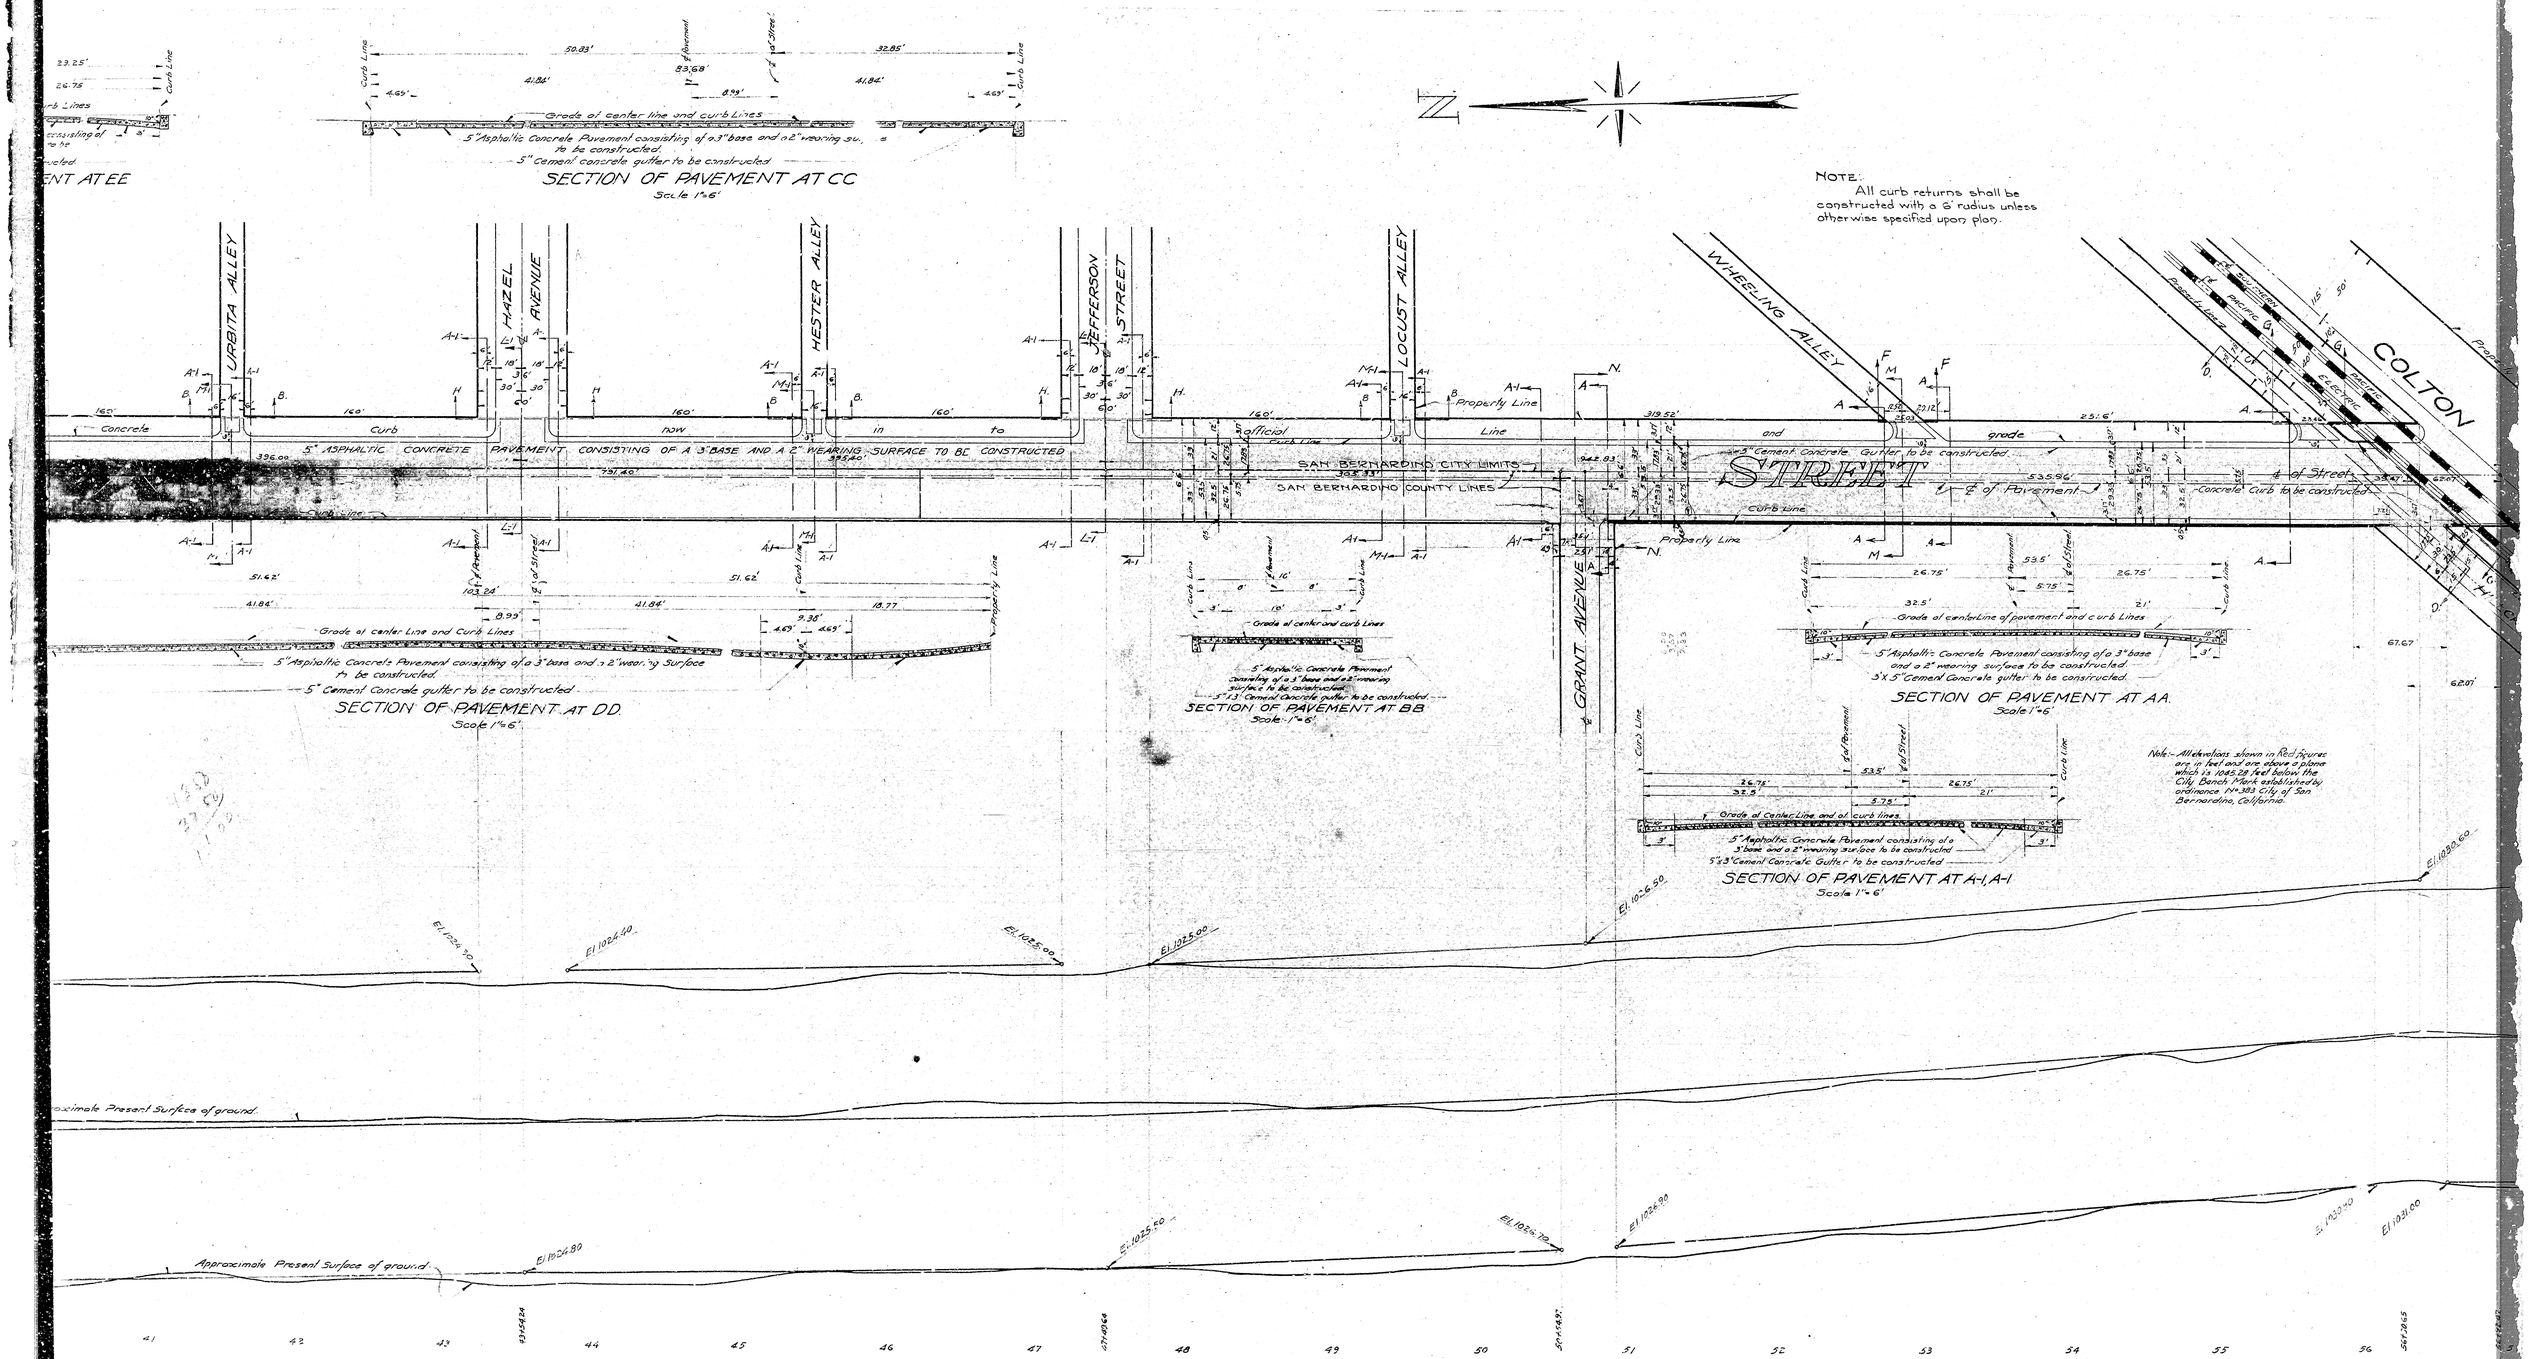
SECTION OF PAVEMENT AT CC
Scale 1"=6'
Grade of center line and curb Lines
5" Asphaltic Concrete Pavement consisting of a 3" base and a 2" wearing su
to be constructed
5" cement concrete gutter to be constructed
NOTE:
All curb returns shall be constructed with a 6' radius unless otherwise specified upon plan.
URBITA ALLEY
HAZEL AVENUE
HESTER ALLEY
JEFFERSON STREET
LOCUST ALLEY
WHEELING ALLEY
GRANT AVENUE
COLTON
Concrete Curb now in to official Line and grade
5" ASPHALTIC CONCRETE PAVEMENT CONSISTING OF A 3" BASE AND A 2" WEARING SURFACE TO BE CONSTRUCTED
SAN BERNARDINO CITY LIMITS
SAN BERNARDINO COUNTY LINES
STREET
℄ of Pavement
Concrete Curb to be constructed
Property Line
Curb Line
Approximate Present Surface of ground.
SECTION OF PAVEMENT AT DD
Scale 1"=6'
5" Asphaltic Concrete Pavement consisting of a 3" base and a 2" wearing surface to be constructed.
5" Cement Concrete gutter to be constructed.
SECTION OF PAVEMENT AT BB
Scale 1"=6'
5" Asphaltic Concrete Pavement consisting of a 3" base and a 2" wearing surface to be constructed.
5"x3" Cement Concrete gutter to be constructed.
SECTION OF PAVEMENT AT AA
Scale 1"=6'
Grade of center Line of pavement and curb Lines
5" Asphaltic Concrete Pavement consisting of a 3" base and a 2" wearing surface to be constructed.
5"x5" Cement Concrete gutter to be constructed.
SECTION OF PAVEMENT AT A-1, A-1
Scale 1"=6'
Grade of Center Line and of curb lines
5" Asphaltic Concrete Pavement consisting of a 3" base and a 2" wearing surface to be constructed
5"x3" Cement Concrete Gutter to be constructed
Note:- All elevations shown in Red figures are in feet and are above a plane which is 1045.29 feet below the City Bench Mark established by ordinance No. 383 City of San Bernardino, California.
El. 1024.50
El. 1024.40
El. 1025.00
El. 1025.00
El. 1026.50
El. 1030.60
El. 1024.80
El. 1025.50
El. 1026.70
El. 1026.90
El. 1030.20
El. 1031.00
41
42
43
44
45
46
47
48
49
50
51
52
53
54
55
56

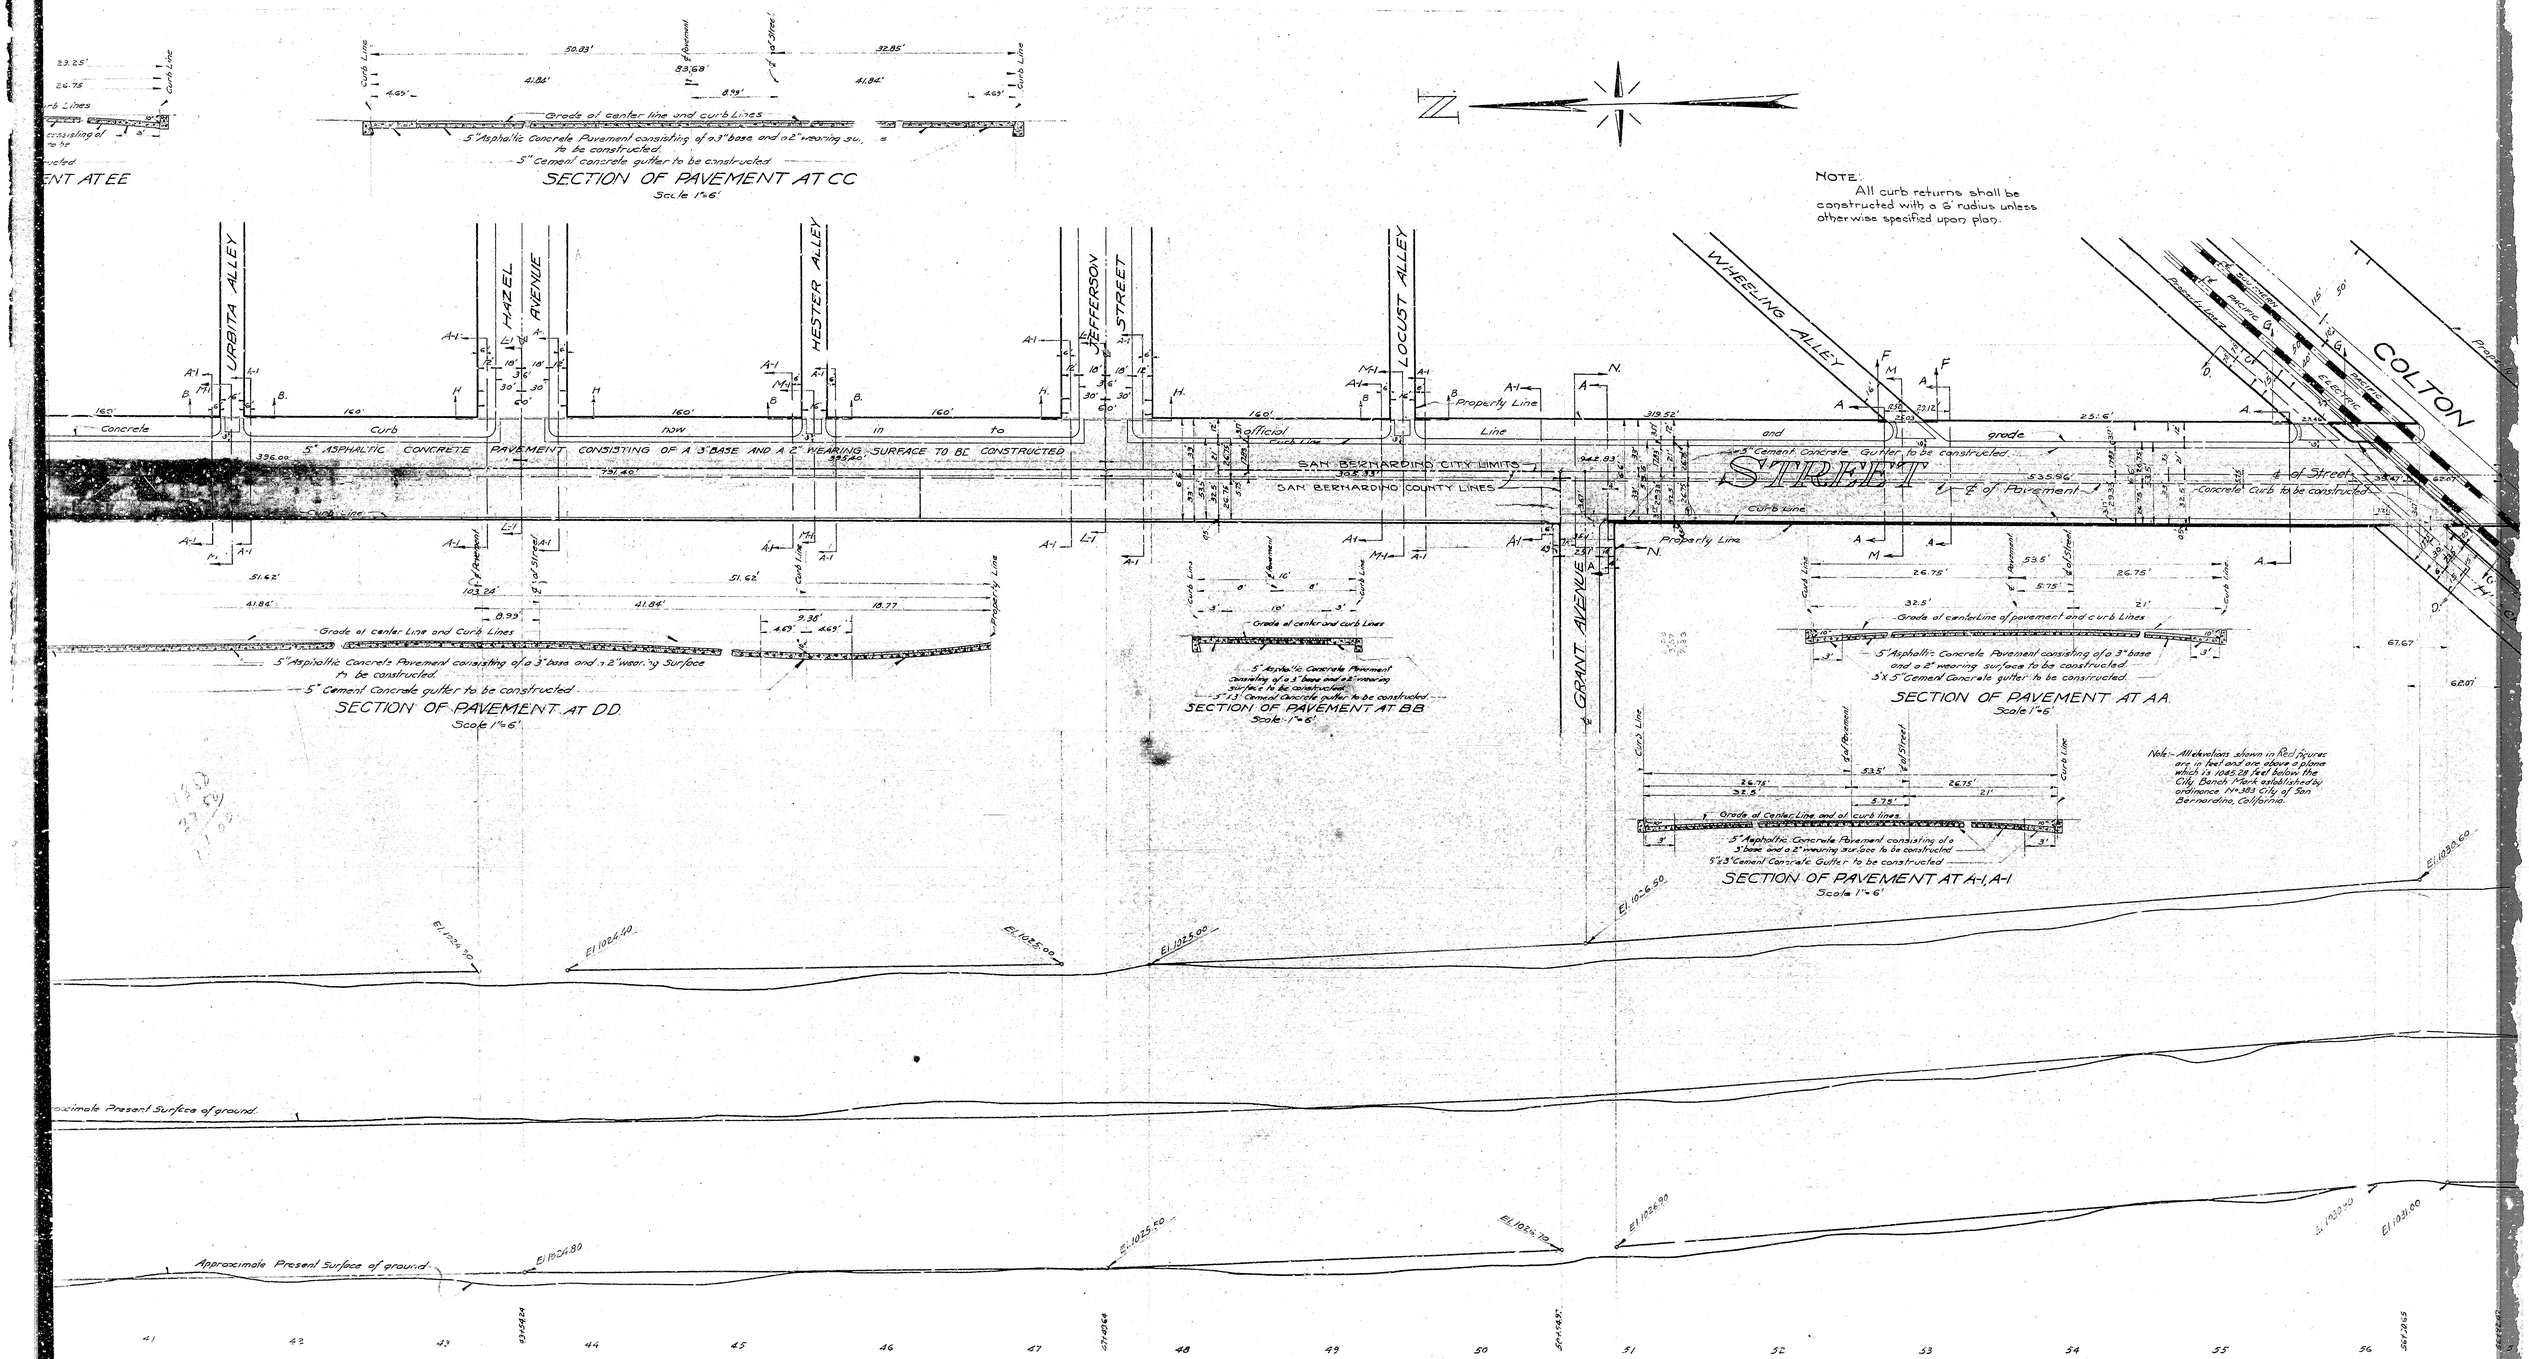
SECTION OF PAVEMENT AT CC
Scale 1"=6'
Grade of center line and curb Lines
5" Asphaltic Concrete Pavement consisting of a 3" base and a 2" wearing su
to be constructed
5" cement concrete gutter to be constructed
NOTE:
All curb returns shall be constructed with a 6' radius unless otherwise specified upon plan.
URBITA ALLEY
HAZEL AVENUE
HESTER ALLEY
JEFFERSON STREET
LOCUST ALLEY
WHEELING ALLEY
GRANT AVENUE
COLTON
Concrete Curb now in to official Line and grade
5" ASPHALTIC CONCRETE PAVEMENT CONSISTING OF A 3" BASE AND A 2" WEARING SURFACE TO BE CONSTRUCTED
SAN BERNARDINO CITY LIMITS
SAN BERNARDINO COUNTY LINES
STREET
℄ of Pavement
Concrete Curb to be constructed
Property Line
Curb Line
Approximate Present Surface of ground.
SECTION OF PAVEMENT AT DD
Scale 1"=6'
5" Asphaltic Concrete Pavement consisting of a 3" base and a 2" wearing surface to be constructed.
5" Cement Concrete gutter to be constructed.
SECTION OF PAVEMENT AT BB
Scale 1"=6'
5" Asphaltic Concrete Pavement consisting of a 3" base and a 2" wearing surface to be constructed.
5"x3" Cement Concrete gutter to be constructed.
SECTION OF PAVEMENT AT AA
Scale 1"=6'
Grade of center Line of pavement and curb Lines
5" Asphaltic Concrete Pavement consisting of a 3" base and a 2" wearing surface to be constructed.
5"x5" Cement Concrete gutter to be constructed.
SECTION OF PAVEMENT AT A-1, A-1
Scale 1"=6'
Grade of Center Line and of curb lines
5" Asphaltic Concrete Pavement consisting of a 3" base and a 2" wearing surface to be constructed
5"x3" Cement Concrete Gutter to be constructed
Note:- All elevations shown in Red figures are in feet and are above a plane which is 1045.29 feet below the City Bench Mark established by ordinance No. 383 City of San Bernardino, California.
El. 1024.50
El. 1024.40
El. 1025.00
El. 1025.00
El. 1026.50
El. 1030.60
El. 1024.80
El. 1025.50
El. 1026.70
El. 1026.90
El. 1030.20
El. 1031.00
41
42
43
44
45
46
47
48
49
50
51
52
53
54
55
56

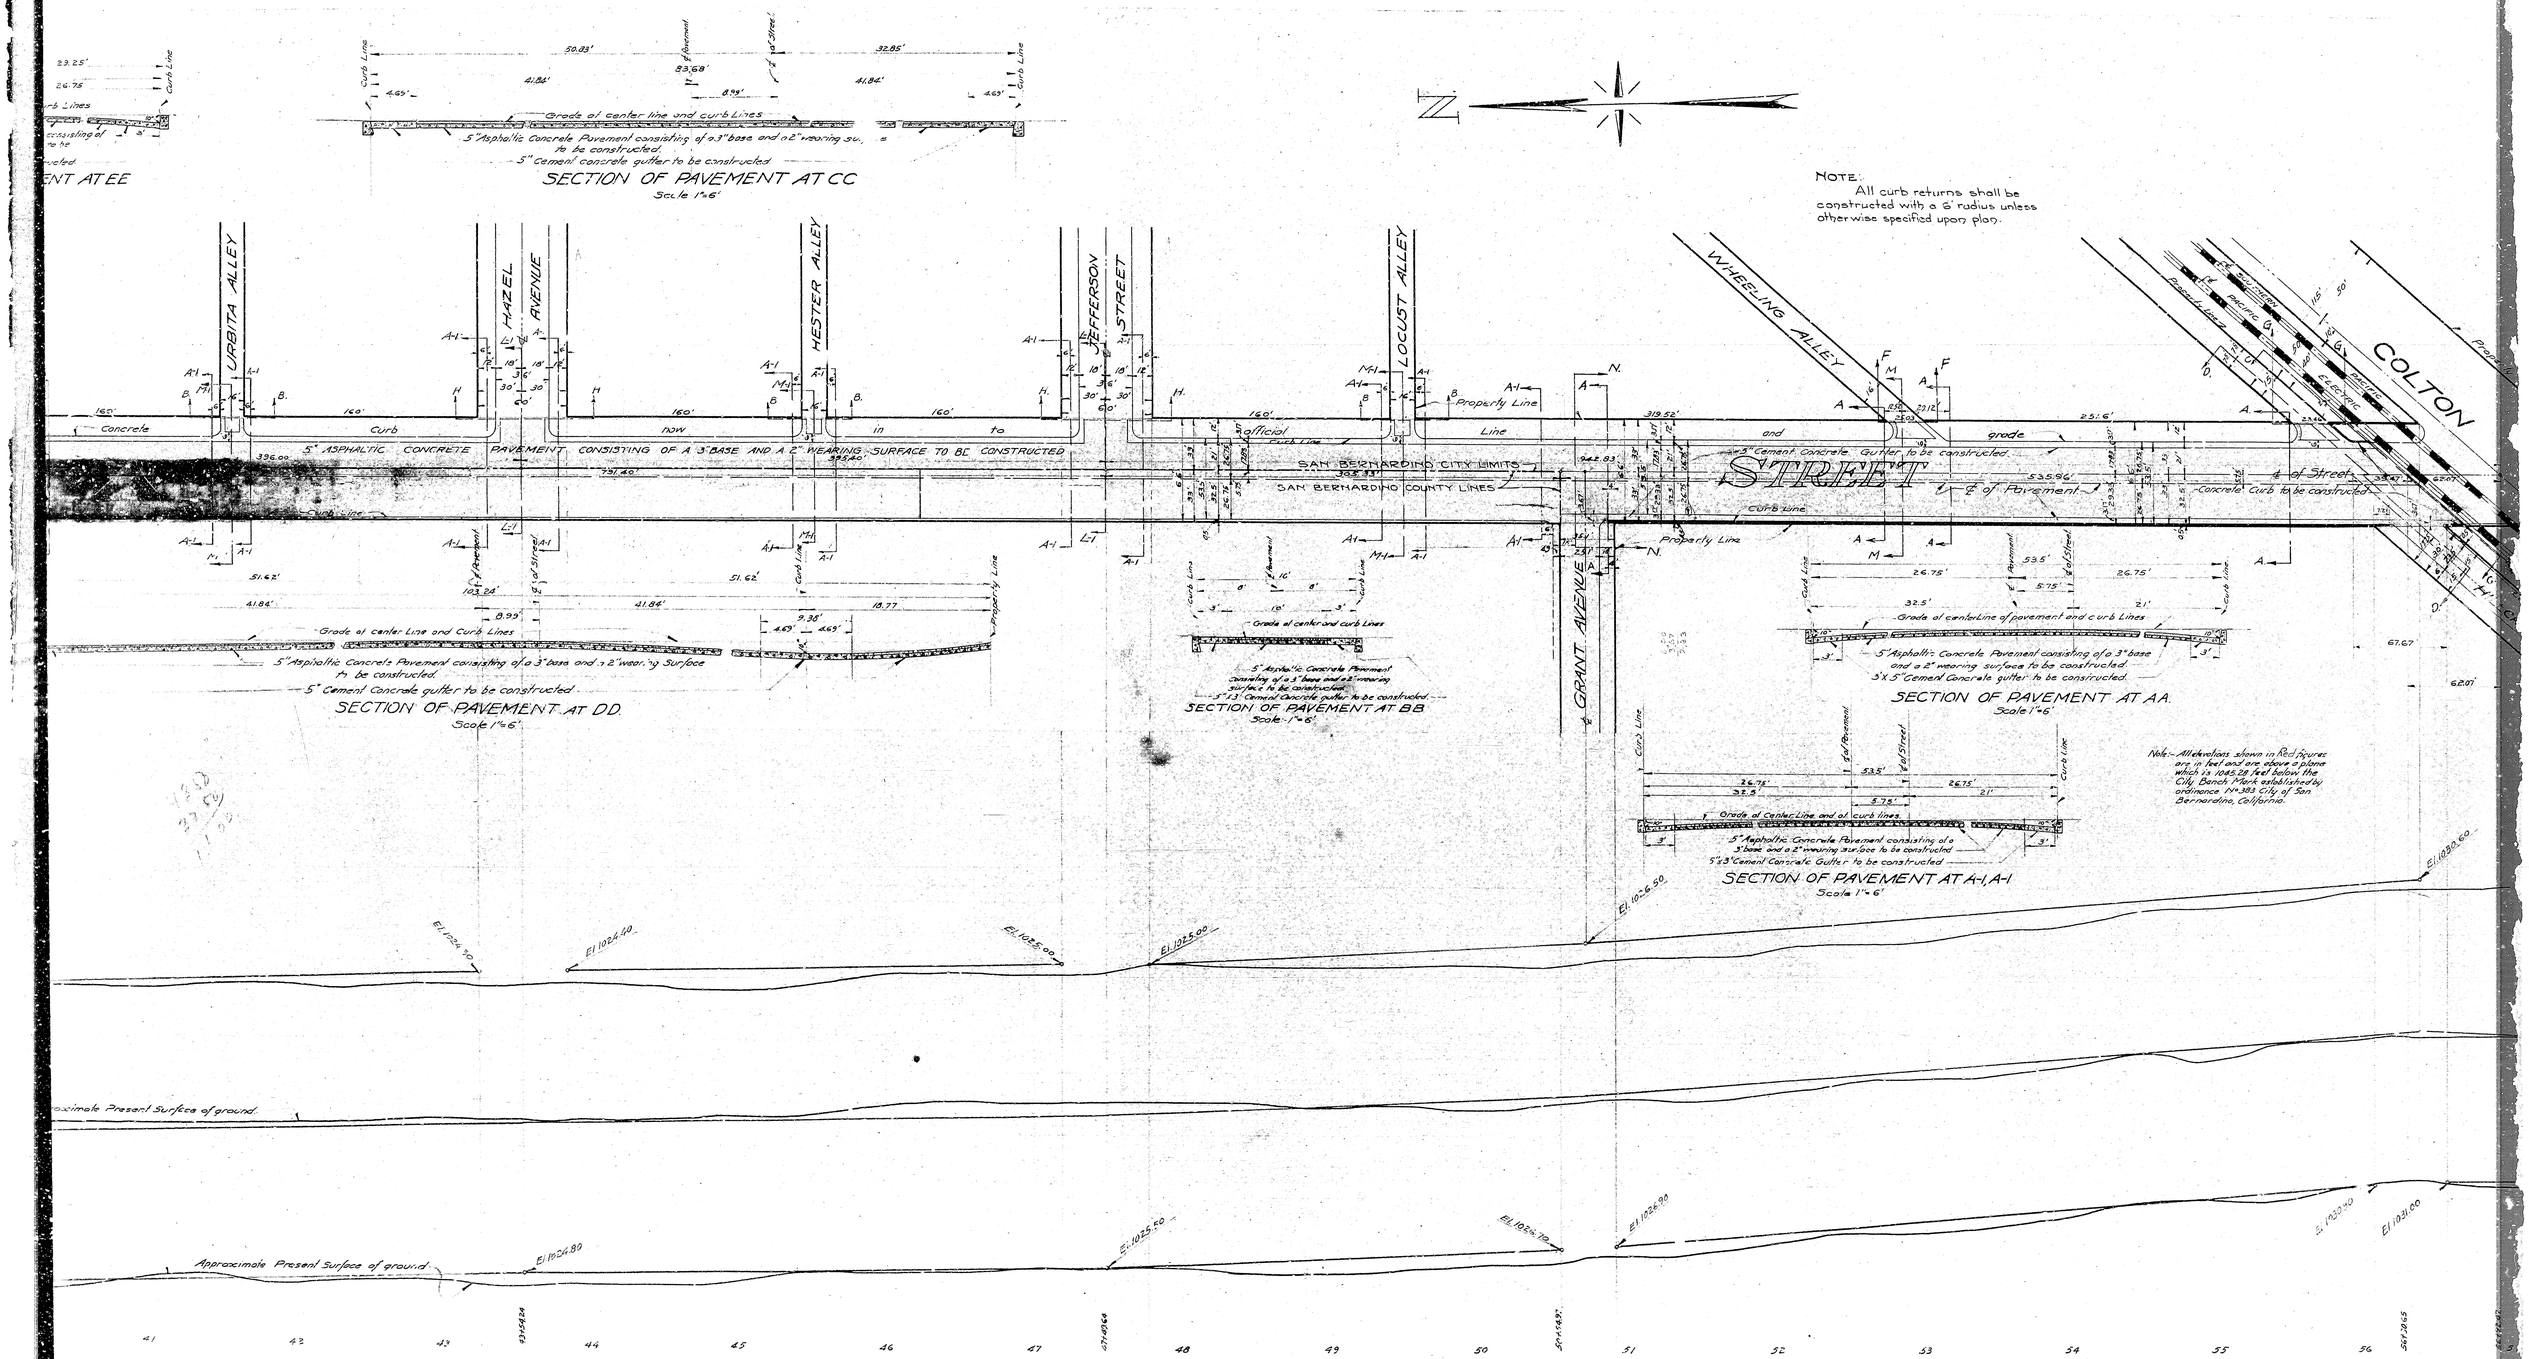
SECTION OF PAVEMENT AT CC
Scale 1"=6'
Grade of center line and curb Lines
5" Asphaltic Concrete Pavement consisting of a 3" base and a 2" wearing su
to be constructed
5" cement concrete gutter to be constructed
NOTE:
All curb returns shall be constructed with a 6' radius unless otherwise specified upon plan.
URBITA ALLEY
HAZEL AVENUE
HESTER ALLEY
JEFFERSON STREET
LOCUST ALLEY
WHEELING ALLEY
GRANT AVENUE
COLTON
Concrete Curb now in to official Line and grade
5" ASPHALTIC CONCRETE PAVEMENT CONSISTING OF A 3" BASE AND A 2" WEARING SURFACE TO BE CONSTRUCTED
SAN BERNARDINO CITY LIMITS
SAN BERNARDINO COUNTY LINES
STREET
℄ of Pavement
Concrete Curb to be constructed
Property Line
Curb Line
Approximate Present Surface of ground.
SECTION OF PAVEMENT AT DD
Scale 1"=6'
5" Asphaltic Concrete Pavement consisting of a 3" base and a 2" wearing surface to be constructed.
5" Cement Concrete gutter to be constructed.
SECTION OF PAVEMENT AT BB
Scale 1"=6'
5" Asphaltic Concrete Pavement consisting of a 3" base and a 2" wearing surface to be constructed.
5"x3" Cement Concrete gutter to be constructed.
SECTION OF PAVEMENT AT AA
Scale 1"=6'
Grade of center Line of pavement and curb Lines
5" Asphaltic Concrete Pavement consisting of a 3" base and a 2" wearing surface to be constructed.
5"x5" Cement Concrete gutter to be constructed.
SECTION OF PAVEMENT AT A-1, A-1
Scale 1"=6'
Grade of Center Line and of curb lines
5" Asphaltic Concrete Pavement consisting of a 3" base and a 2" wearing surface to be constructed
5"x3" Cement Concrete Gutter to be constructed
Note:- All elevations shown in Red figures are in feet and are above a plane which is 1045.29 feet below the City Bench Mark established by ordinance No. 383 City of San Bernardino, California.
El. 1024.50
El. 1024.40
El. 1025.00
El. 1025.00
El. 1026.50
El. 1030.60
El. 1024.80
El. 1025.50
El. 1026.70
El. 1026.90
El. 1030.20
El. 1031.00
41
42
43
44
45
46
47
48
49
50
51
52
53
54
55
56