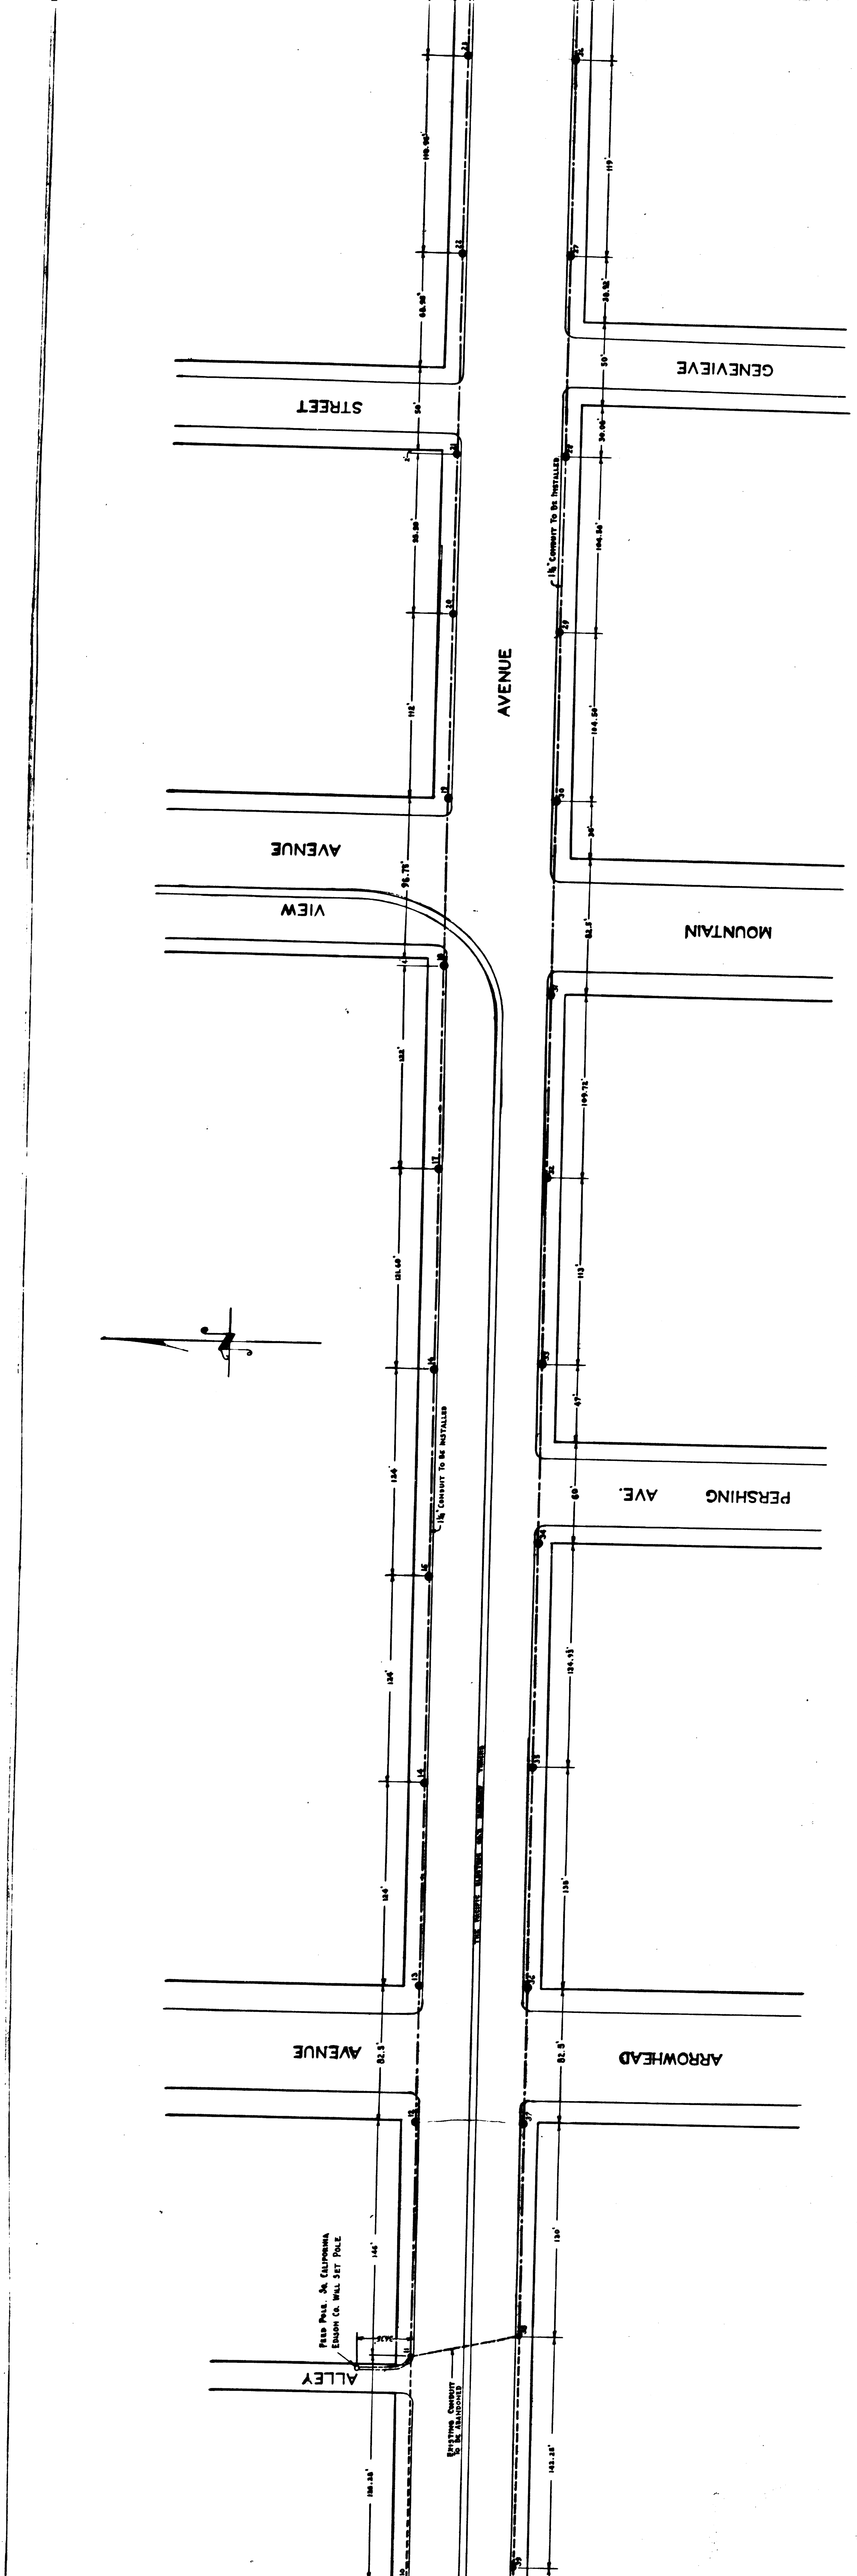
GENEVIEVE
STREET
AVENUE
AVENUE
VIEW
MOUNTAIN
PERSHING
AVE.
AVENUE
ARROWHEAD
ALLEY
1½" Conduit To Be Installed
1½" Conduit To Be Installed
Existing Conduit To Be Abandoned
Pull Pole, Sa. California Edison Co. Will Set Pole

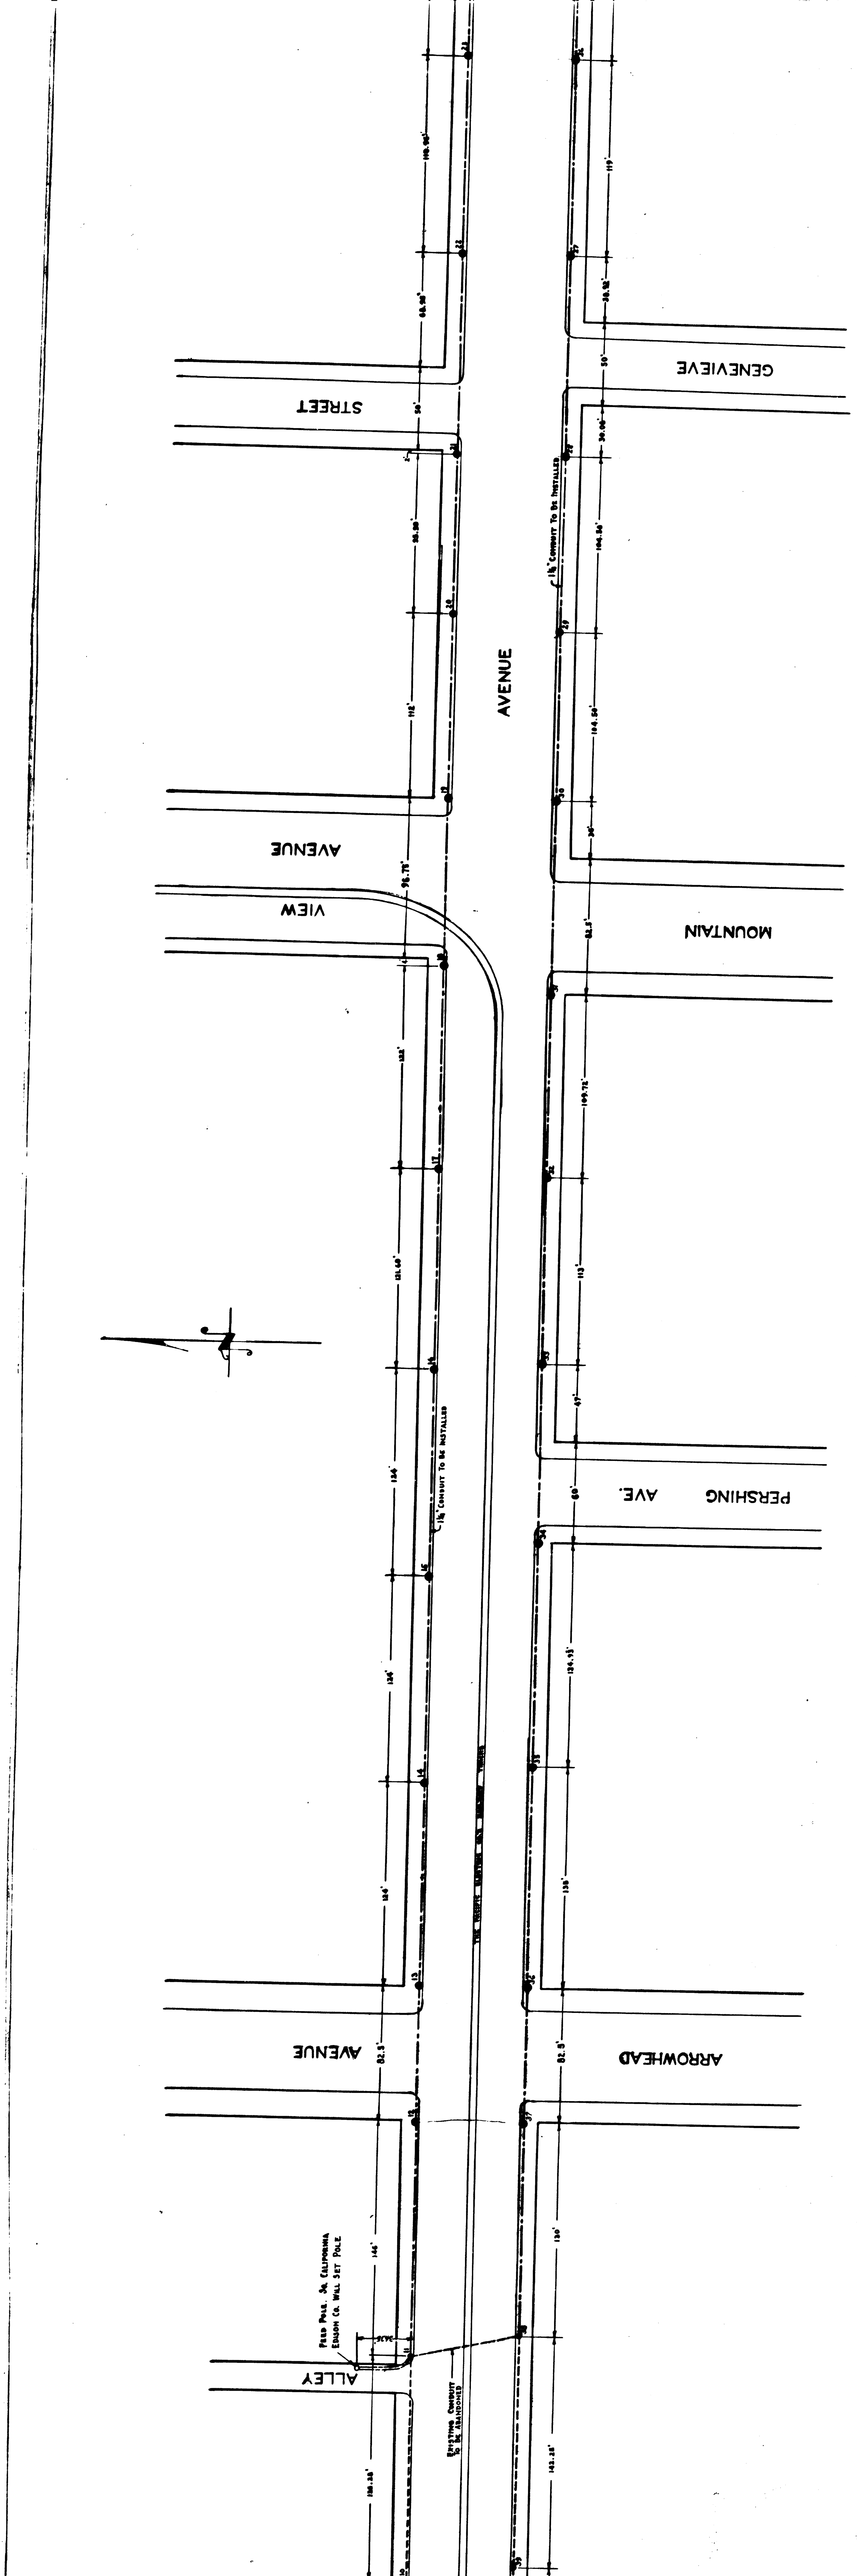
GENEVIEVE
STREET
AVENUE
AVENUE
VIEW
MOUNTAIN
PERSHING
AVE.
AVENUE
ARROWHEAD
ALLEY
1½" Conduit To Be Installed
1½" Conduit To Be Installed
Existing Conduit To Be Abandoned
Pull Pole, Sa. California Edison Co. Will Set Pole