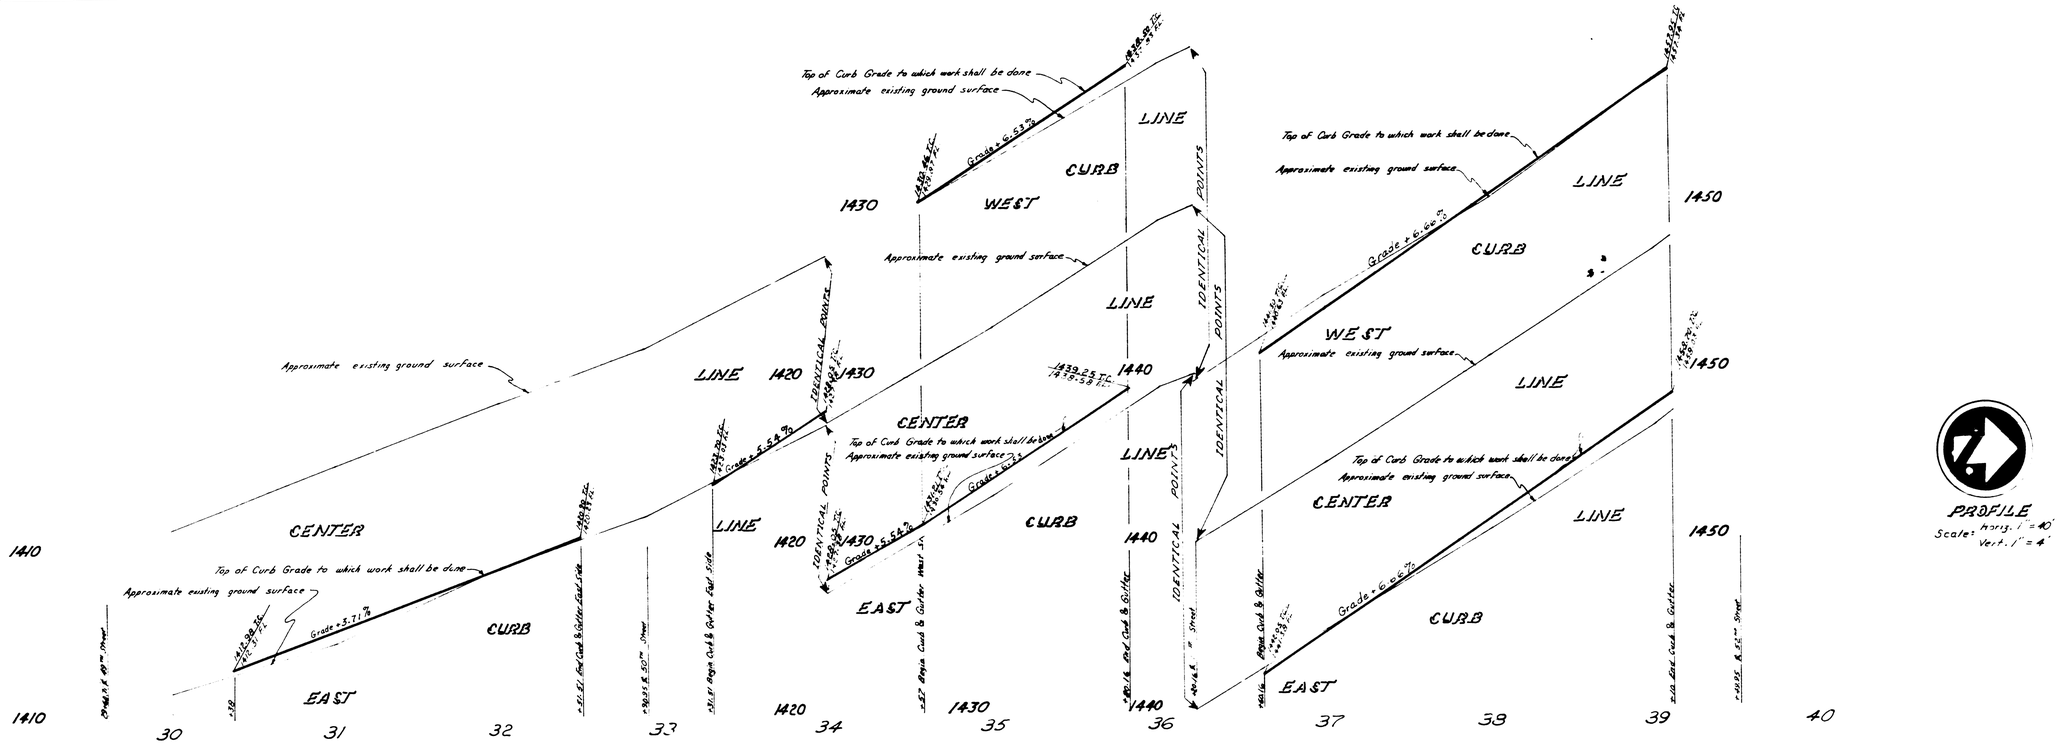

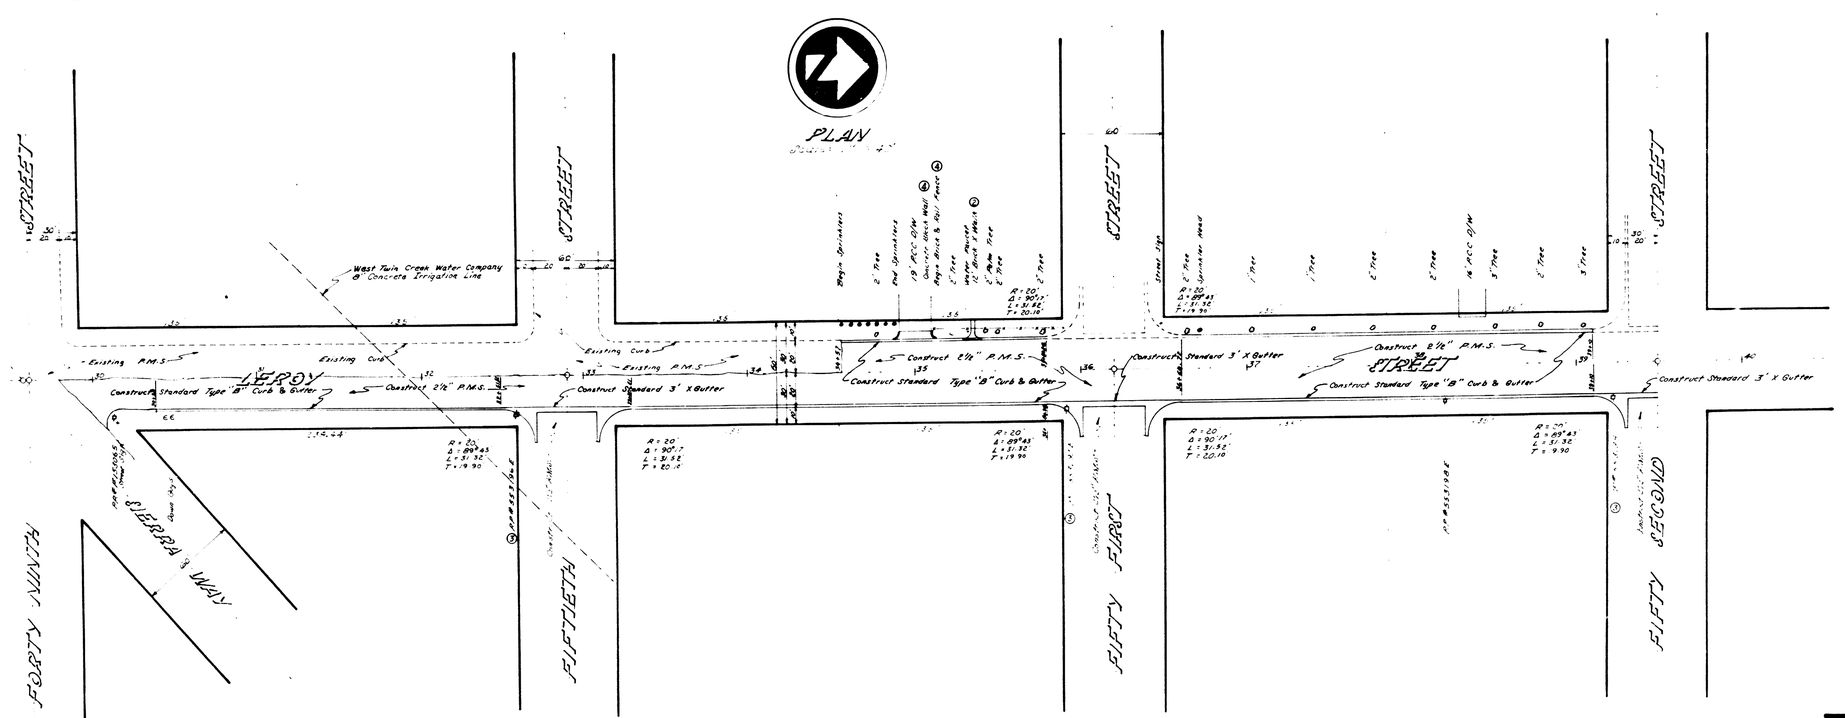

PLAN NO. 2704
SHEET 4 OF 9 SHEETS