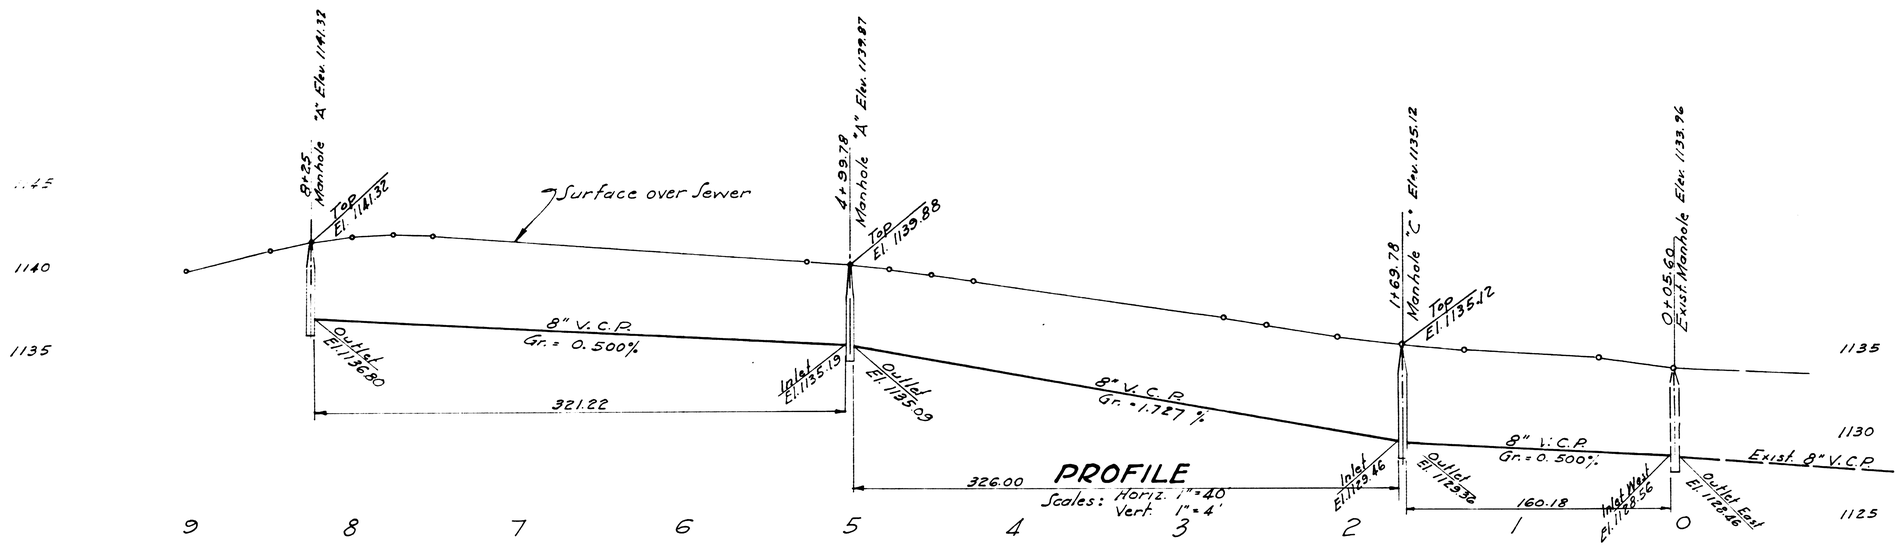

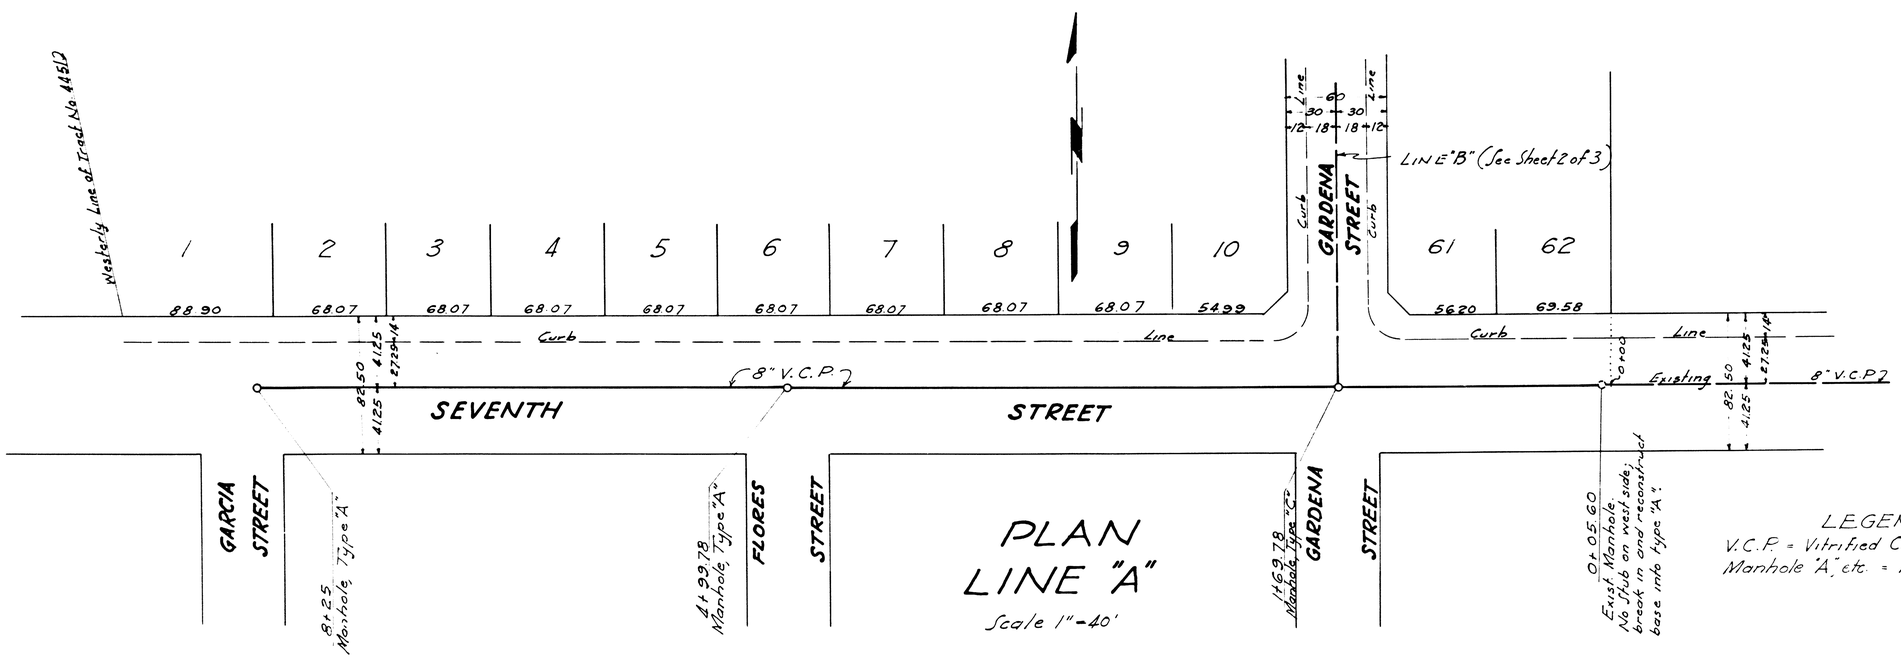

BENCH MARK
Fire Hydrant S.W. Corner
Gardena Street & Seventh St.
Elev. 1137.48

GENERAL NOTES:

All work embodied in these plans shall be do. e in conformity with applicable provisions of Spe. tic No. 2027.

4" V.C.P. Wyes and house connection sewers shall be prov to serve each lot shown hereon, and shall extend from the ma in street to property line.

Stationing of house connection sewers to be deter after installation.

PREPARED IN THE OFFICE OF
L. FREDERICK PACK
RE 7448

LEGEND
V.C.P. = Vitrified Clay Pipe
Manhole "A", etc. = Manhole, Type "A".

TR. NO. 445. PLAN NO.