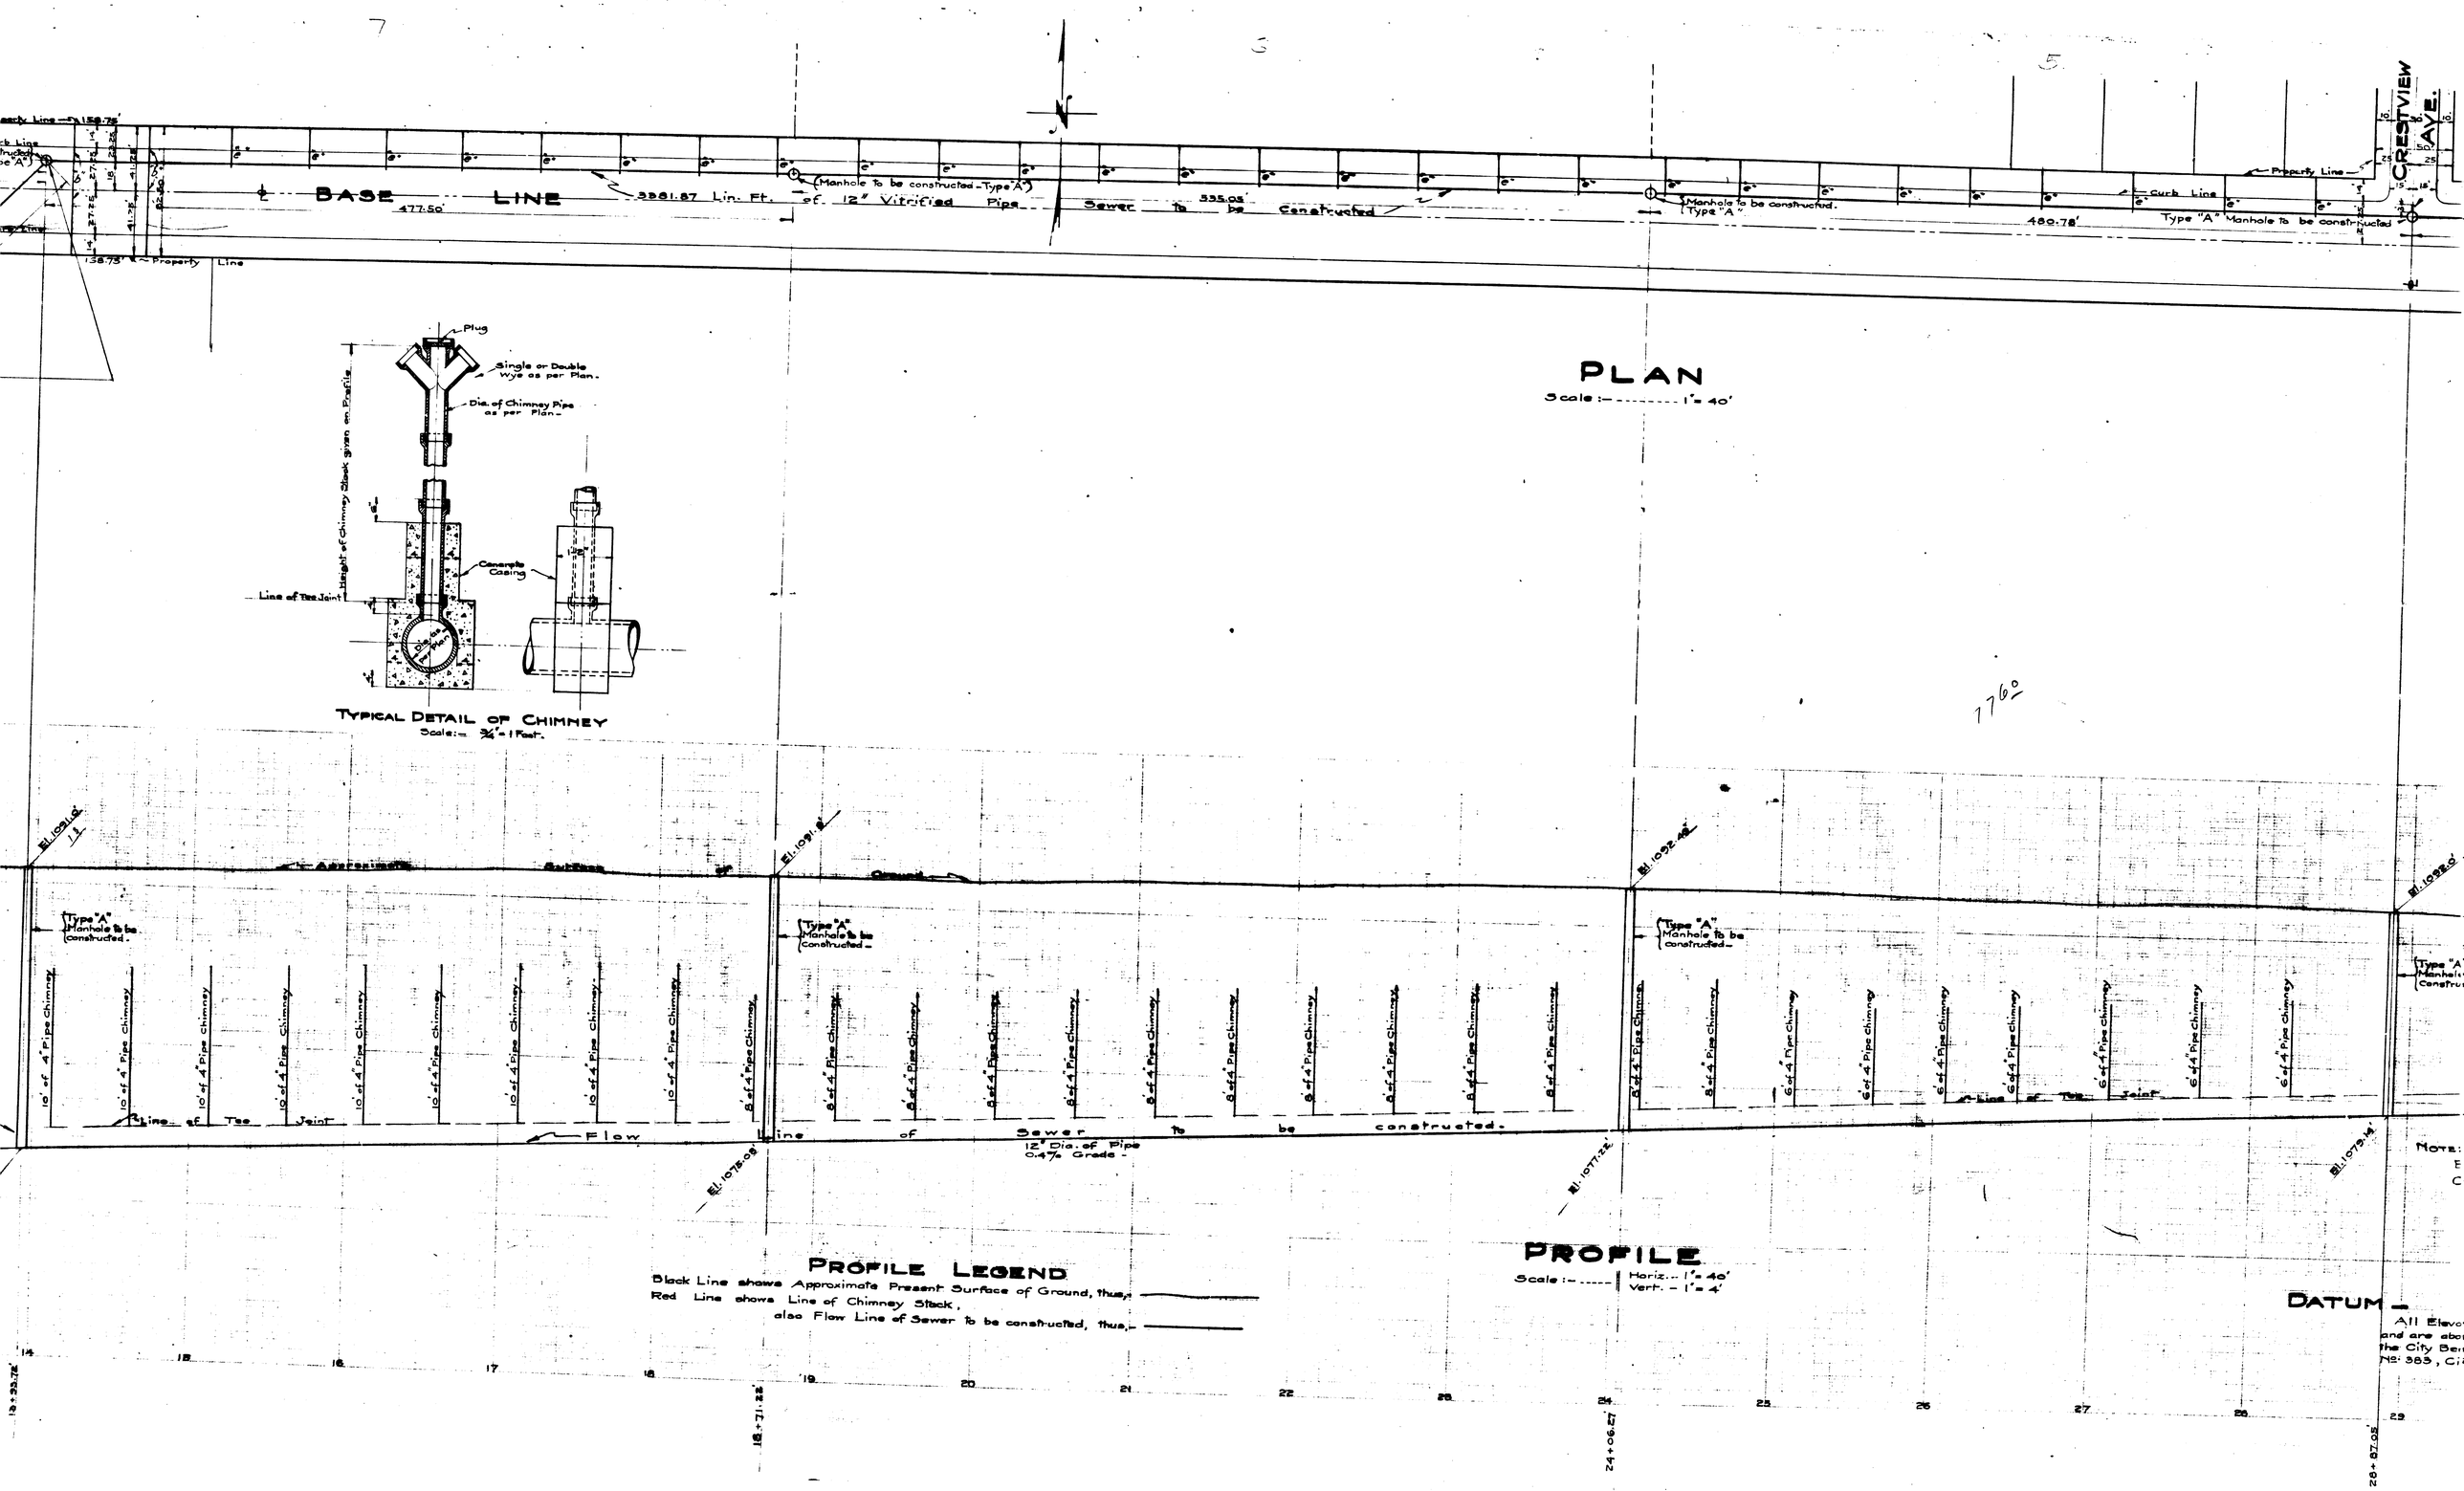
BASE LINE
3381.87 Lin. Ft. of 12" Vitrified Pipe Sewer to be Constructed
(Manhole to be constructed - Type "A")
Manhole to be constructed. (Type "A")
Type "A" Manhole to be constructed
Property Line
Curb Line
CRESTVIEW AVE.
Plug
Single or Double Wye as per Plan.
Dia. of Chimney Pipe as per Plan.
Height of Chimney Stack given on Profile
Concrete Casing
Line of Tee Joint
TYPICAL DETAIL OF CHIMNEY
Scale:- 3/4" = 1 Foot.
PLAN
Scale:- 1" = 40'
Approximate Surface of Ground
Type "A" Manhole to be constructed.
10' of 4" Pipe Chimney
8' of 4" Pipe Chimney
6' of 4" Pipe Chimney
Line of Tee Joint
Flow
Line of Sewer to be constructed.
12" Dia. of Pipe
0.4% Grade
PROFILE LEGEND
Black Line shows Approximate Present Surface of Ground, thus,
Red Line shows Line of Chimney Stack,
also Flow Line of Sewer to be constructed, thus,
PROFILE
Scale:- Horiz. - 1" = 40'
Vert. - 1" = 4'
DATUM -