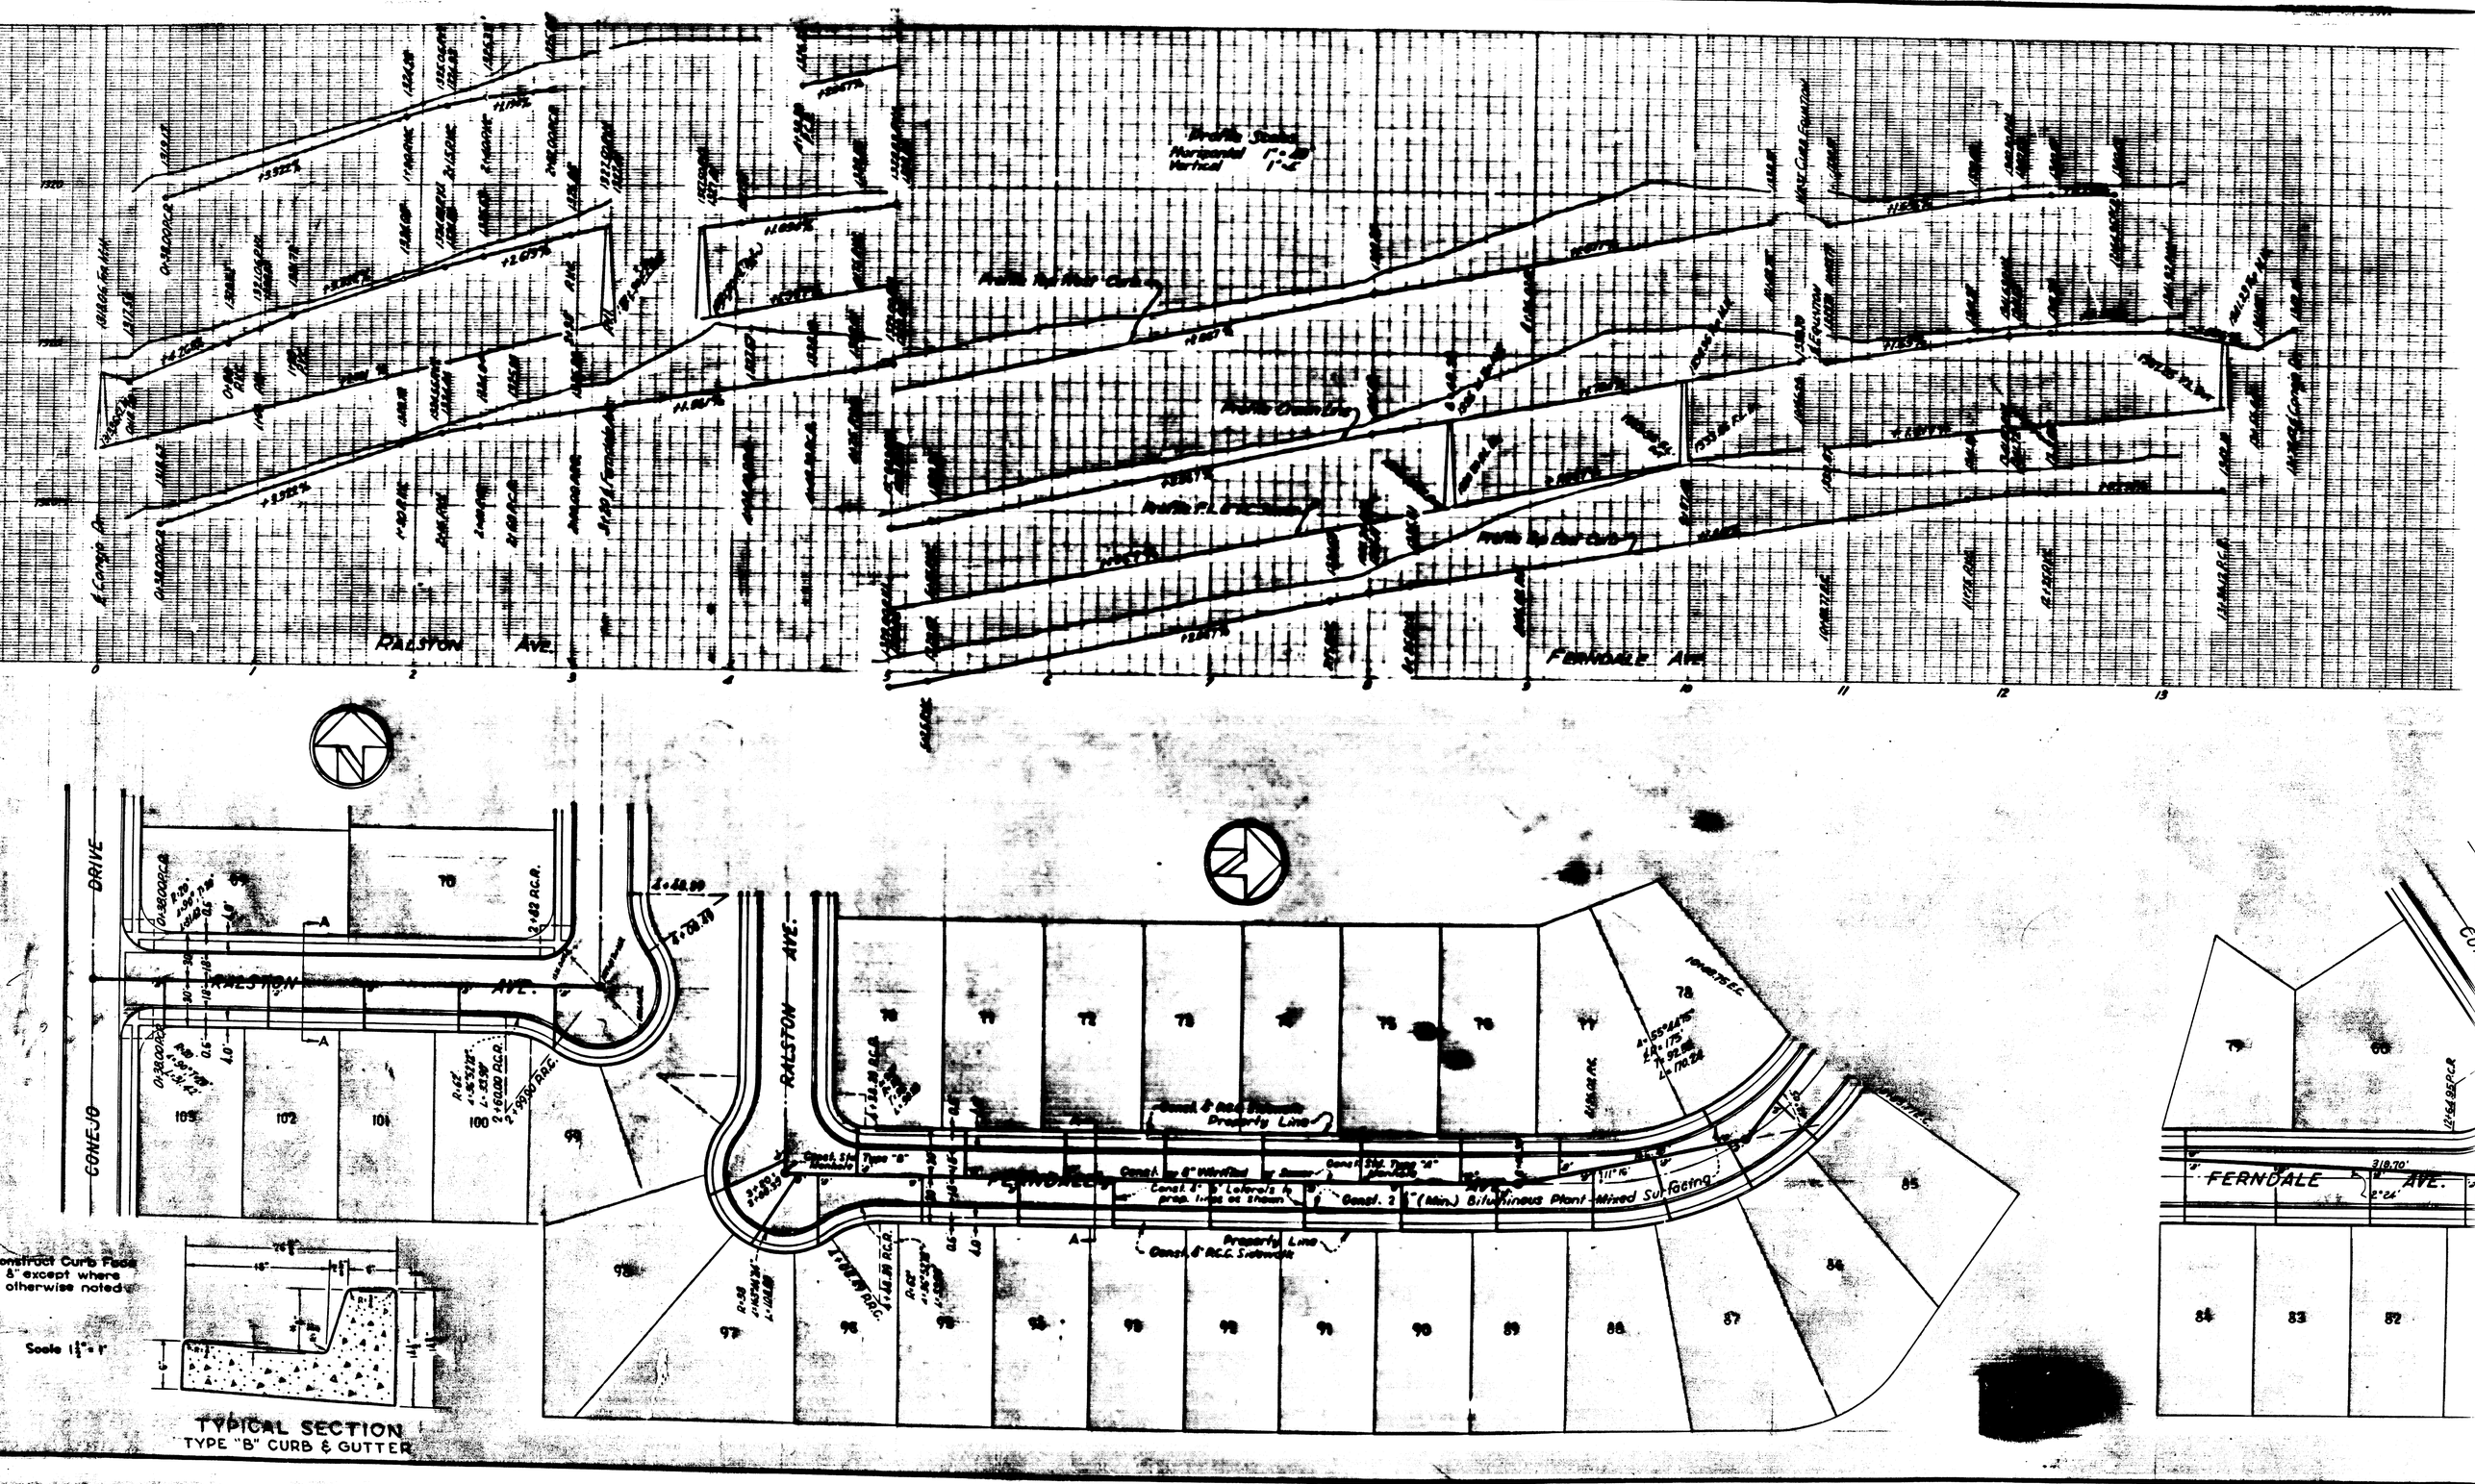
Profile Scales
Horizontal 1" = 20'
Vertical 1" = 2'
RALSTON AVE.
FERNDALE AVE.
CONEJO DRIVE
RALSTON AVE.
FERNDALE AVE.
Construct Curb Face 8" except where otherwise noted
Scale 1½" = 1'
TYPICAL SECTION
TYPE "B" CURB & GUTTER