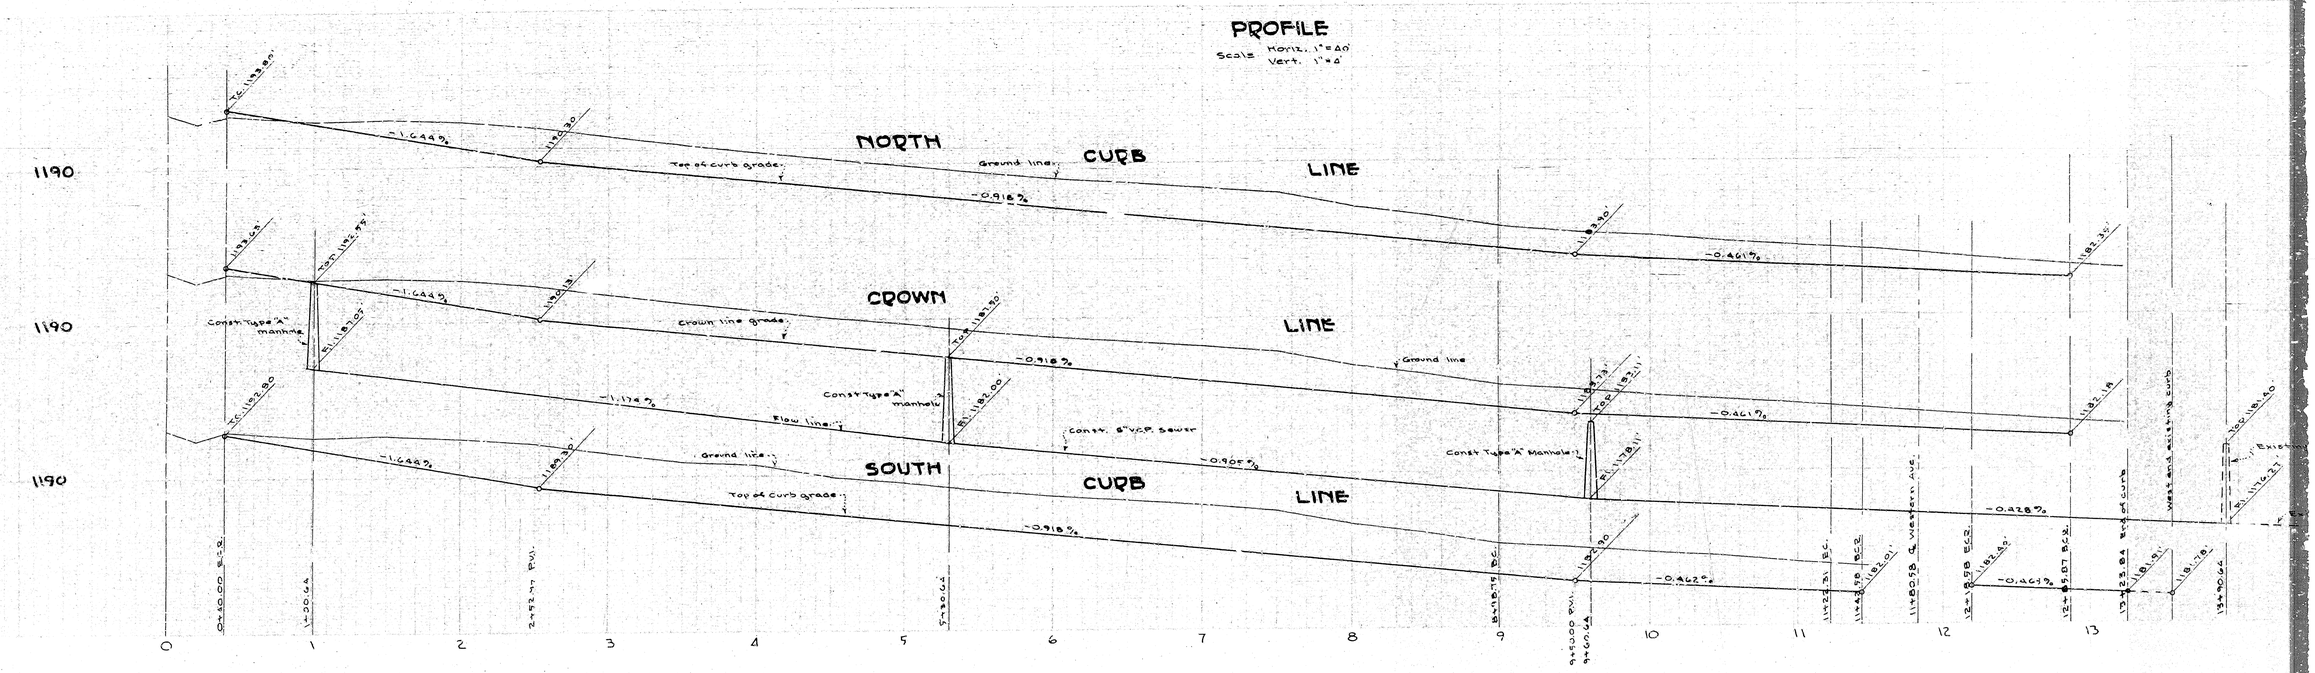
PROFILE
Scale Horiz. 1"=40'
Vert. 1"=4'
NORTH CURB LINE
CROWN LINE
SOUTH CURB LINE
Top of curb grade
Ground line
Crown line grade
Const. Type "A" manhole
Flow line
Const. 8" V.C.P. Sewer
Const. Type "A" Manhole
-1.644%
-0.918%
-1.174%
-0.461%
-0.428%
-0.462%
1190
0
1
2
3
4
5
6
7
8
9
10
11
12
13
PLAN
Scale 1"=40'
℄ of MUSCOTT ST.
℄ of EVANS STREET
℄ of WESTERN AVE
WESTERN AVE.
Curb Data
Const. 4' Conc. Sidewalk
Const. Type "B" Curb & Gutter
Const. Type "A" Manhole
Const. 8" Vitrified Clay Pipe Sewer
Const. 2½" Bituminous plant-mix pavement
Property line
Curb line
Crown line
Curve Data
Existing Curb
Existing Pavt.
Tract line
INTERSECTION LEVELS
Scale 1"=20'
Construct Curb face 8" except where otherwise noted
TYPICAL SECTION
TYPICAL SECTION
TYPICAL SECTION
TYPE "B" CURB & GUTTER
Scale 1½"=1'
TYPE "D" CROSS GUTTER
Scale 1½"=1'
EVANS
WESTERN AVE.

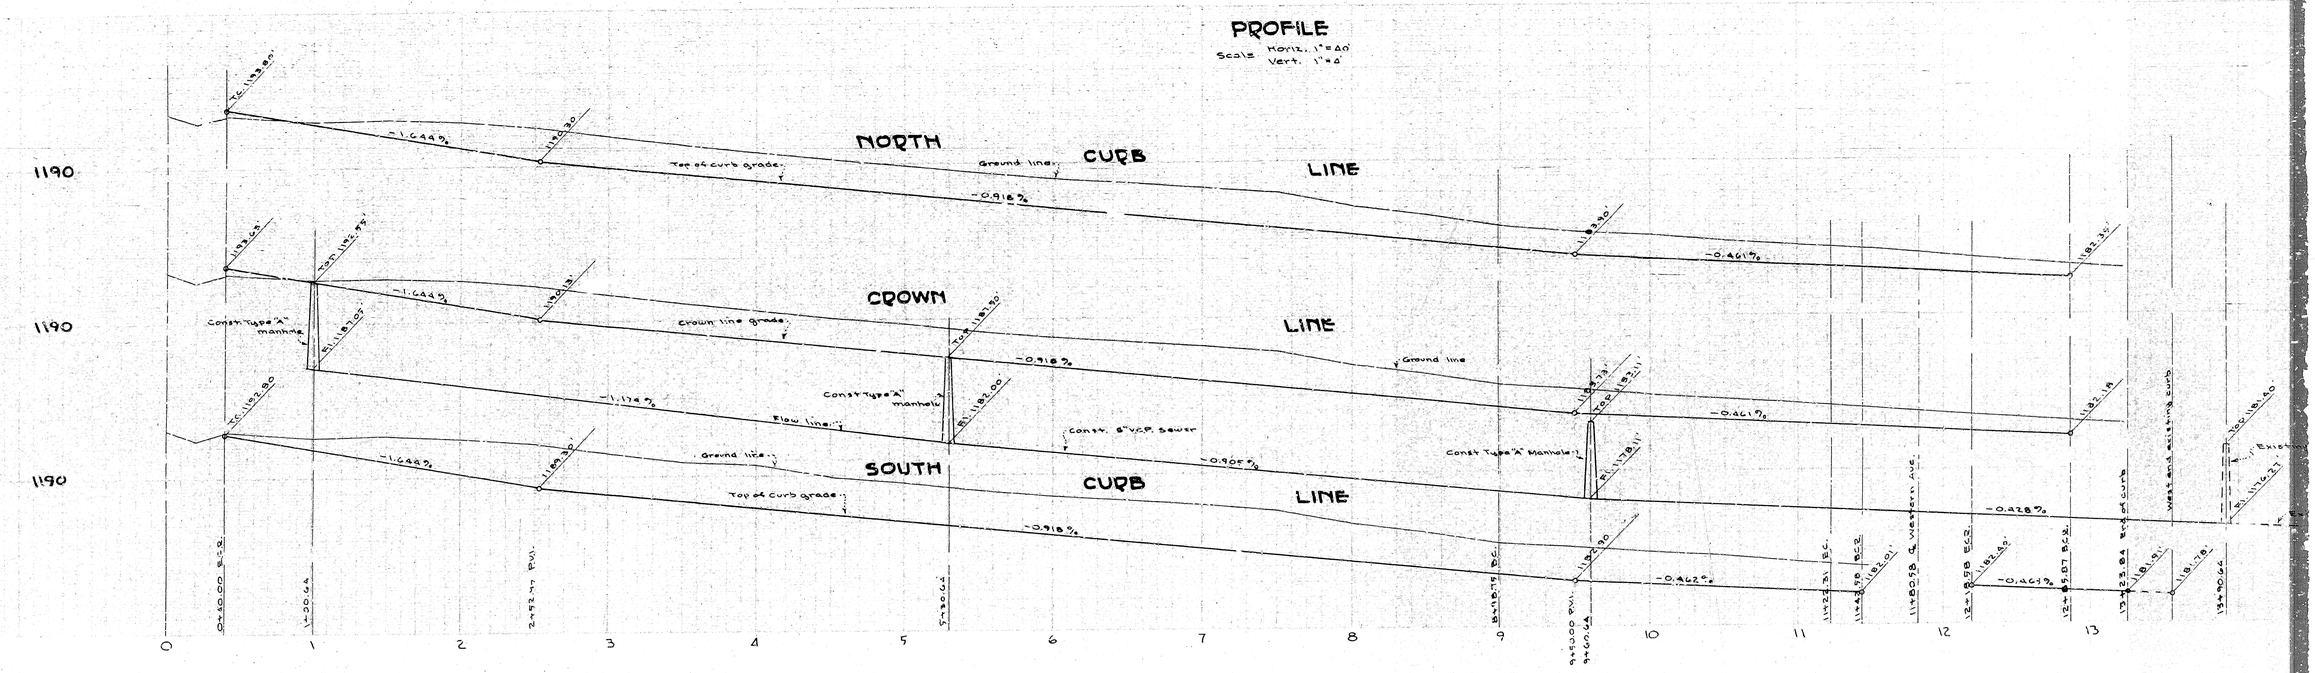
PROFILE
Scale Horiz. 1"=40'
Vert. 1"=4'
NORTH CURB LINE
CROWN LINE
SOUTH CURB LINE
Top of curb grade
Ground line
Crown line grade
Const. Type "A" manhole
Flow line
Const. 8" V.C.P. Sewer
Const. Type "A" Manhole
-1.644%
-0.918%
-1.174%
-0.461%
-0.428%
-0.462%
1190
0
1
2
3
4
5
6
7
8
9
10
11
12
13
PLAN
Scale 1"=40'
℄ of MUSCOTT ST.
℄ of EVANS STREET
℄ of WESTERN AVE
WESTERN AVE.
Curb Data
Const. 4' Conc. Sidewalk
Const. Type "B" Curb & Gutter
Const. Type "A" Manhole
Const. 8" Vitrified Clay Pipe Sewer
Const. 2½" Bituminous plant-mix pavement
Property line
Curb line
Crown line
Curve Data
Existing Curb
Existing Pavt.
Tract line
INTERSECTION LEVELS
Scale 1"=20'
Construct Curb face 8" except where otherwise noted
TYPICAL SECTION
TYPICAL SECTION
TYPICAL SECTION
TYPE "B" CURB & GUTTER
Scale 1½"=1'
TYPE "D" CROSS GUTTER
Scale 1½"=1'
EVANS
WESTERN AVE.