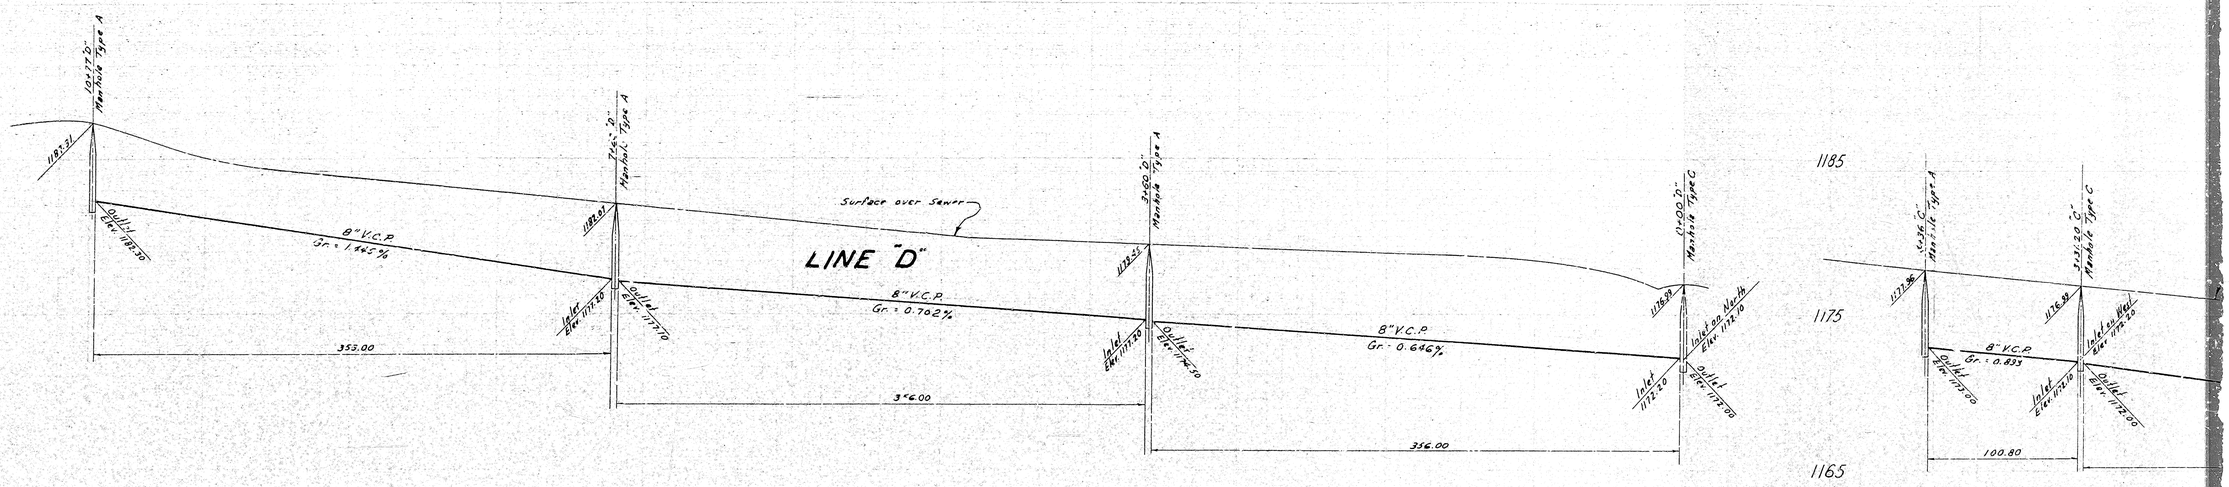

PROFILES

Scales: Horiz. 1" = 40'
Vert. 1" = 4'

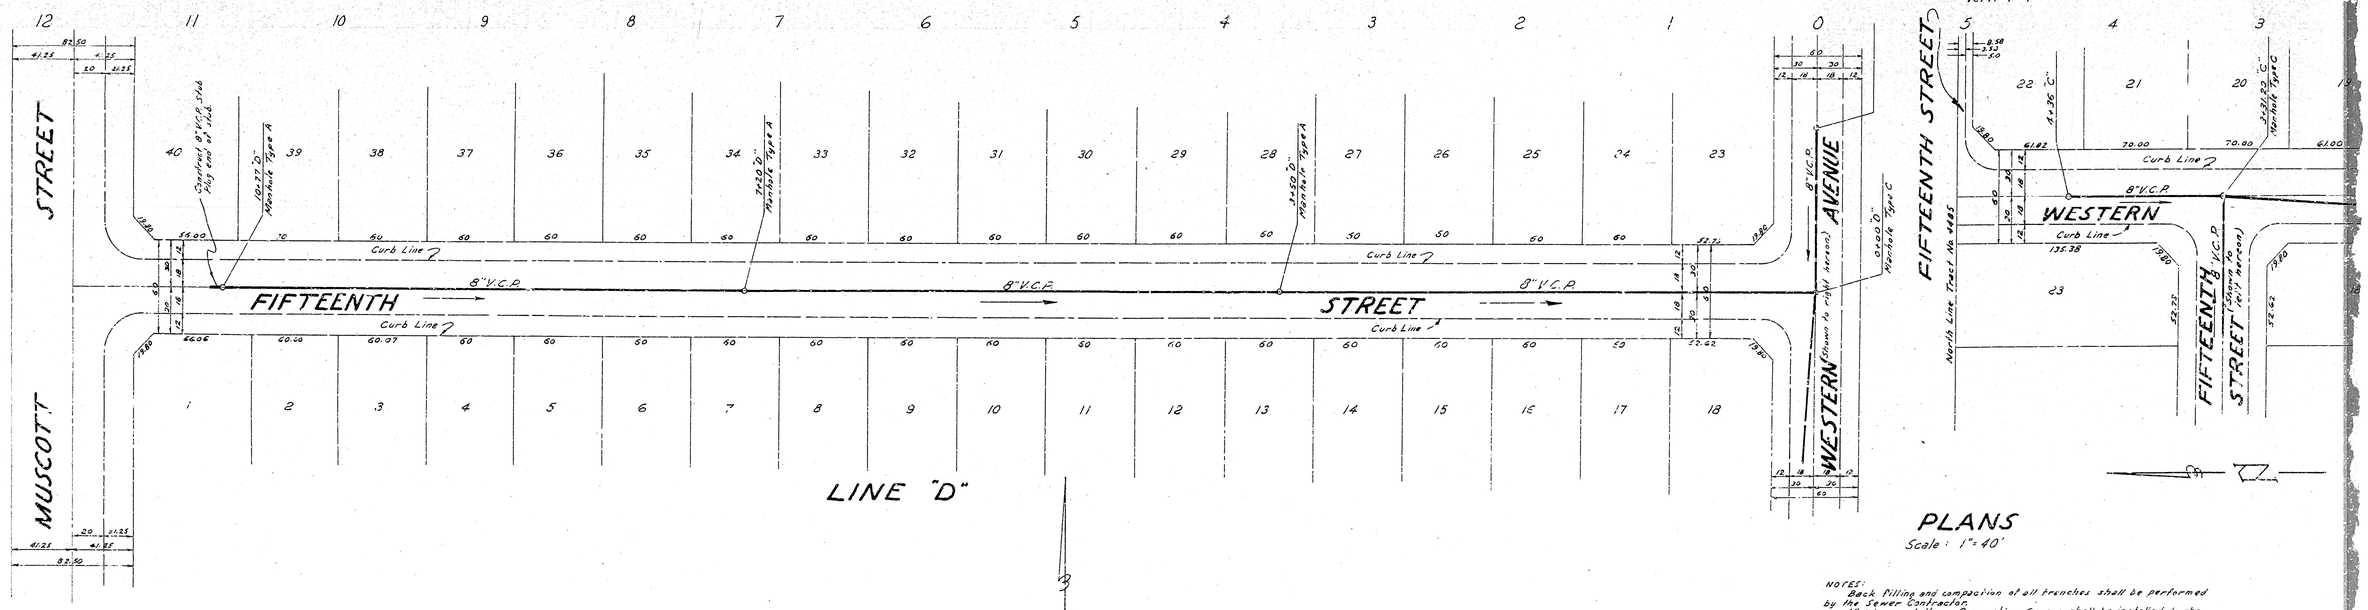

PLANS

Scale: 1" = 40'

NOTES:
Back Filling and compaction of all trenches shall be performed by the Sewer Contractor.
4" wye and House Connection Sewers shall be installed to the property line of each lot.
Stationing of house connection sewers to be determined after installation.

All work embodied in these plans shall be done in conformity with applicable provisions of Specification No. 2037.

66/216 IMPROVEMENT PLANS ~ TRACT 4419 & 4485

66/216