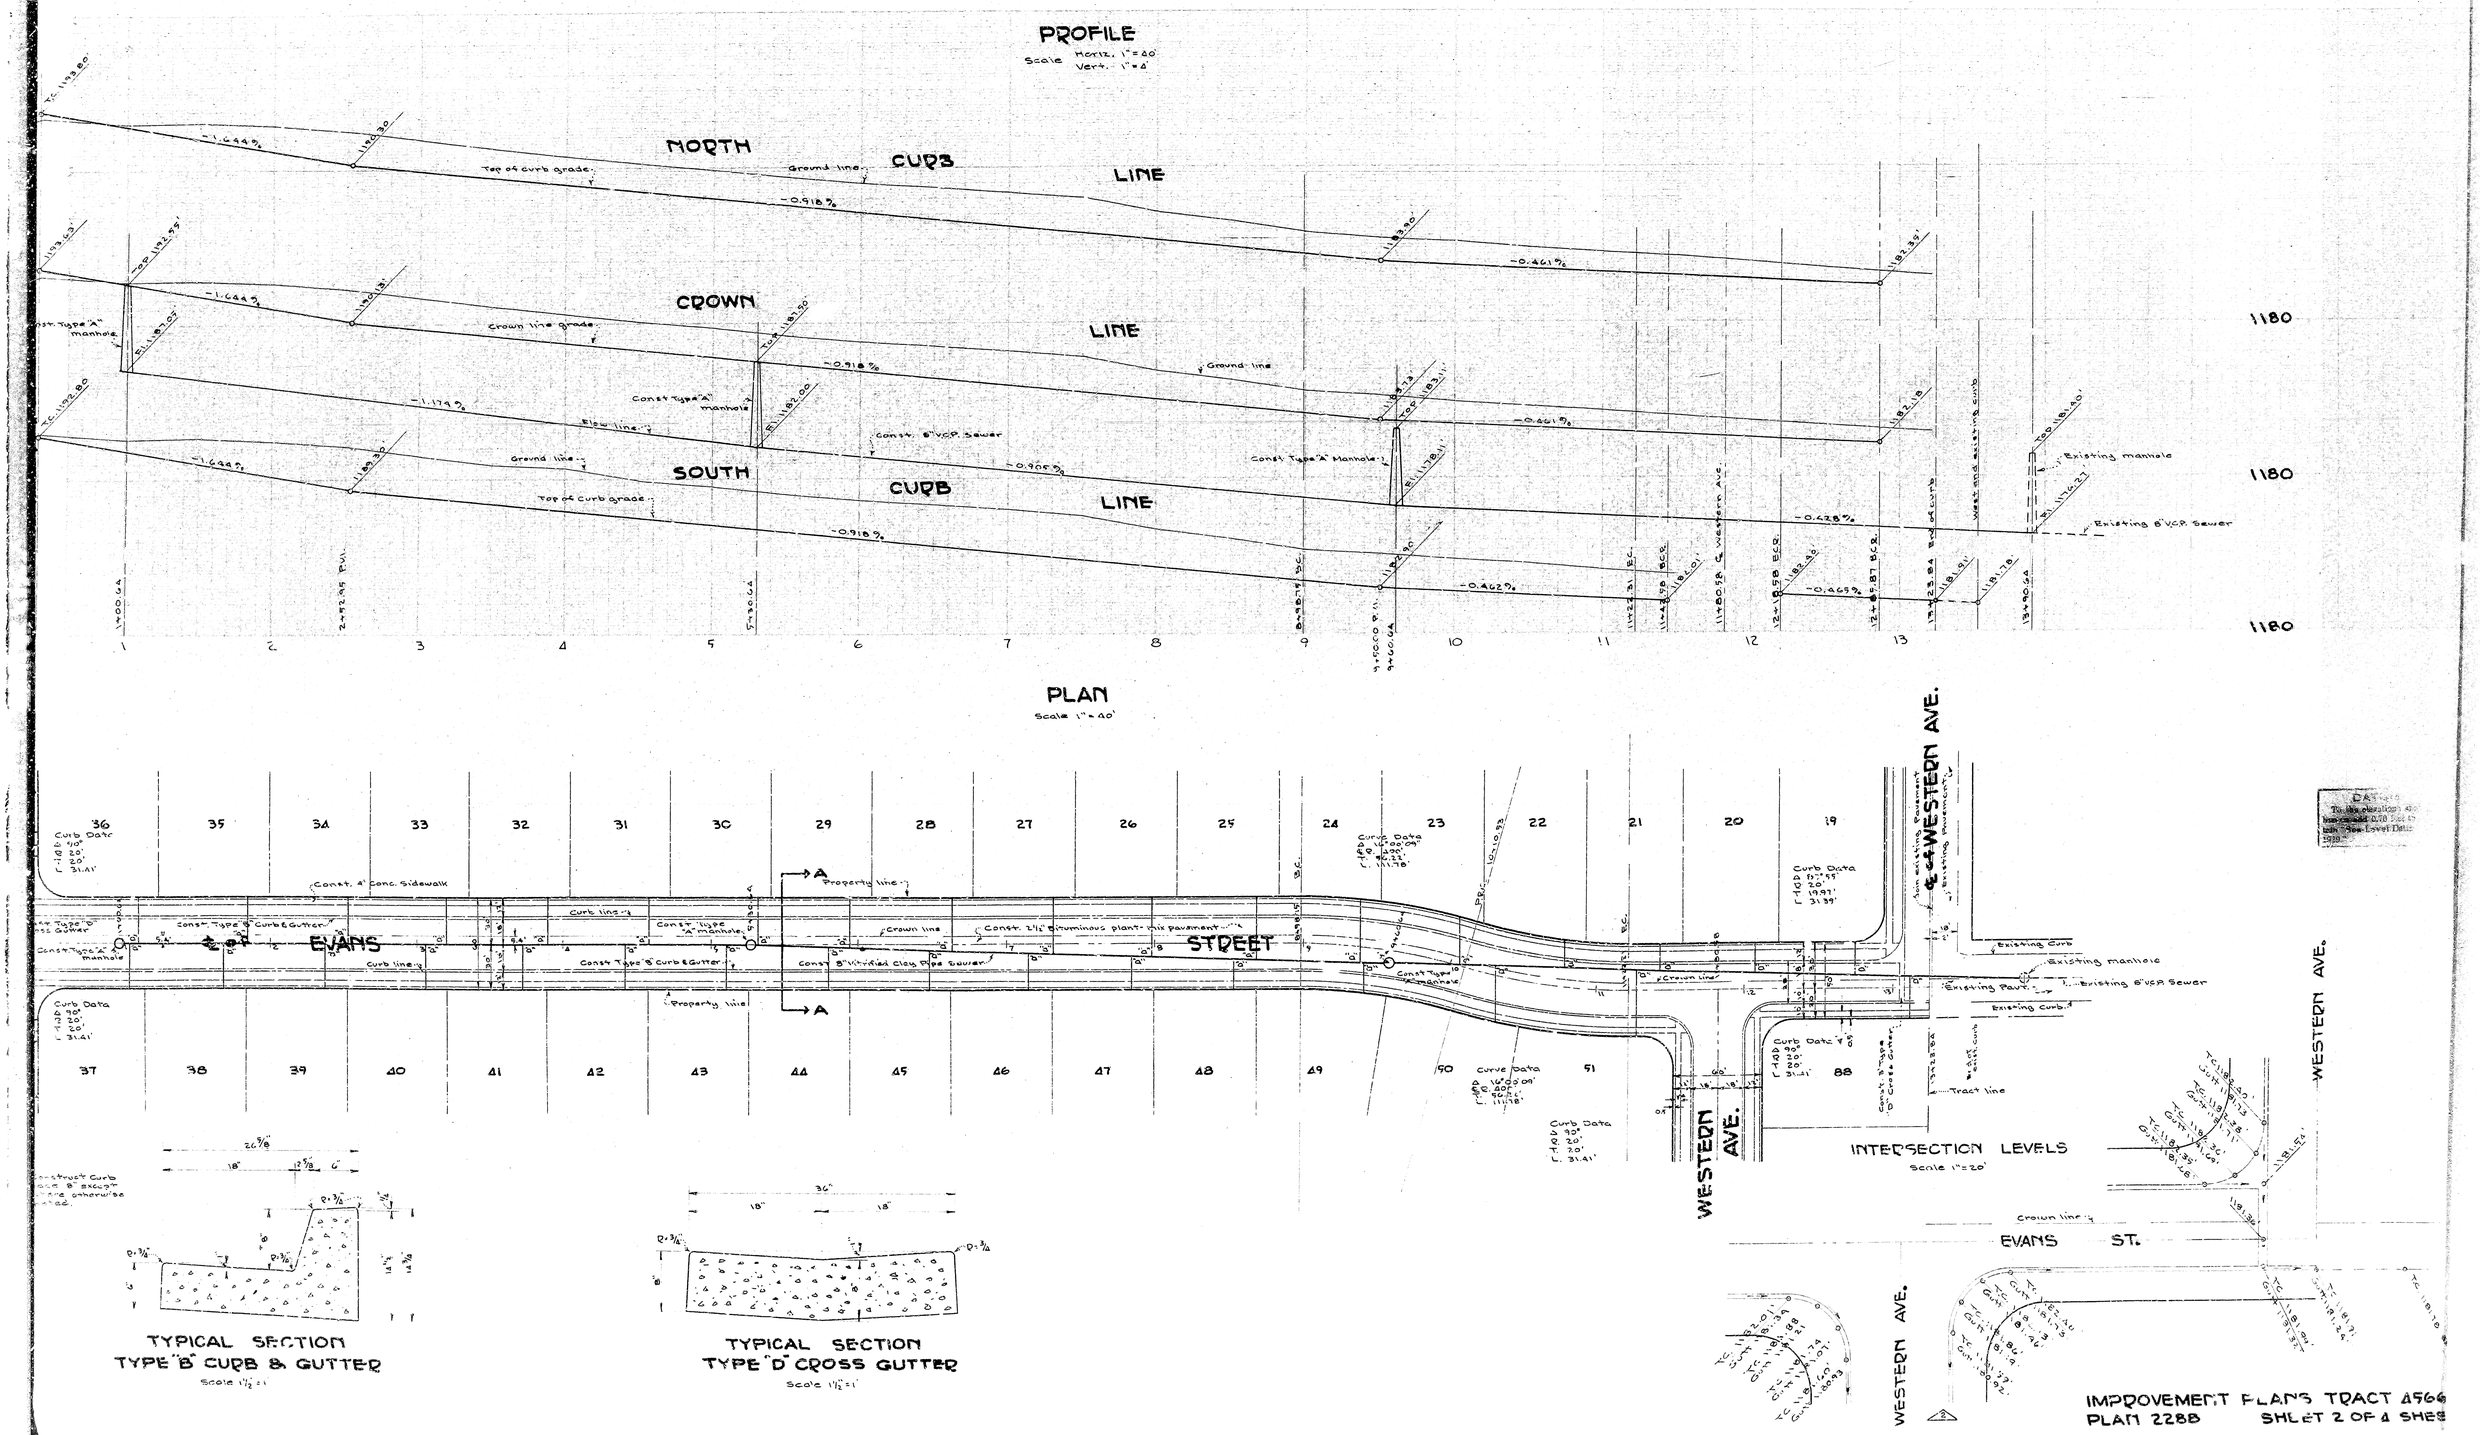
PROFILE
Scale Horiz. 1" = 40'
Vert. 1" = 4'
NORTH CURB LINE
CROWN LINE
SOUTH CURB LINE
Top of curb grade
Ground line
Crown line grade
Flow line
Const. Type "A" manhole
Const. 8" V.C.P. Sewer
Existing manhole
Existing 8" V.C.P. Sewer
1180
PLAN
Scale 1" = 40'
EVANS STREET
WESTERN AVE.
Const. 4" Conc. Sidewalk
Const. Type "B" Curb & Gutter
Const. 2½" Bituminous plant-mix pavement
Const. 8" Vitrified Clay Pipe Sewer
Property line
Curb line
Crown line
Existing Curb
Existing Pavement
Tract line
INTERSECTION LEVELS
Scale 1" = 20'
EVANS ST.
TYPICAL SECTION
TYPE "B" CURB & GUTTER
Scale 1½" = 1'
TYPICAL SECTION
TYPE "D" CROSS GUTTER
Scale 1½" = 1'
IMPROVEMENT PLANS TRACT 4566
PLAN 2288 SHEET 2 OF 4 SHEETS

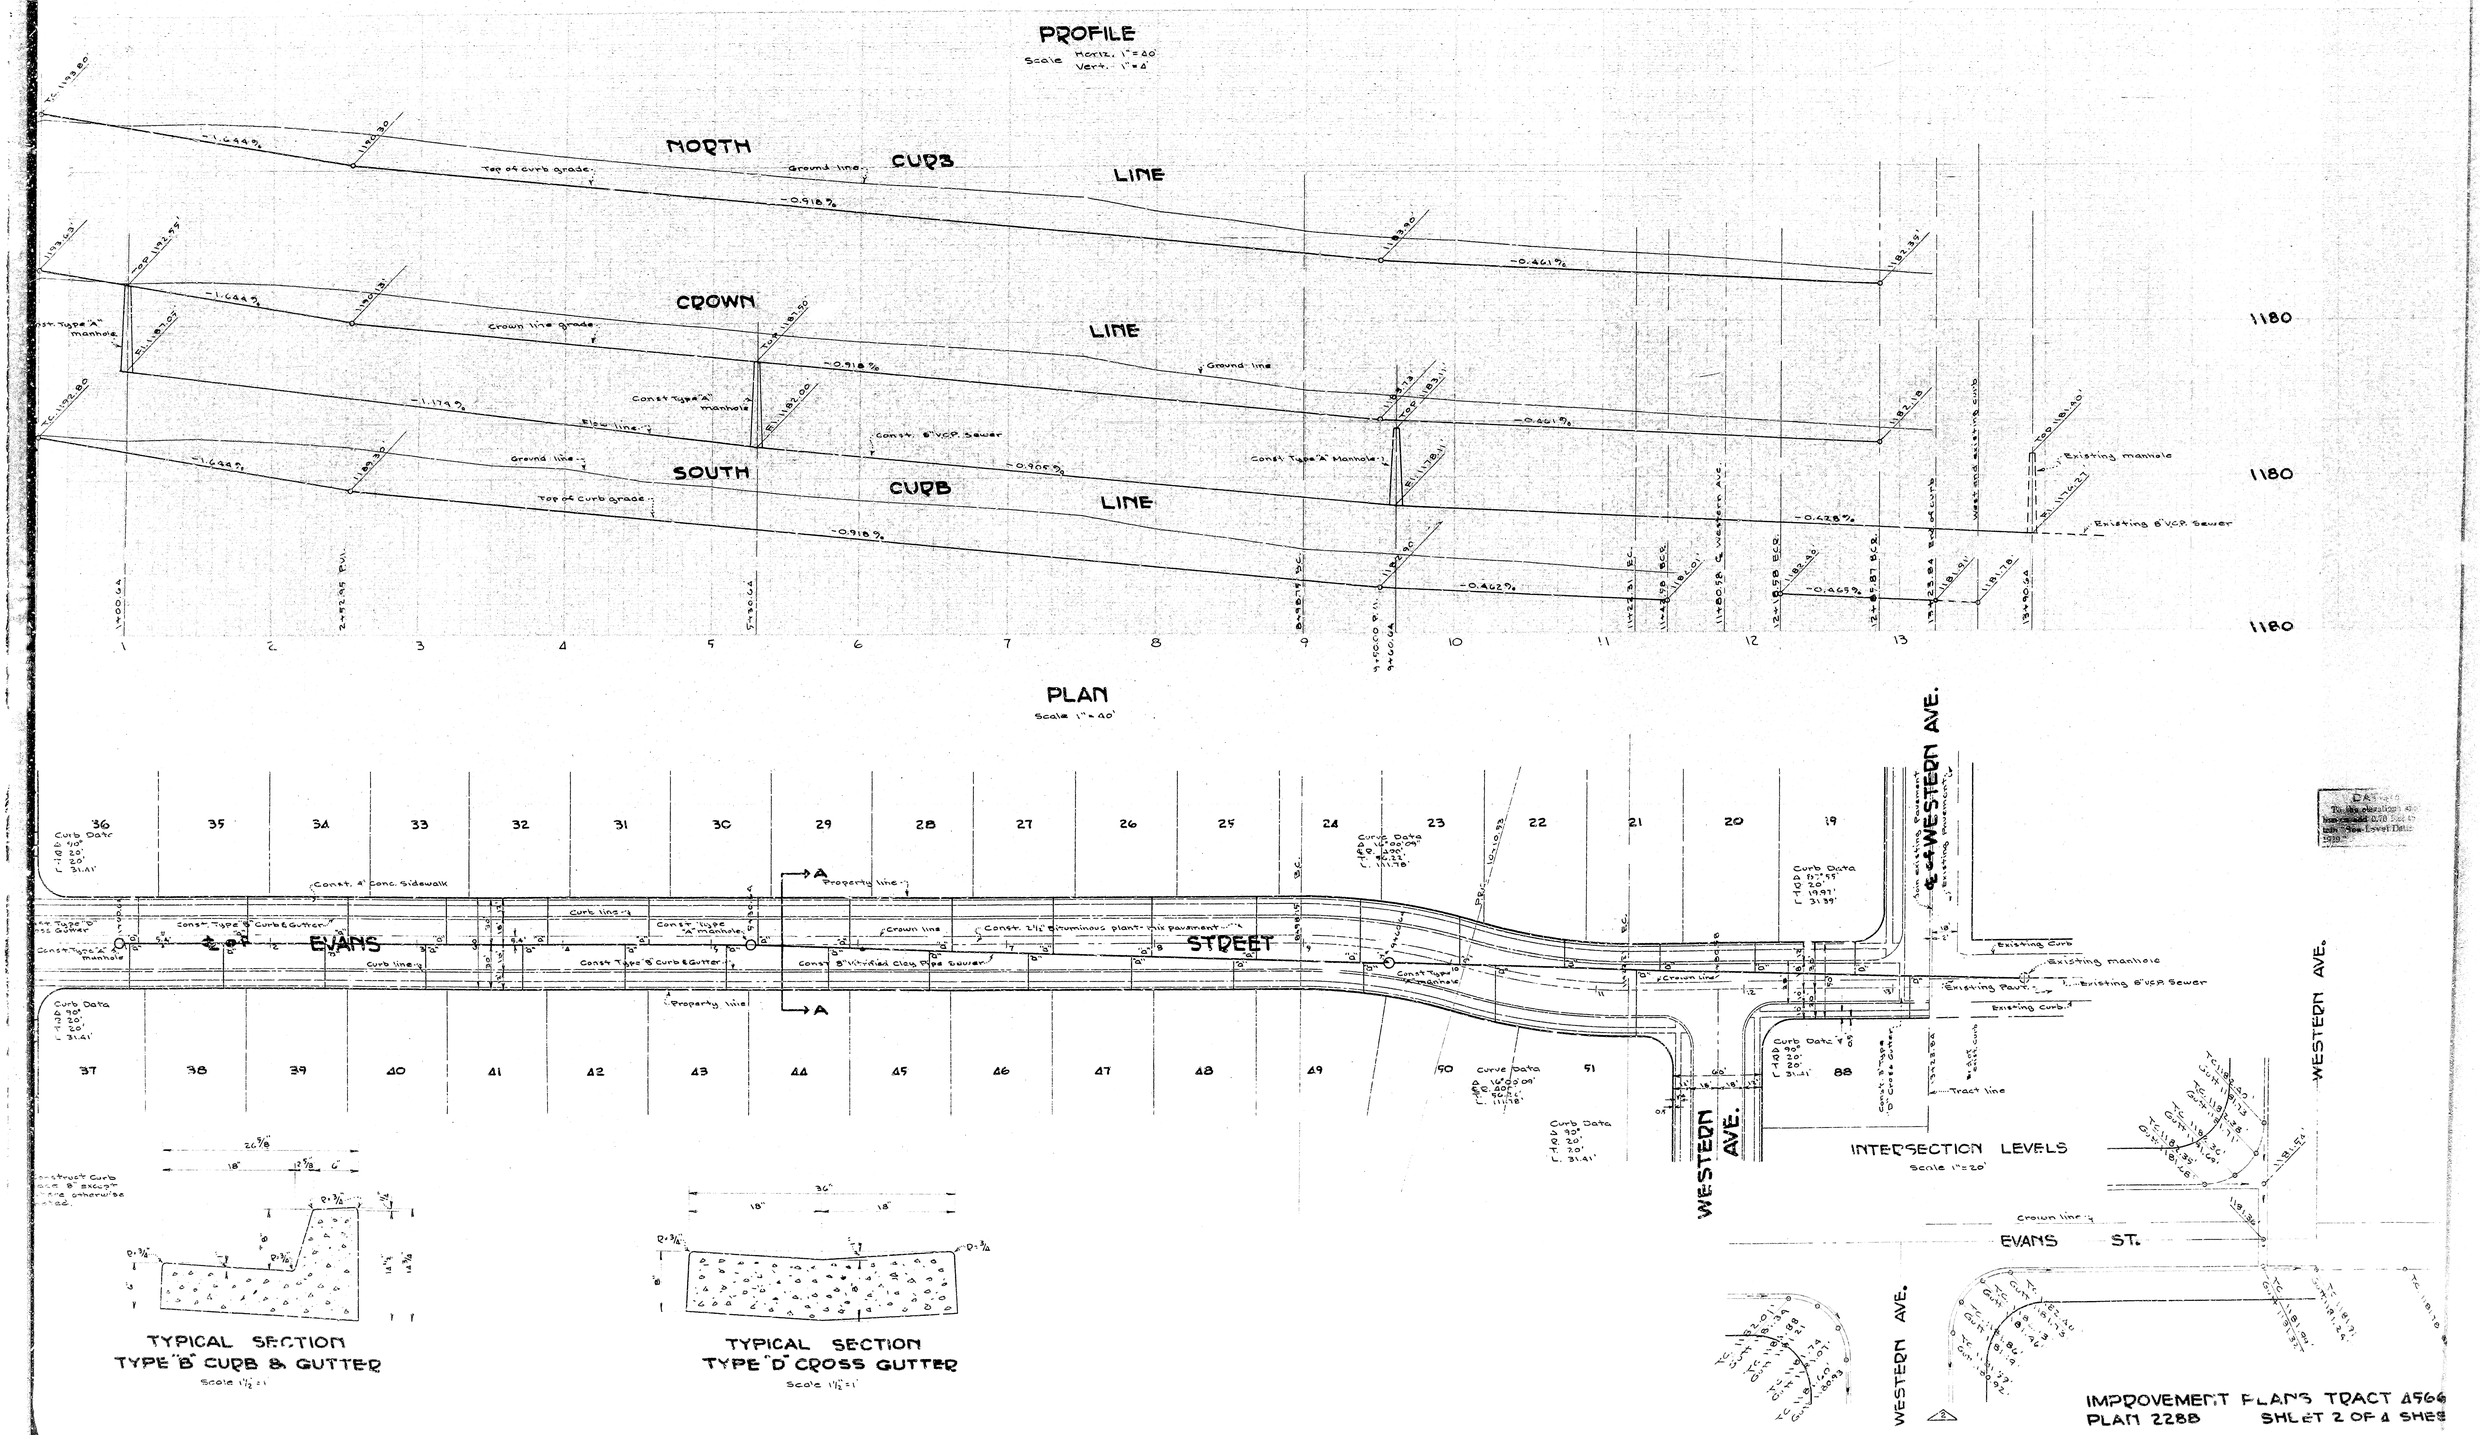
PROFILE
Scale Horiz. 1" = 40'
Vert. 1" = 4'
NORTH CURB LINE
CROWN LINE
SOUTH CURB LINE
Top of curb grade
Ground line
Crown line grade
Flow line
Const. Type "A" manhole
Const. 8" V.C.P. Sewer
Existing manhole
Existing 8" V.C.P. Sewer
1180
PLAN
Scale 1" = 40'
EVANS STREET
WESTERN AVE.
Const. 4" Conc. Sidewalk
Const. Type "B" Curb & Gutter
Const. 2½" Bituminous plant-mix pavement
Const. 8" Vitrified Clay Pipe Sewer
Property line
Curb line
Crown line
Existing Curb
Existing Pavement
Tract line
INTERSECTION LEVELS
Scale 1" = 20'
EVANS ST.
TYPICAL SECTION
TYPE "B" CURB & GUTTER
Scale 1½" = 1'
TYPICAL SECTION
TYPE "D" CROSS GUTTER
Scale 1½" = 1'
IMPROVEMENT PLANS TRACT 4566
PLAN 2288 SHEET 2 OF 4 SHEETS