BENCH MARK
Cross on Fire Hydrant at the Southeast corner of Muscott Street and Sixteenth Street.
Elev. 1199.57

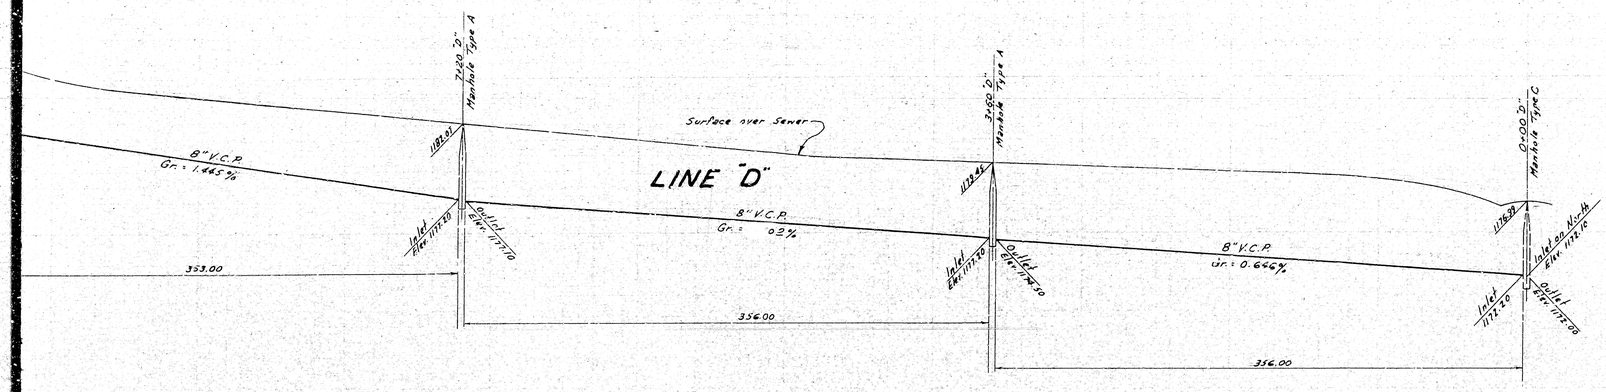

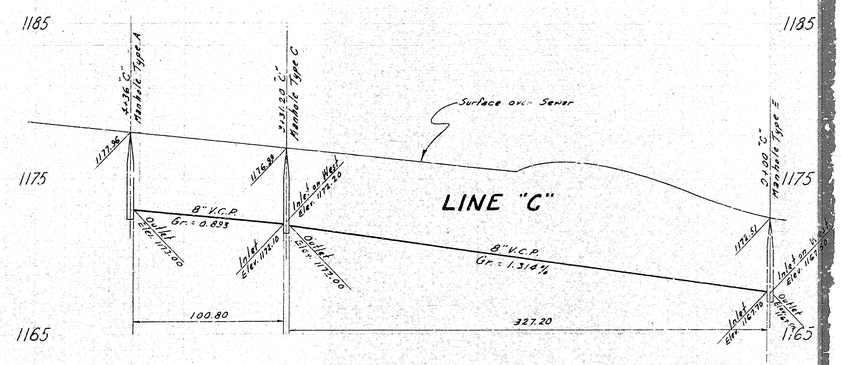

PROFILES
Scales: Horiz. 1" = 40'
Vert. 1" = 4'

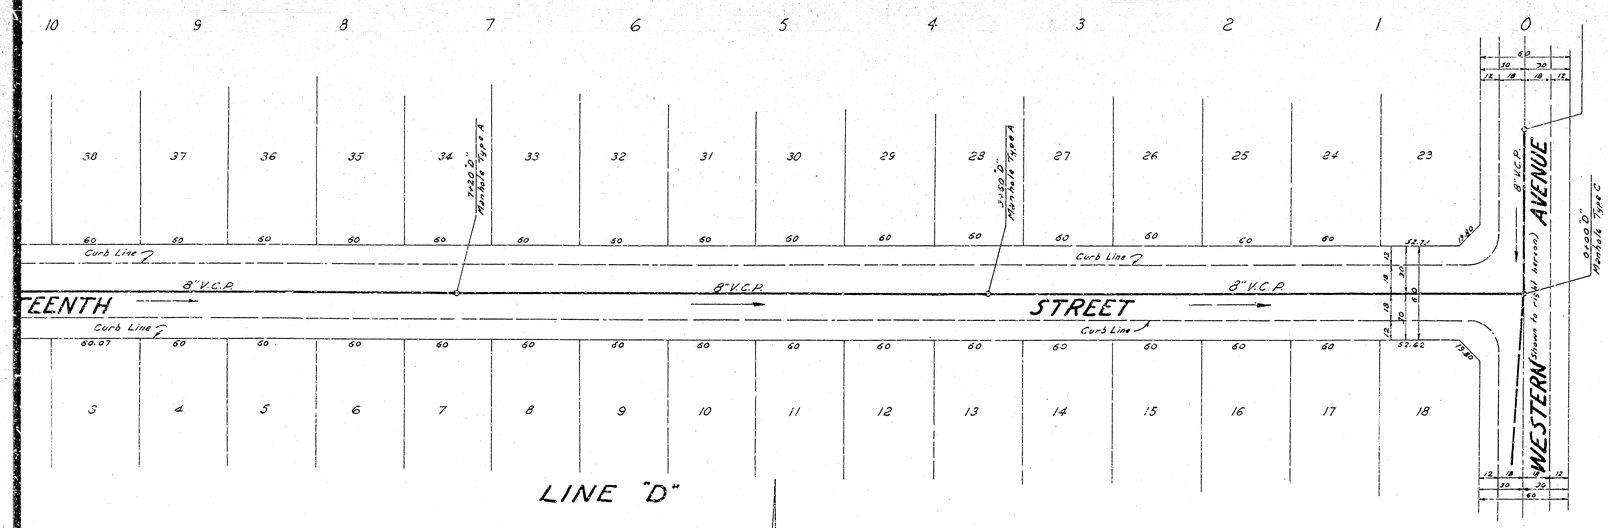

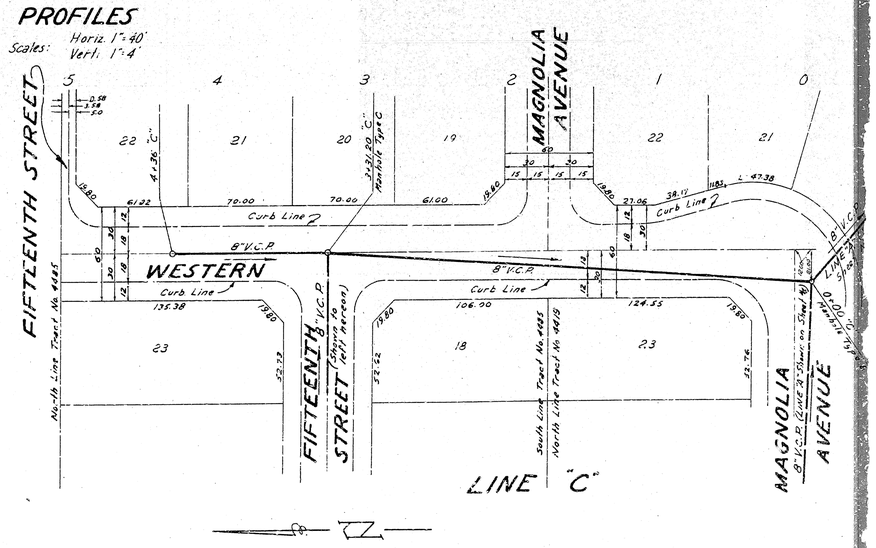

PLANS
Scale: 1" = 40'

PREPARED IN THE OFFICE OF
L. FREDERICK PACK
CIVIL ENGINEER

L. Frederick Pack
R.E. 7448

NOTES:
Back filling and compaction of all trenches shall be performed by the Sewer Contractor.
4" Wye and House Connection Sewers shall be installed to the property line of each lot.
Stationing of house connection sewers to be determined after installation.

All work embodied in these plans shall be done in conformity with applicable provisions of Specifications No. 2027.

TRACT NO'S. 4419 & 4485
PLAN NO. 2264

Sheet No. 5 of 5 Sheets

BENCH MARK
Cross on Fire Hydrant at the Southeast corner of Muscott Street and Sixteenth Street.
Elev. 1199.57

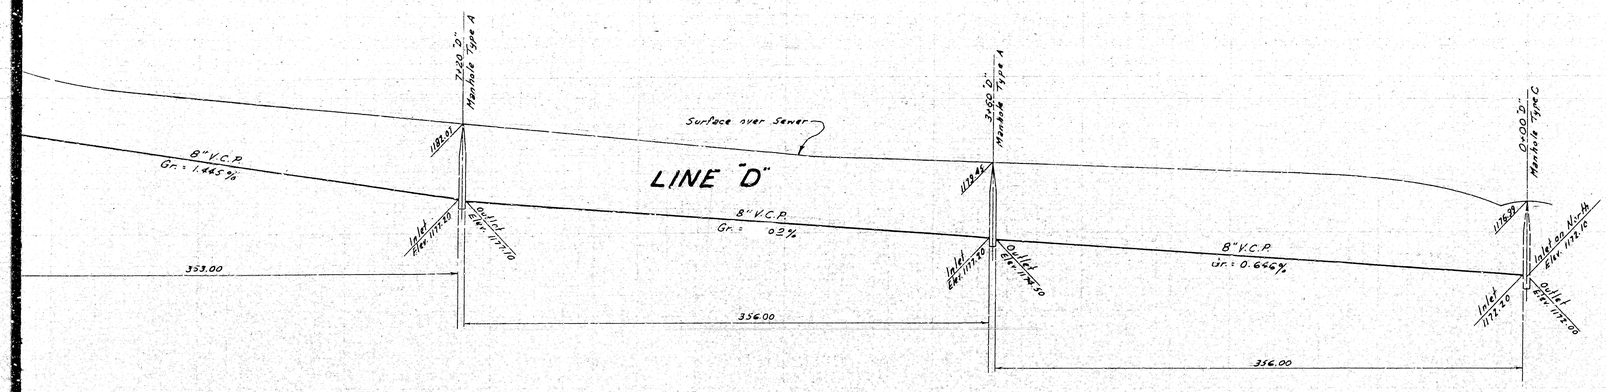

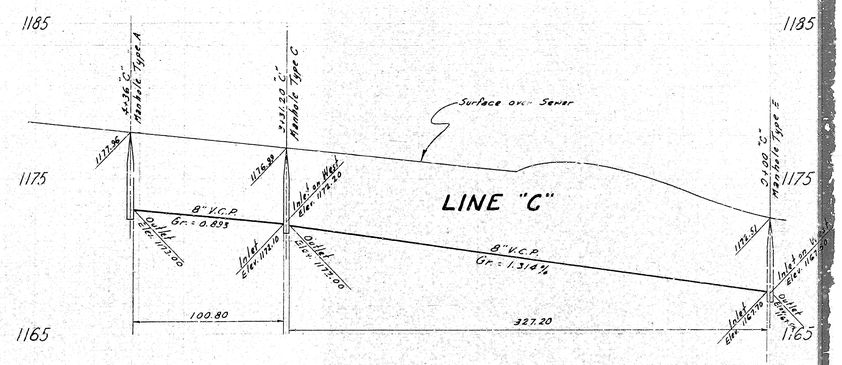

PROFILES
Scales: Horiz. 1" = 40'
Vert. 1" = 4'

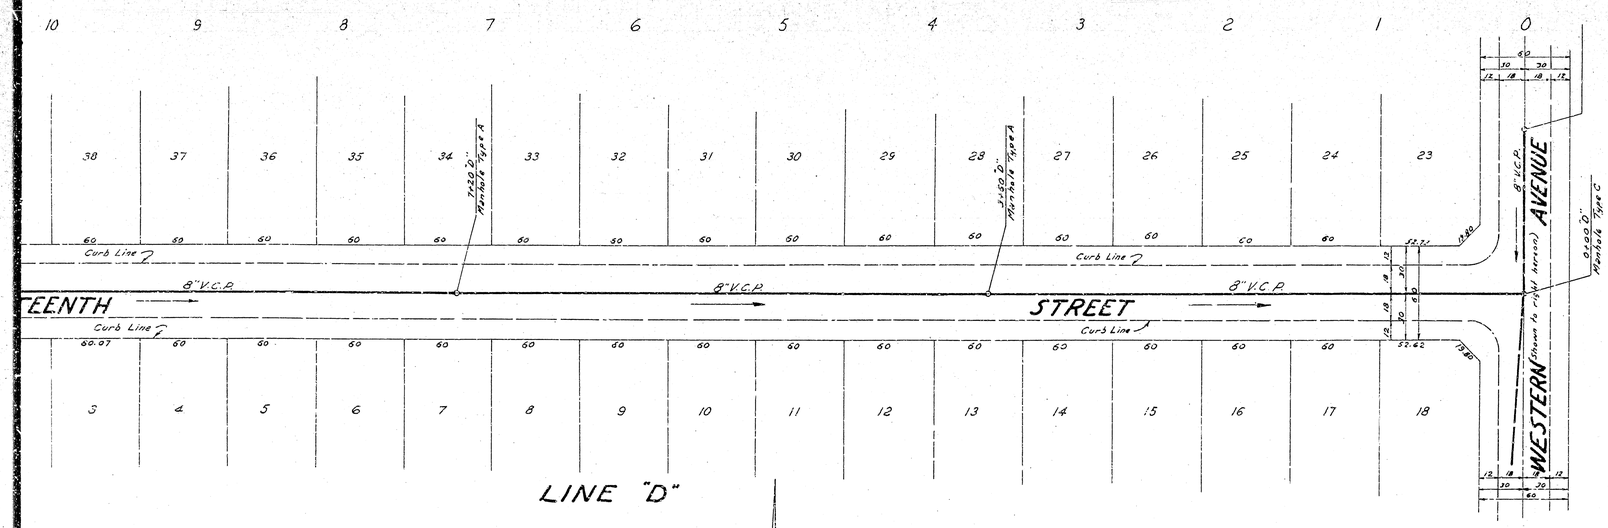

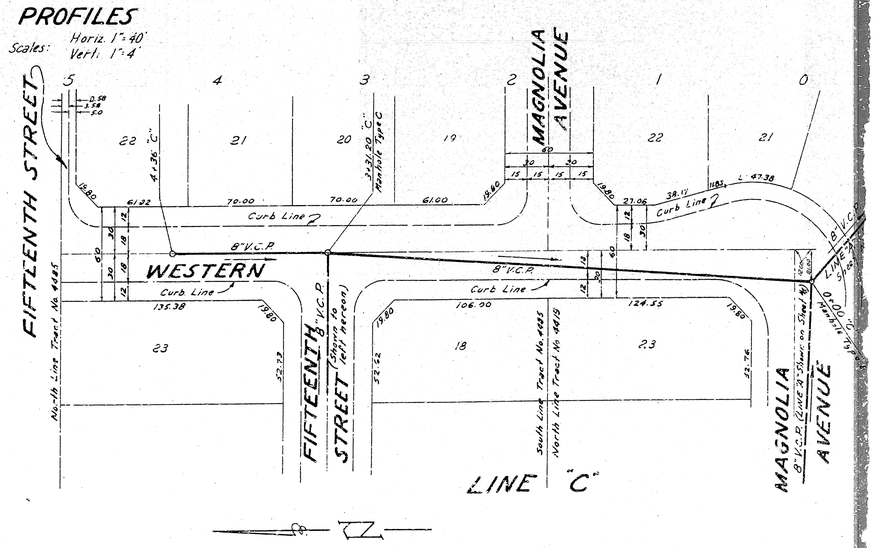

PLANS
Scale: 1" = 40'

PREPARED IN THE OFFICE OF
L. FREDERICK PACK
CIVIL ENGINEER

L. Frederick Pack
R.E. 7448

NOTES:
Back filling and compaction of all trenches shall be performed by the Sewer Contractor.
4" Wye and House Connection Sewers shall be installed to the property line of each lot.
Stationing of house connection sewers to be determined after installation.

All work embodied in these plans shall be done in conformity with applicable provisions of Specifications No. 2027.

TRACT NO'S. 4419 & 4485
PLAN NO. 2264

Sheet No. 5 of 5 Sheets