FED. ROAD DIST. NO.	STATE	FED AID PROJ. NO	FISCAL YEAR	SHEET NO	TOTAL SHEETS
2	CAL	710-(2)	53	2	3

DIST	COUNTY	ROUTE	SEC.	SHEET NO	TOTAL SHEETS
VIII	S.Bd.	FAS 710	2	2	3

M. A. Nichols
COUNTY ROAD COMMISSIONER
C.E. LICENSE NO. 8495

Approved _____ Dist. Eng. Dist. VIII

_____ Engineer Surveys and Plans

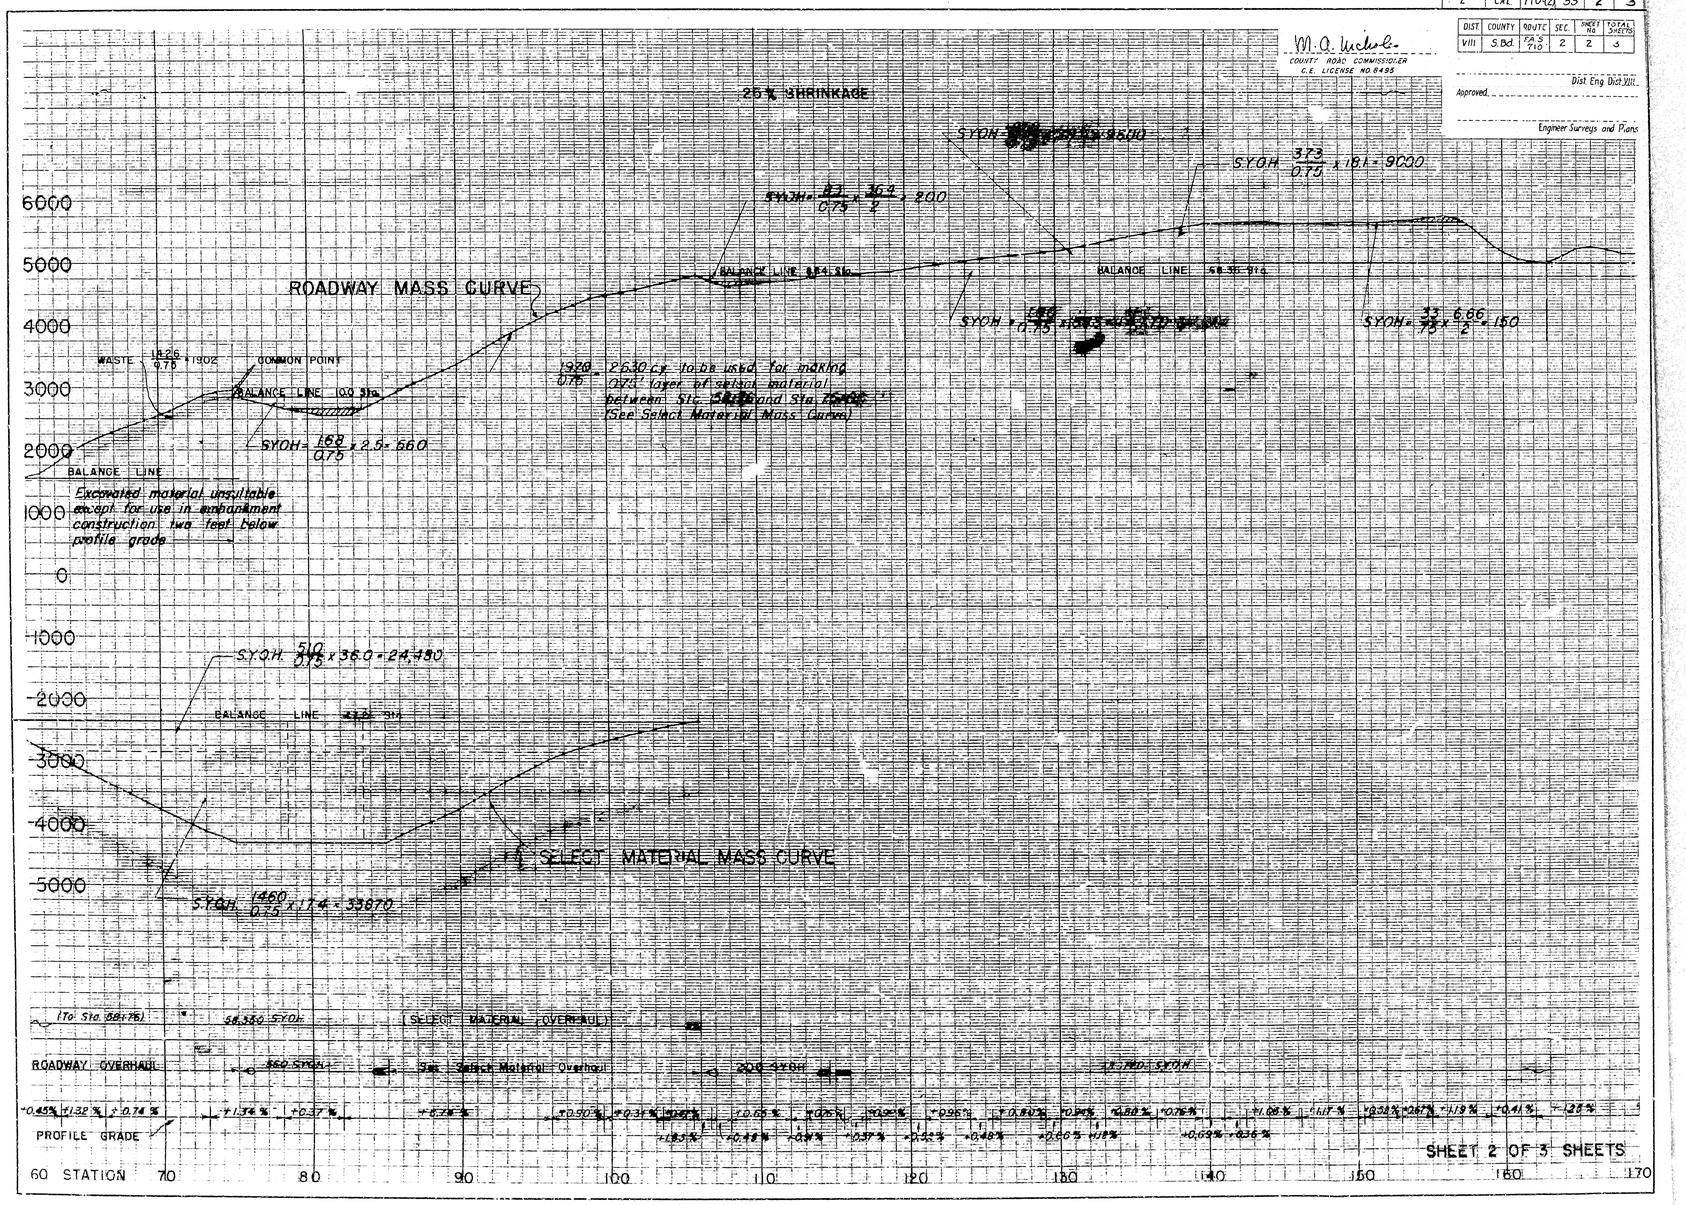

SHEET 2 OF 3 SHEETS

FED. ROAD DIST. NO.	STATE	FED AID PROJ. NO	FISCAL YEAR	SHEET NO	TOTAL SHEETS
2	CAL	710-(2)	53	2	3

DIST	COUNTY	ROUTE	SEC.	SHEET NO	TOTAL SHEETS
VIII	S.Bd.	FAS 710	2	2	3

M. A. Nichols
COUNTY ROAD COMMISSIONER
C.E. LICENSE NO. 8495

Approved _____ Dist. Eng. Dist. VIII

_____ Engineer Surveys and Plans

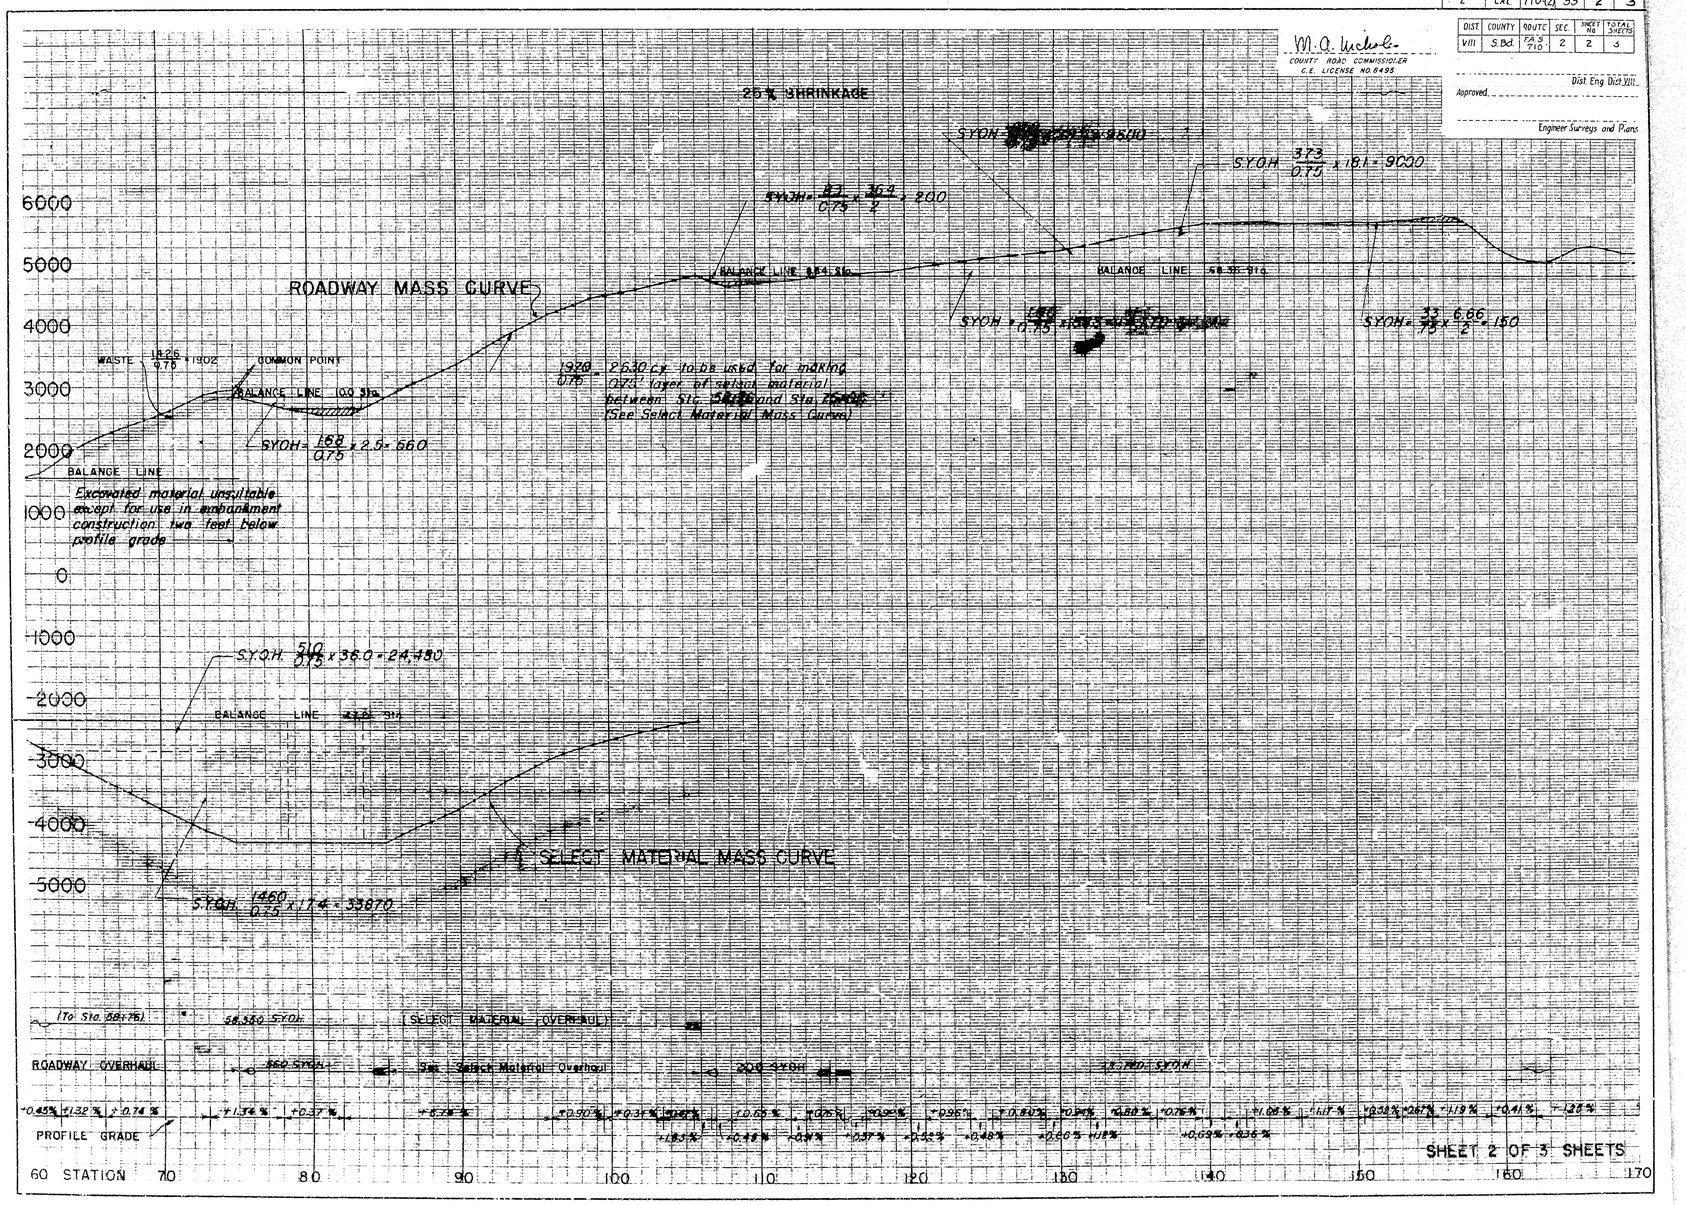

SHEET 2 OF 3 SHEETS