M. A. Nichols
COUNTY ROAD COMMISSIONER
C.E. LICENSE NO. 8495

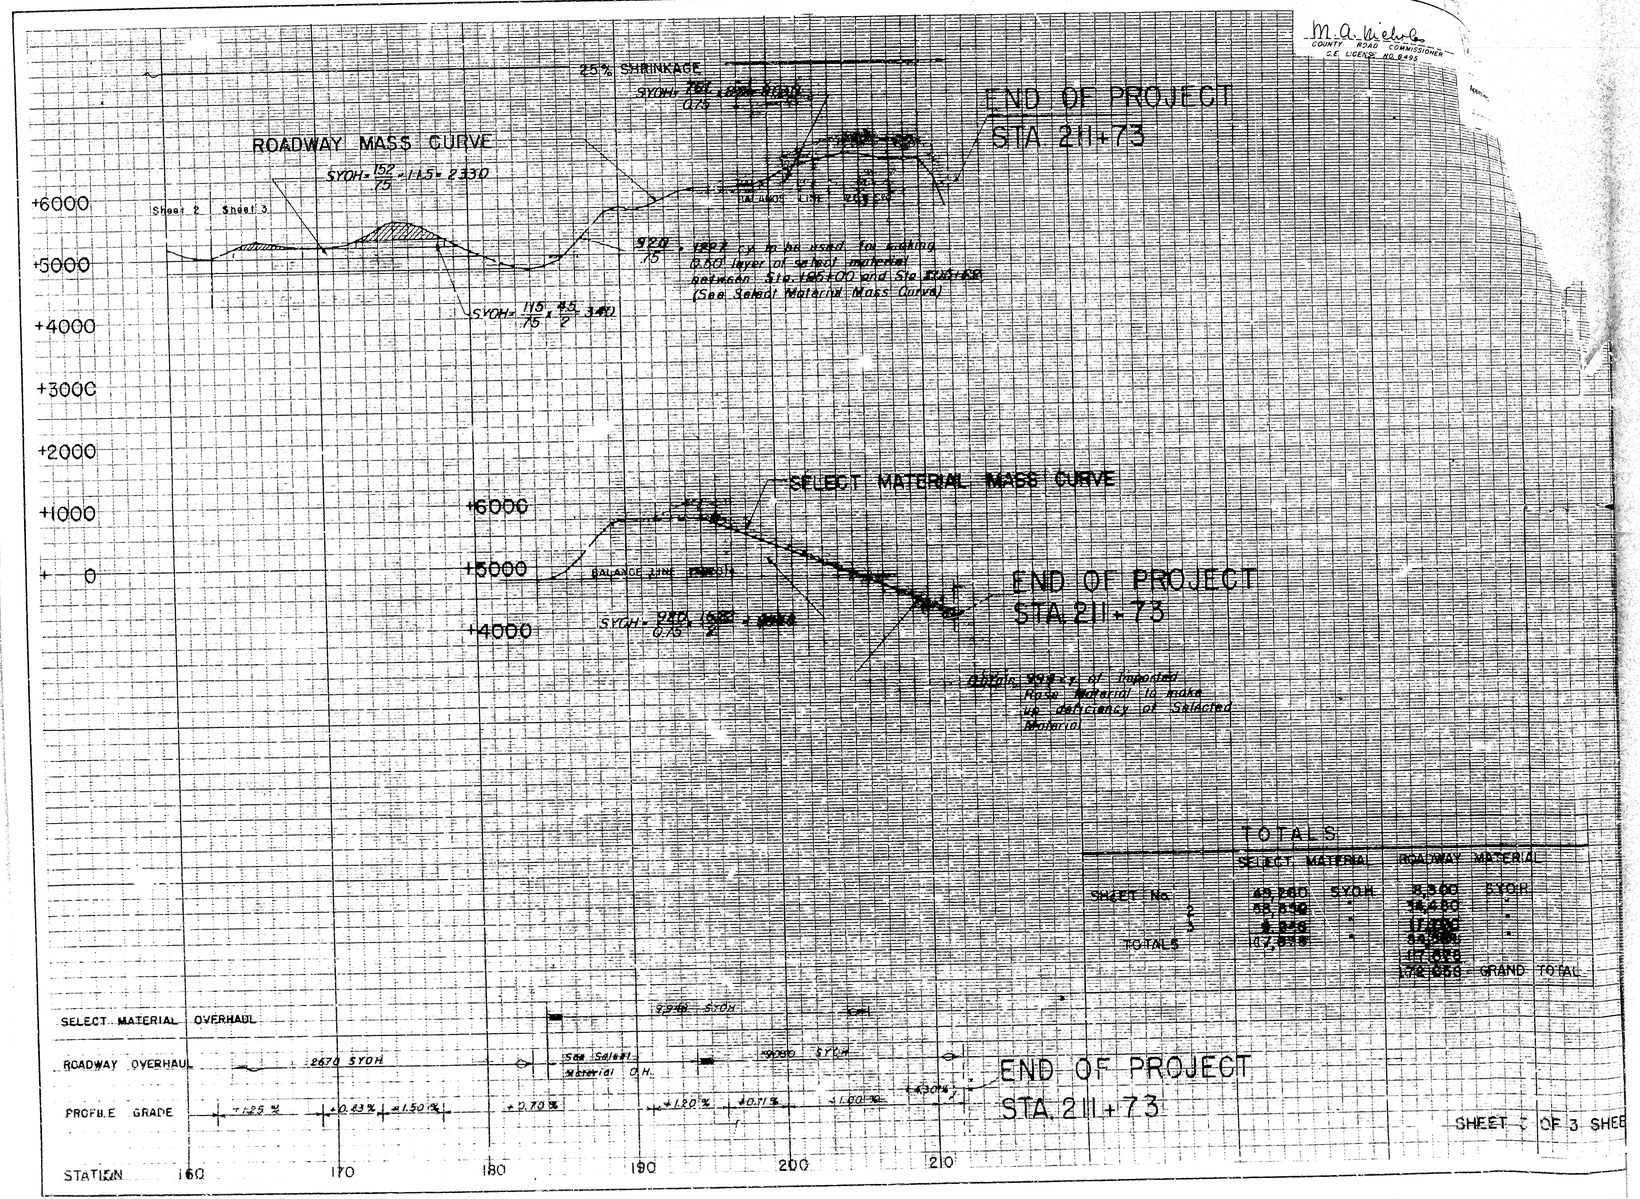

TOTALS

	SELECT MATERIAL	SYOH	ROADWAY MATERIAL	SYOH
SHEET No. 1	49,280		8,500	
2	58,[illegible]		14,490	
3	[illegible]		17,[illegible]	
TOTALS	107,[illegible]		39,[illegible]	
			17,[illegible]	
			172,[illegible] GRAND TOTAL	

M. A. Nichols
COUNTY ROAD COMMISSIONER
C.E. LICENSE NO. 8495

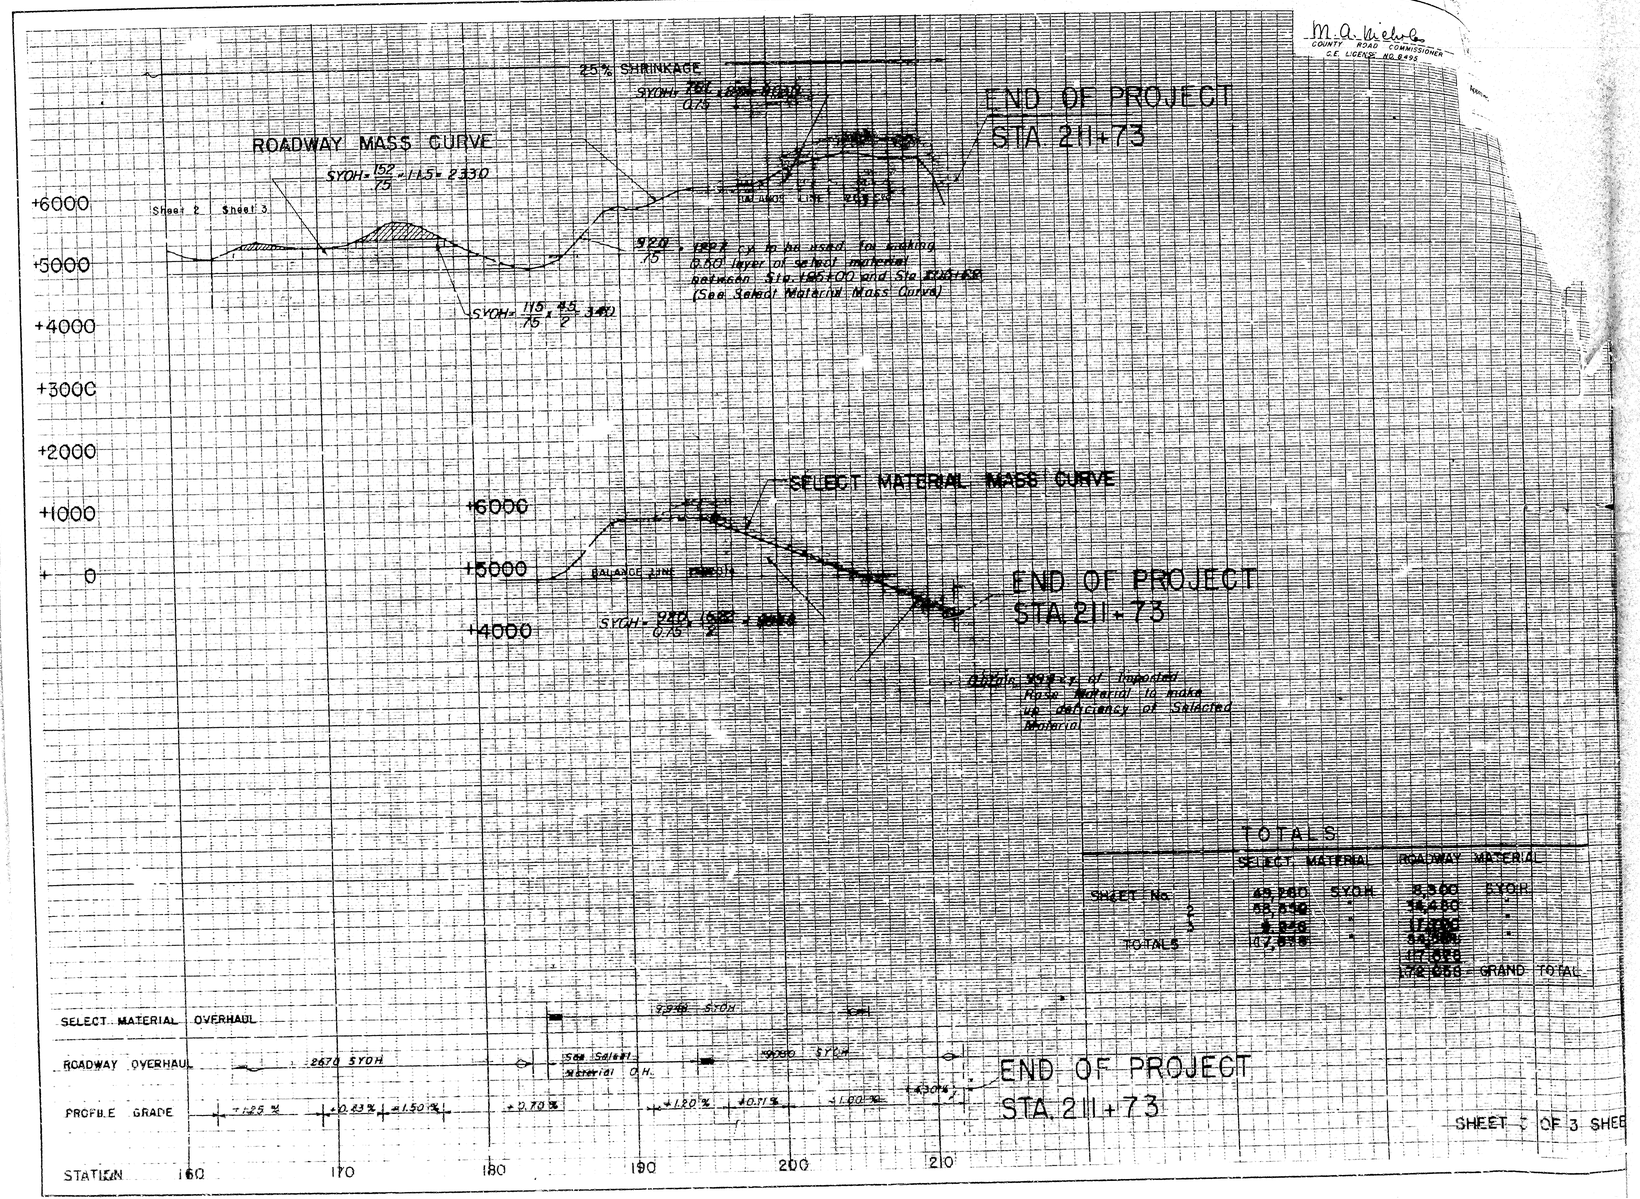

TOTALS

	SELECT MATERIAL	SYOH	ROADWAY MATERIAL	SYOH
SHEET No. 1	49,280		8,500	
2	58,[illegible]		14,490	
3	[illegible]		17,[illegible]	
TOTALS	107,[illegible]		39,[illegible]	
			17,[illegible]	
			172,[illegible] GRAND TOTAL	