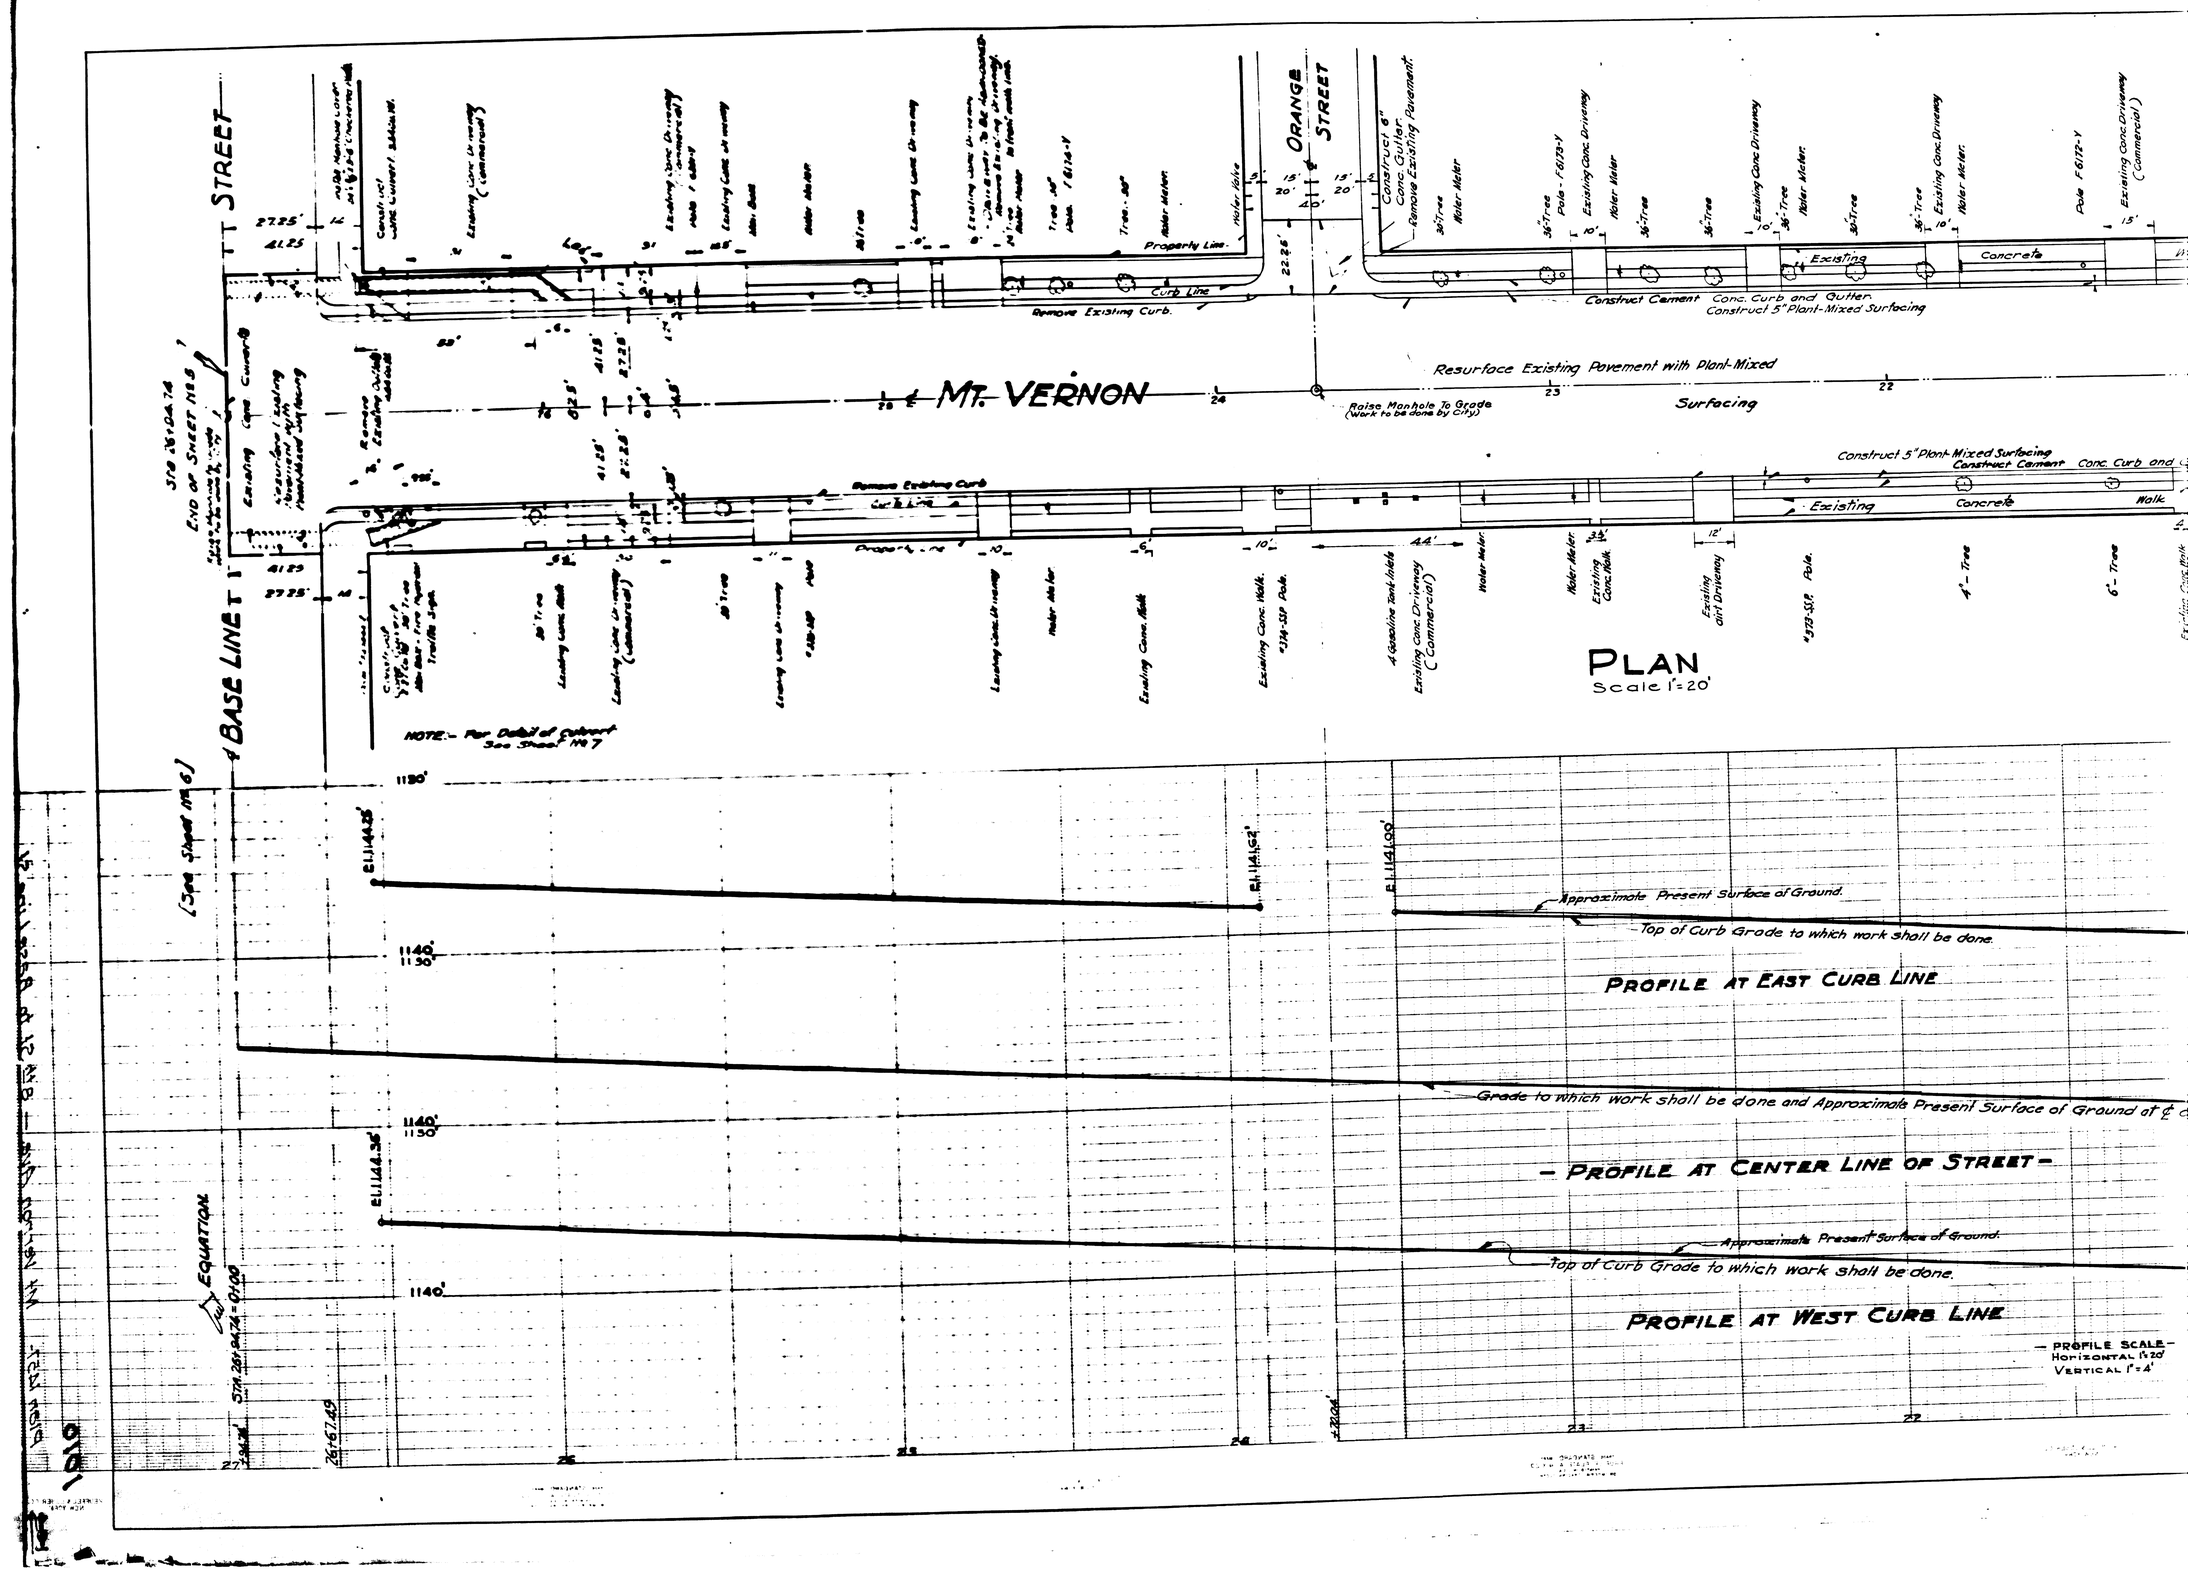
STREET
BASE LINE
ORANGE STREET
MT. VERNON
Property Line
Curb Line
Remove Existing Curb.
Construct Cement Conc. Curb and Gutter.
Construct 5" Plant-Mixed Surfacing
Resurface Existing Pavement with Plant-Mixed Surfacing
Raise Manhole To Grade (Work to be done by City)
Existing Concrete Walk
Water Meter
Pole - F 6172-Y
Existing Conc. Driveway (Commercial)
Existing Conc. Walk
Existing Gasoline Tank Inlets
Existing Conc. Driveway (Commercial)
Existing dirt Driveway
4" - Tree
6" - Tree
NOTE:- For Detail of Culvert See Sheet No 7
(See Sheet No 6)
EQUATION
Sta. 28+94.74 = 0+00
PLAN
Scale 1"=20'
Approximate Present Surface of Ground.
Top of Curb Grade to which work shall be done.
PROFILE AT EAST CURB LINE
Grade to which work shall be done and Approximate Present Surface of Ground at ℄
PROFILE AT CENTER LINE OF STREET
PROFILE AT WEST CURB LINE
PROFILE SCALE
Horizontal 1"=20'
Vertical 1"=4'

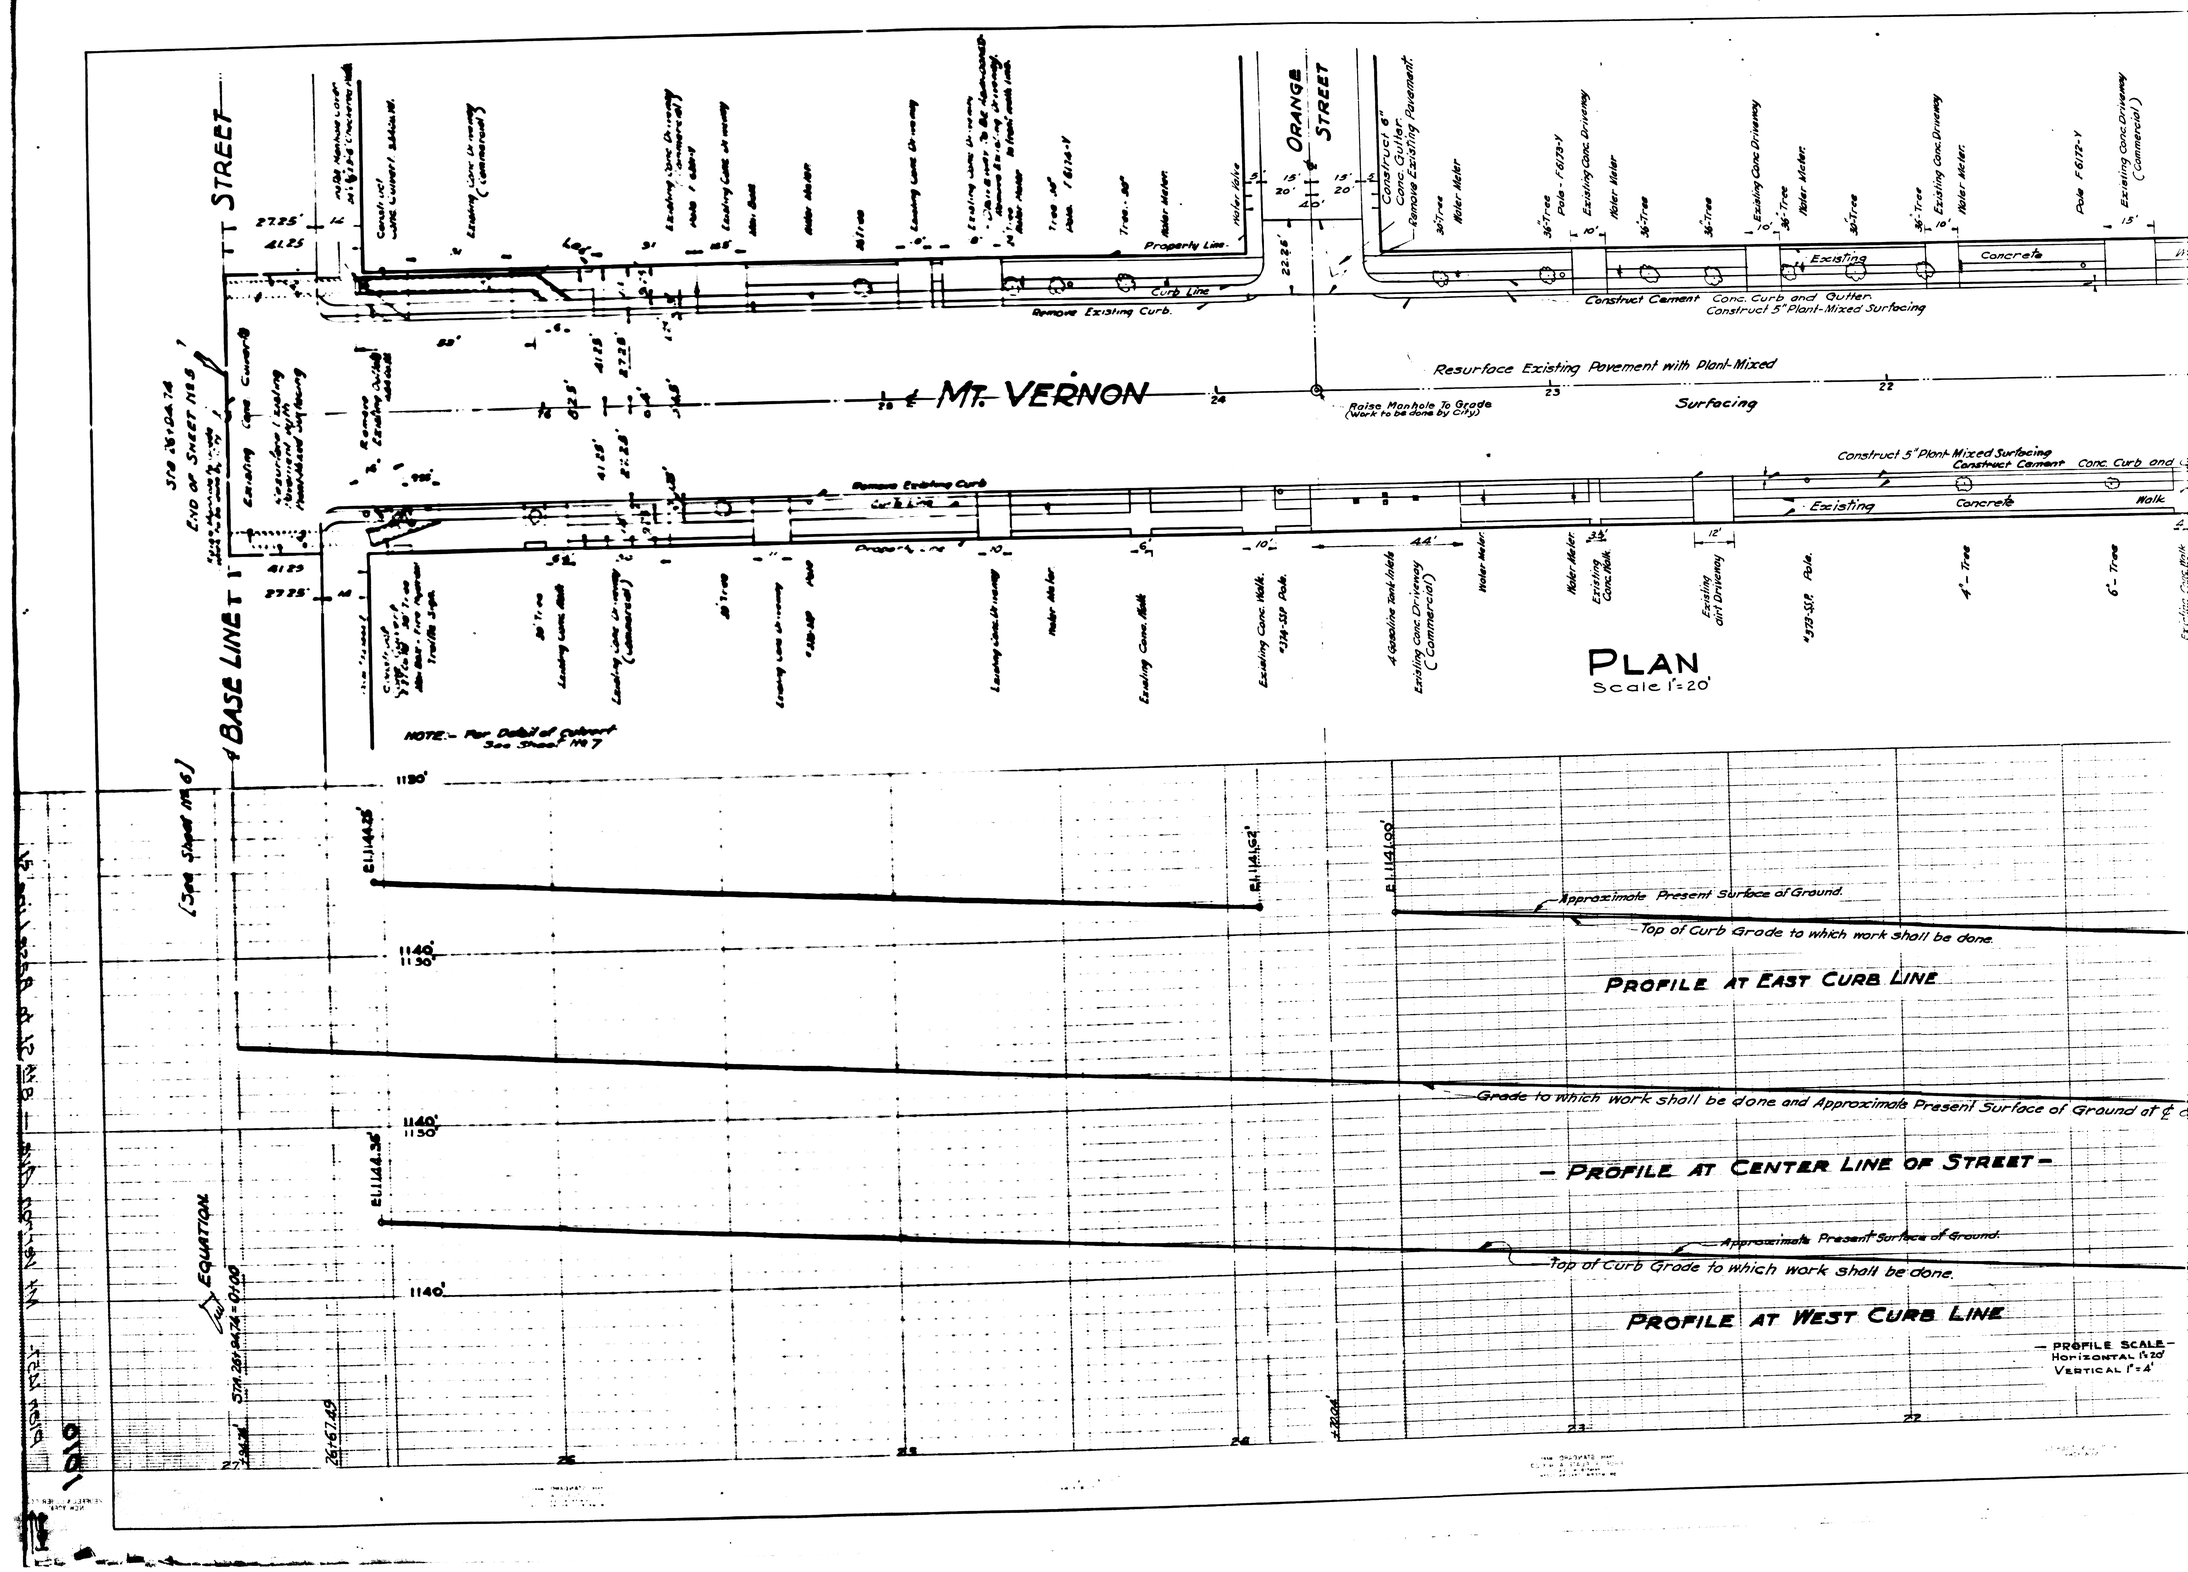
STREET
BASE LINE
ORANGE STREET
MT. VERNON
Property Line
Curb Line
Remove Existing Curb.
Construct Cement Conc. Curb and Gutter.
Construct 5" Plant-Mixed Surfacing
Resurface Existing Pavement with Plant-Mixed Surfacing
Raise Manhole To Grade (Work to be done by City)
Existing Concrete Walk
Water Meter
Pole - F 6172-Y
Existing Conc. Driveway (Commercial)
Existing Conc. Walk
Existing Gasoline Tank Inlets
Existing Conc. Driveway (Commercial)
Existing dirt Driveway
4" - Tree
6" - Tree
NOTE:- For Detail of Culvert See Sheet No 7
(See Sheet No 6)
EQUATION
Sta. 28+94.74 = 0+00
PLAN
Scale 1"=20'
Approximate Present Surface of Ground.
Top of Curb Grade to which work shall be done.
PROFILE AT EAST CURB LINE
Grade to which work shall be done and Approximate Present Surface of Ground at ℄
PROFILE AT CENTER LINE OF STREET
PROFILE AT WEST CURB LINE
PROFILE SCALE
Horizontal 1"=20'
Vertical 1"=4'