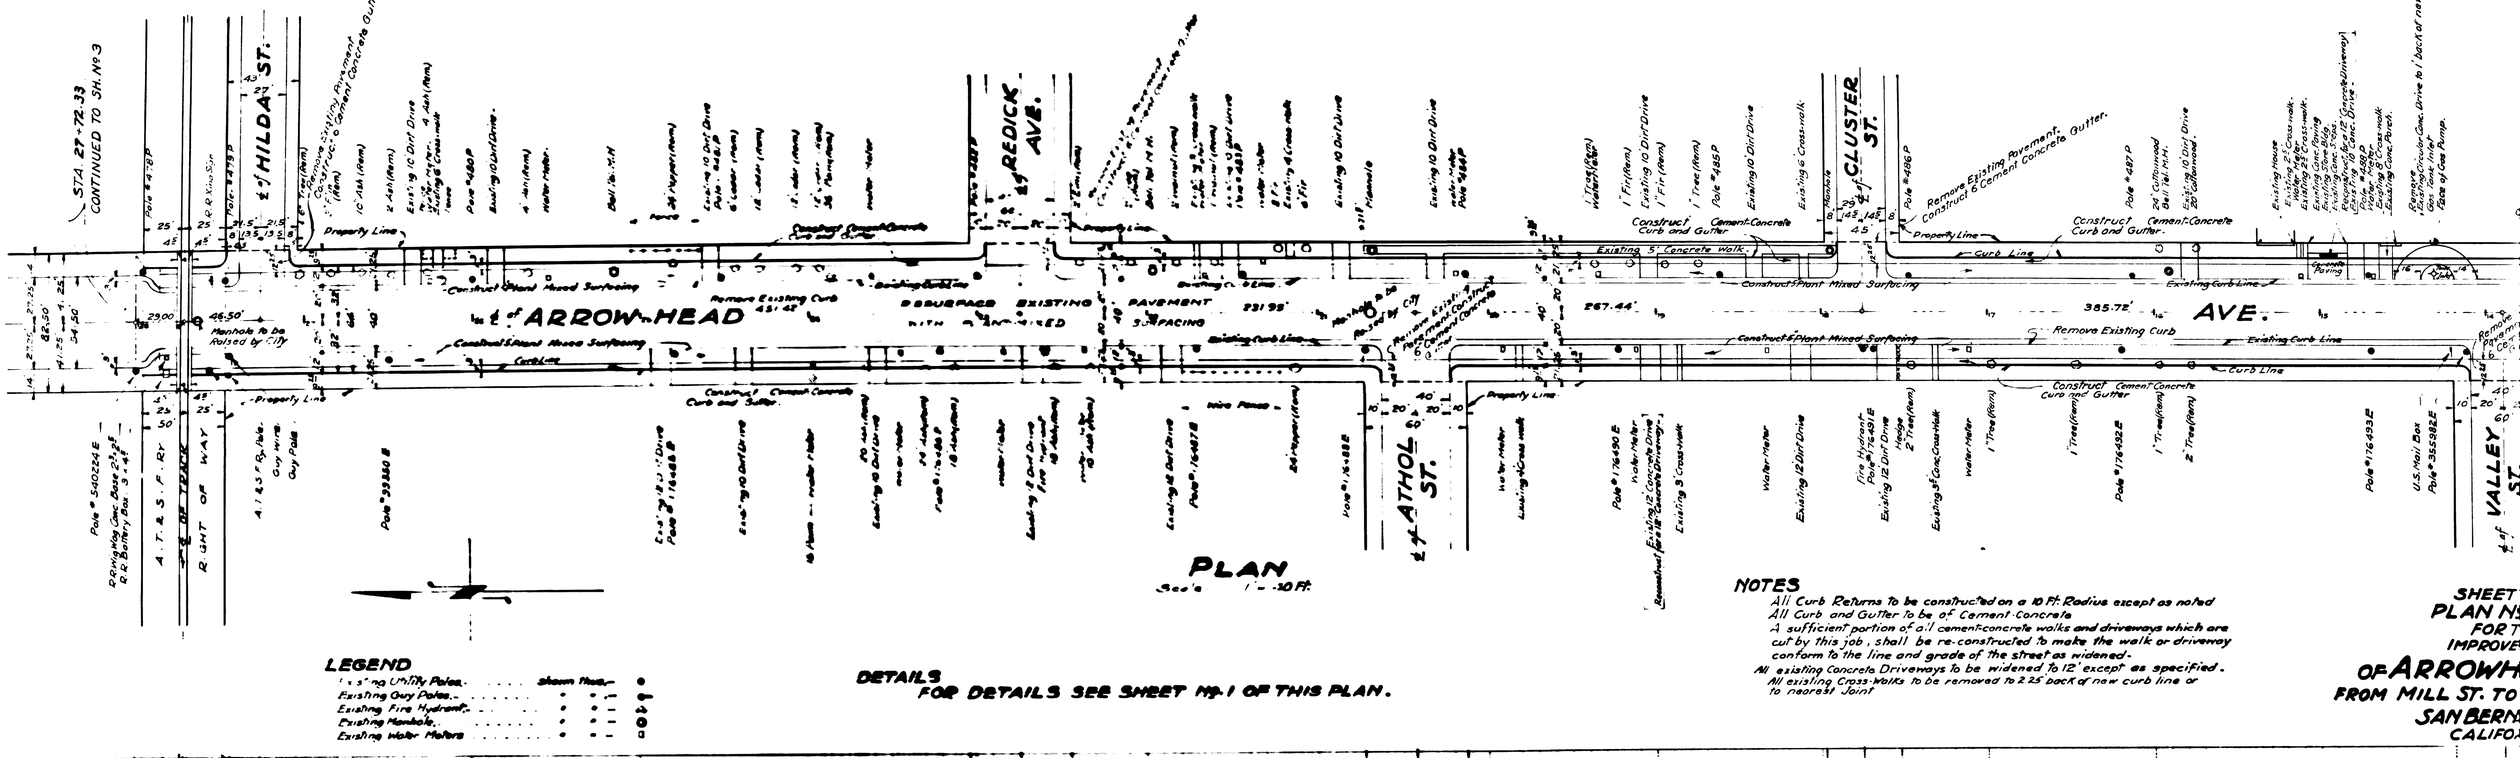

LEGEND

Existing Utility Poles ..... shown thus
Existing Guy Poles .....
Existing Manhole .....
Existing Fire Hydrant .....
Existing Water Meters .....

DETAILS

FOR DETAILS SEE SHEET No. 1 OF THIS PLAN.

NOTES

All Curb Returns to be constructed on a 10 Ft. Radius except as noted
All Curb and Gutter to be of Cement Concrete
A sufficient portion of all cement-concrete walks and driveways which are cut by this job, shall be re-constructed to make the walk or driveway conform to the line and grade of the street as widened.
All existing Concrete Driveways to be widened to 12' except as specified.
All existing Cross-Walks to be removed to 2.25' back of new curb line or to nearest Joint

SHEET
PLAN No
FOR T
IMPROVE
OF ARROWH
FROM MILL ST. TO
SAN BERN
CALIFO

AUG. 1948

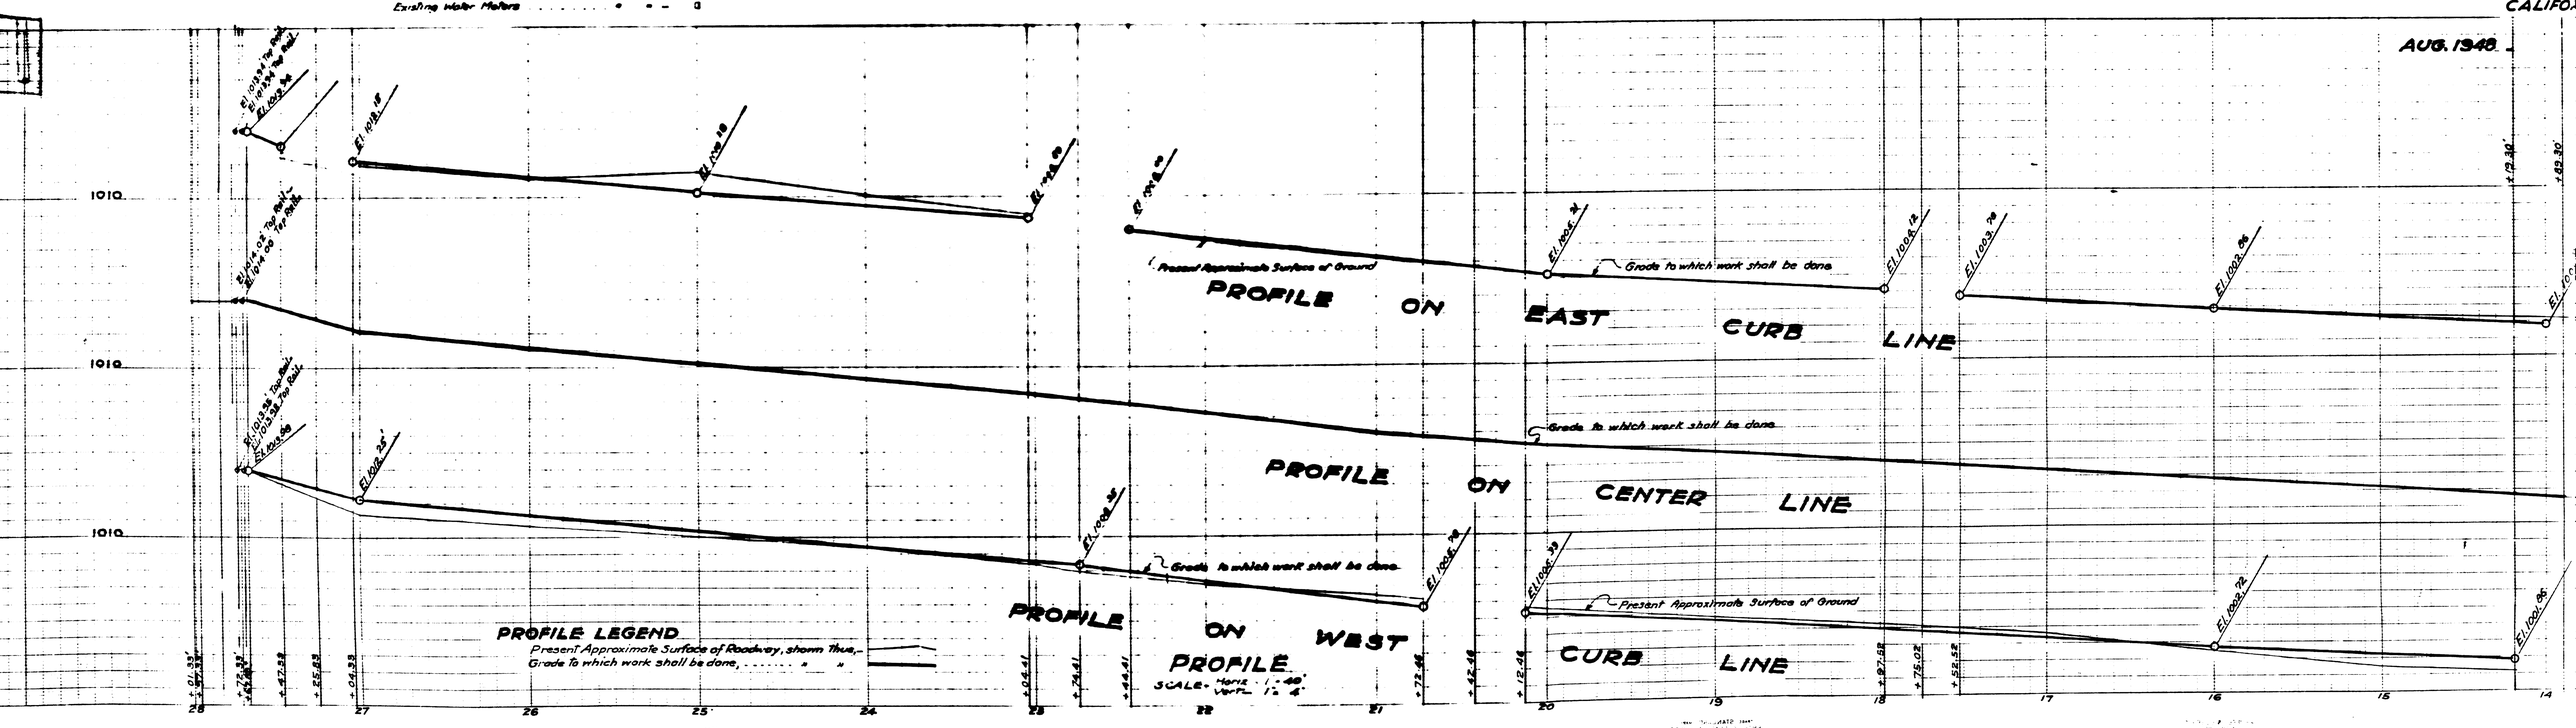

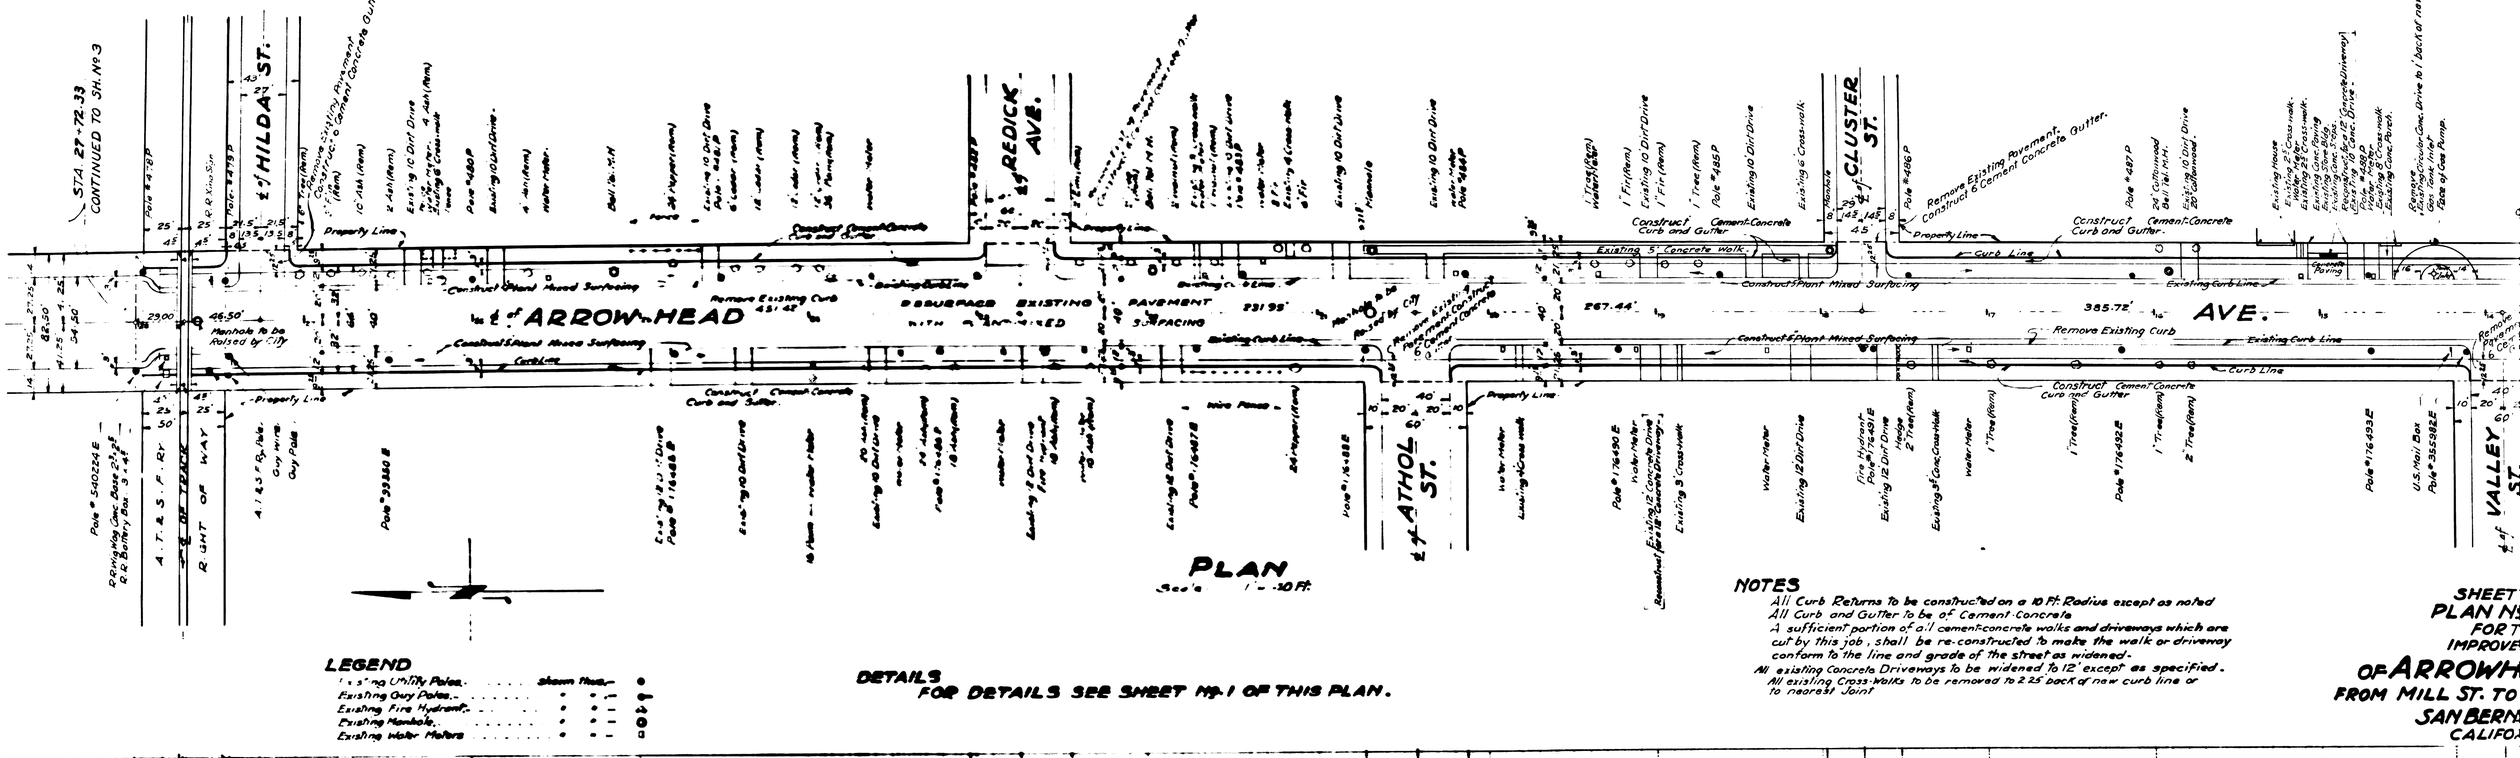

LEGEND

Existing Utility Poles ..... shown thus
Existing Guy Poles .....
Existing Manhole .....
Existing Fire Hydrant .....
Existing Water Meters .....

DETAILS

FOR DETAILS SEE SHEET No. 1 OF THIS PLAN.

NOTES

All Curb Returns to be constructed on a 10 Ft. Radius except as noted
All Curb and Gutter to be of Cement Concrete
A sufficient portion of all cement-concrete walks and driveways which are cut by this job, shall be re-constructed to make the walk or driveway conform to the line and grade of the street as widened.
All existing Concrete Driveways to be widened to 12' except as specified.
All existing Cross-Walks to be removed to 2.25' back of new curb line or to nearest Joint

SHEET
PLAN No
FOR T
IMPROVE
OF ARROWH
FROM MILL ST. TO
SAN BERN
CALIFO
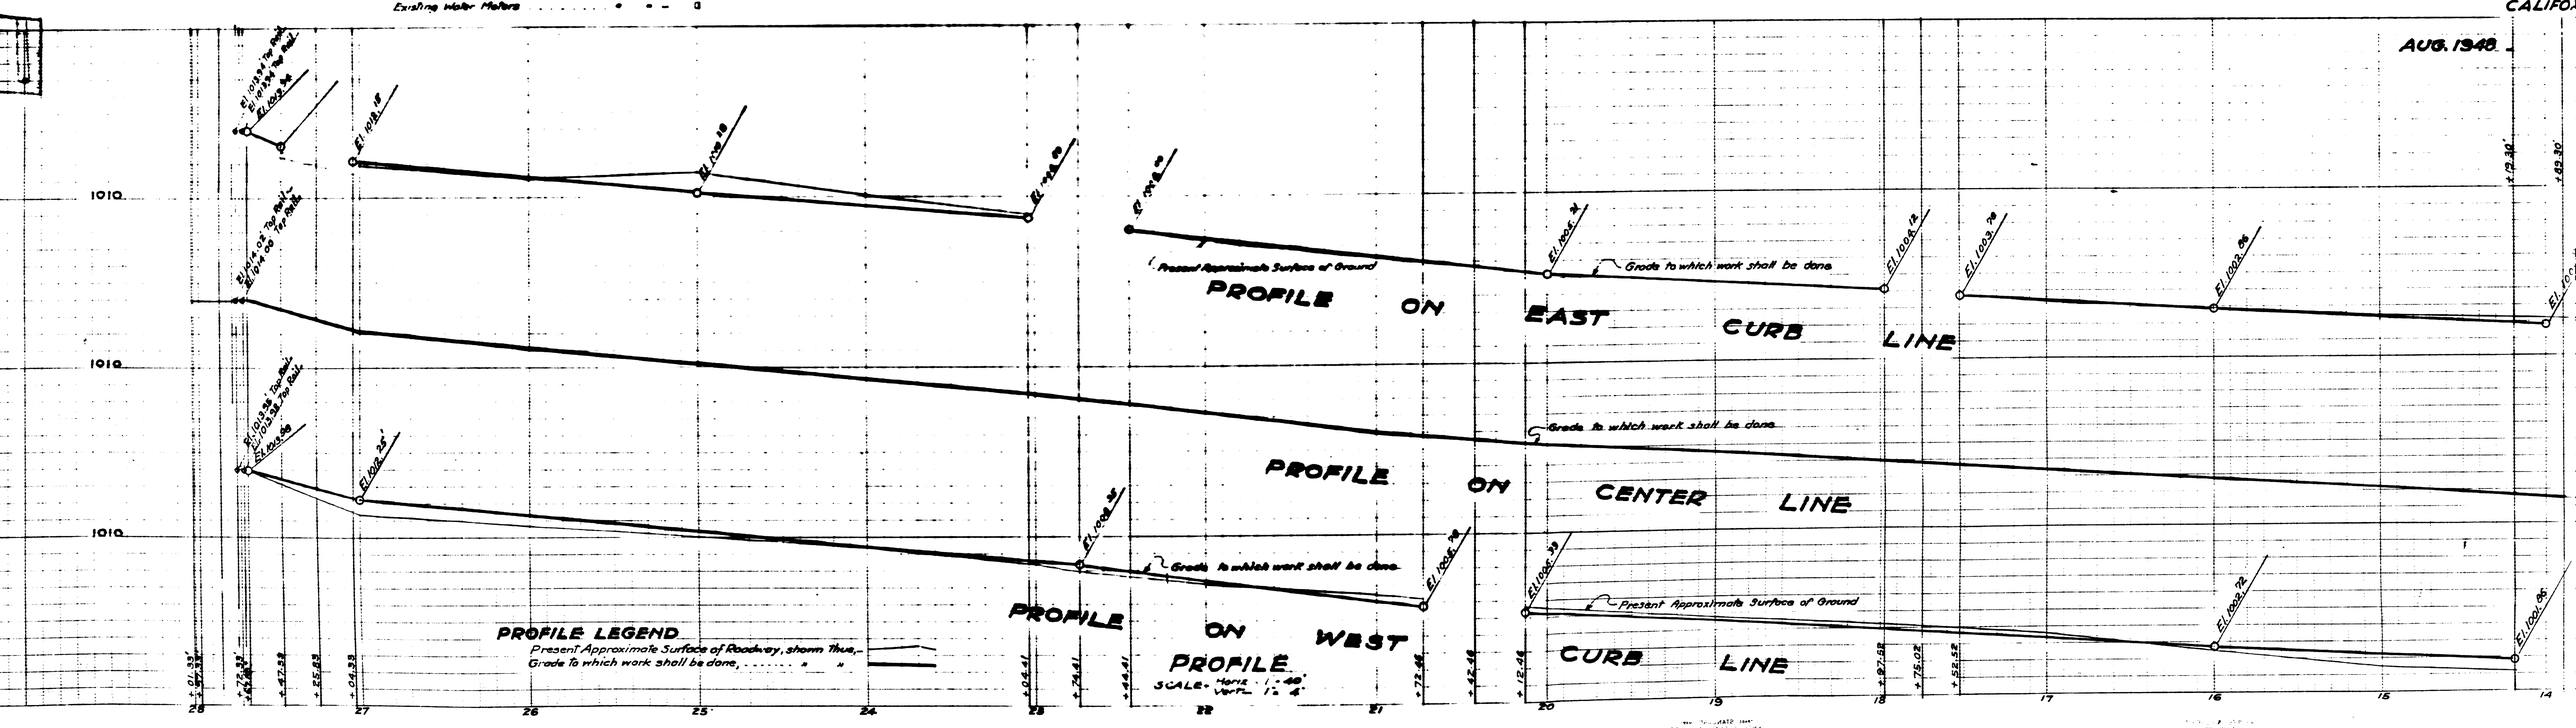
AUG. 1948