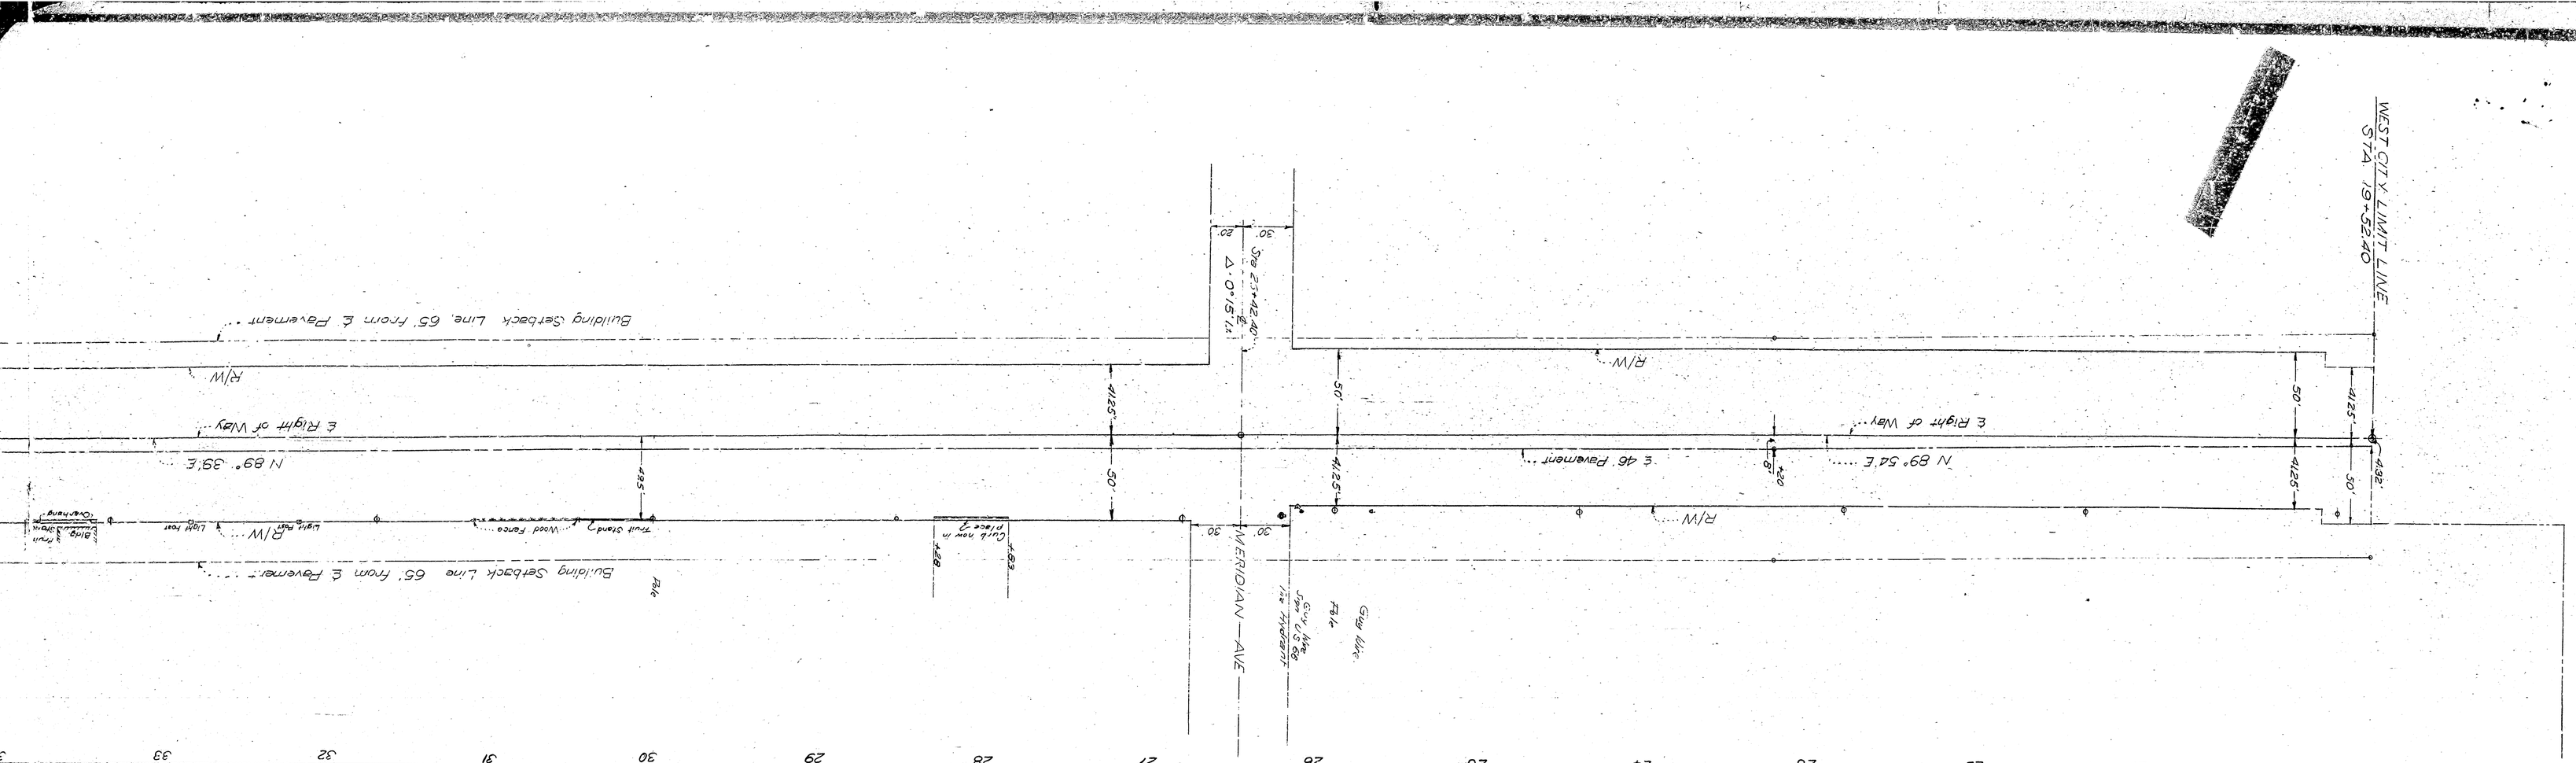
WEST CITY LIMIT LINE
STA. 19+52.20
E Right of Way
N 89° 54' E
E 46' Pavement
R/W
50'
42.5'
43.2'
8.0'
22.0'
Δ 0°15'
Sta 23+42.40
30'
MERIDIAN AVE
Building Setback Line 65' From ℄ Pavement
Building Setback Line 65' From ℄ Pavement
N 89° 39' E
E Right of Way
R/W
50'
42.5'
Tool Stand
Wood Fence
Light Post
Light Post
Curb
Gutter
Catch Basin
Catch Basin
Sewer Manhole
Sta 19+52.20
Gas Line
Pole
Pole
Pole