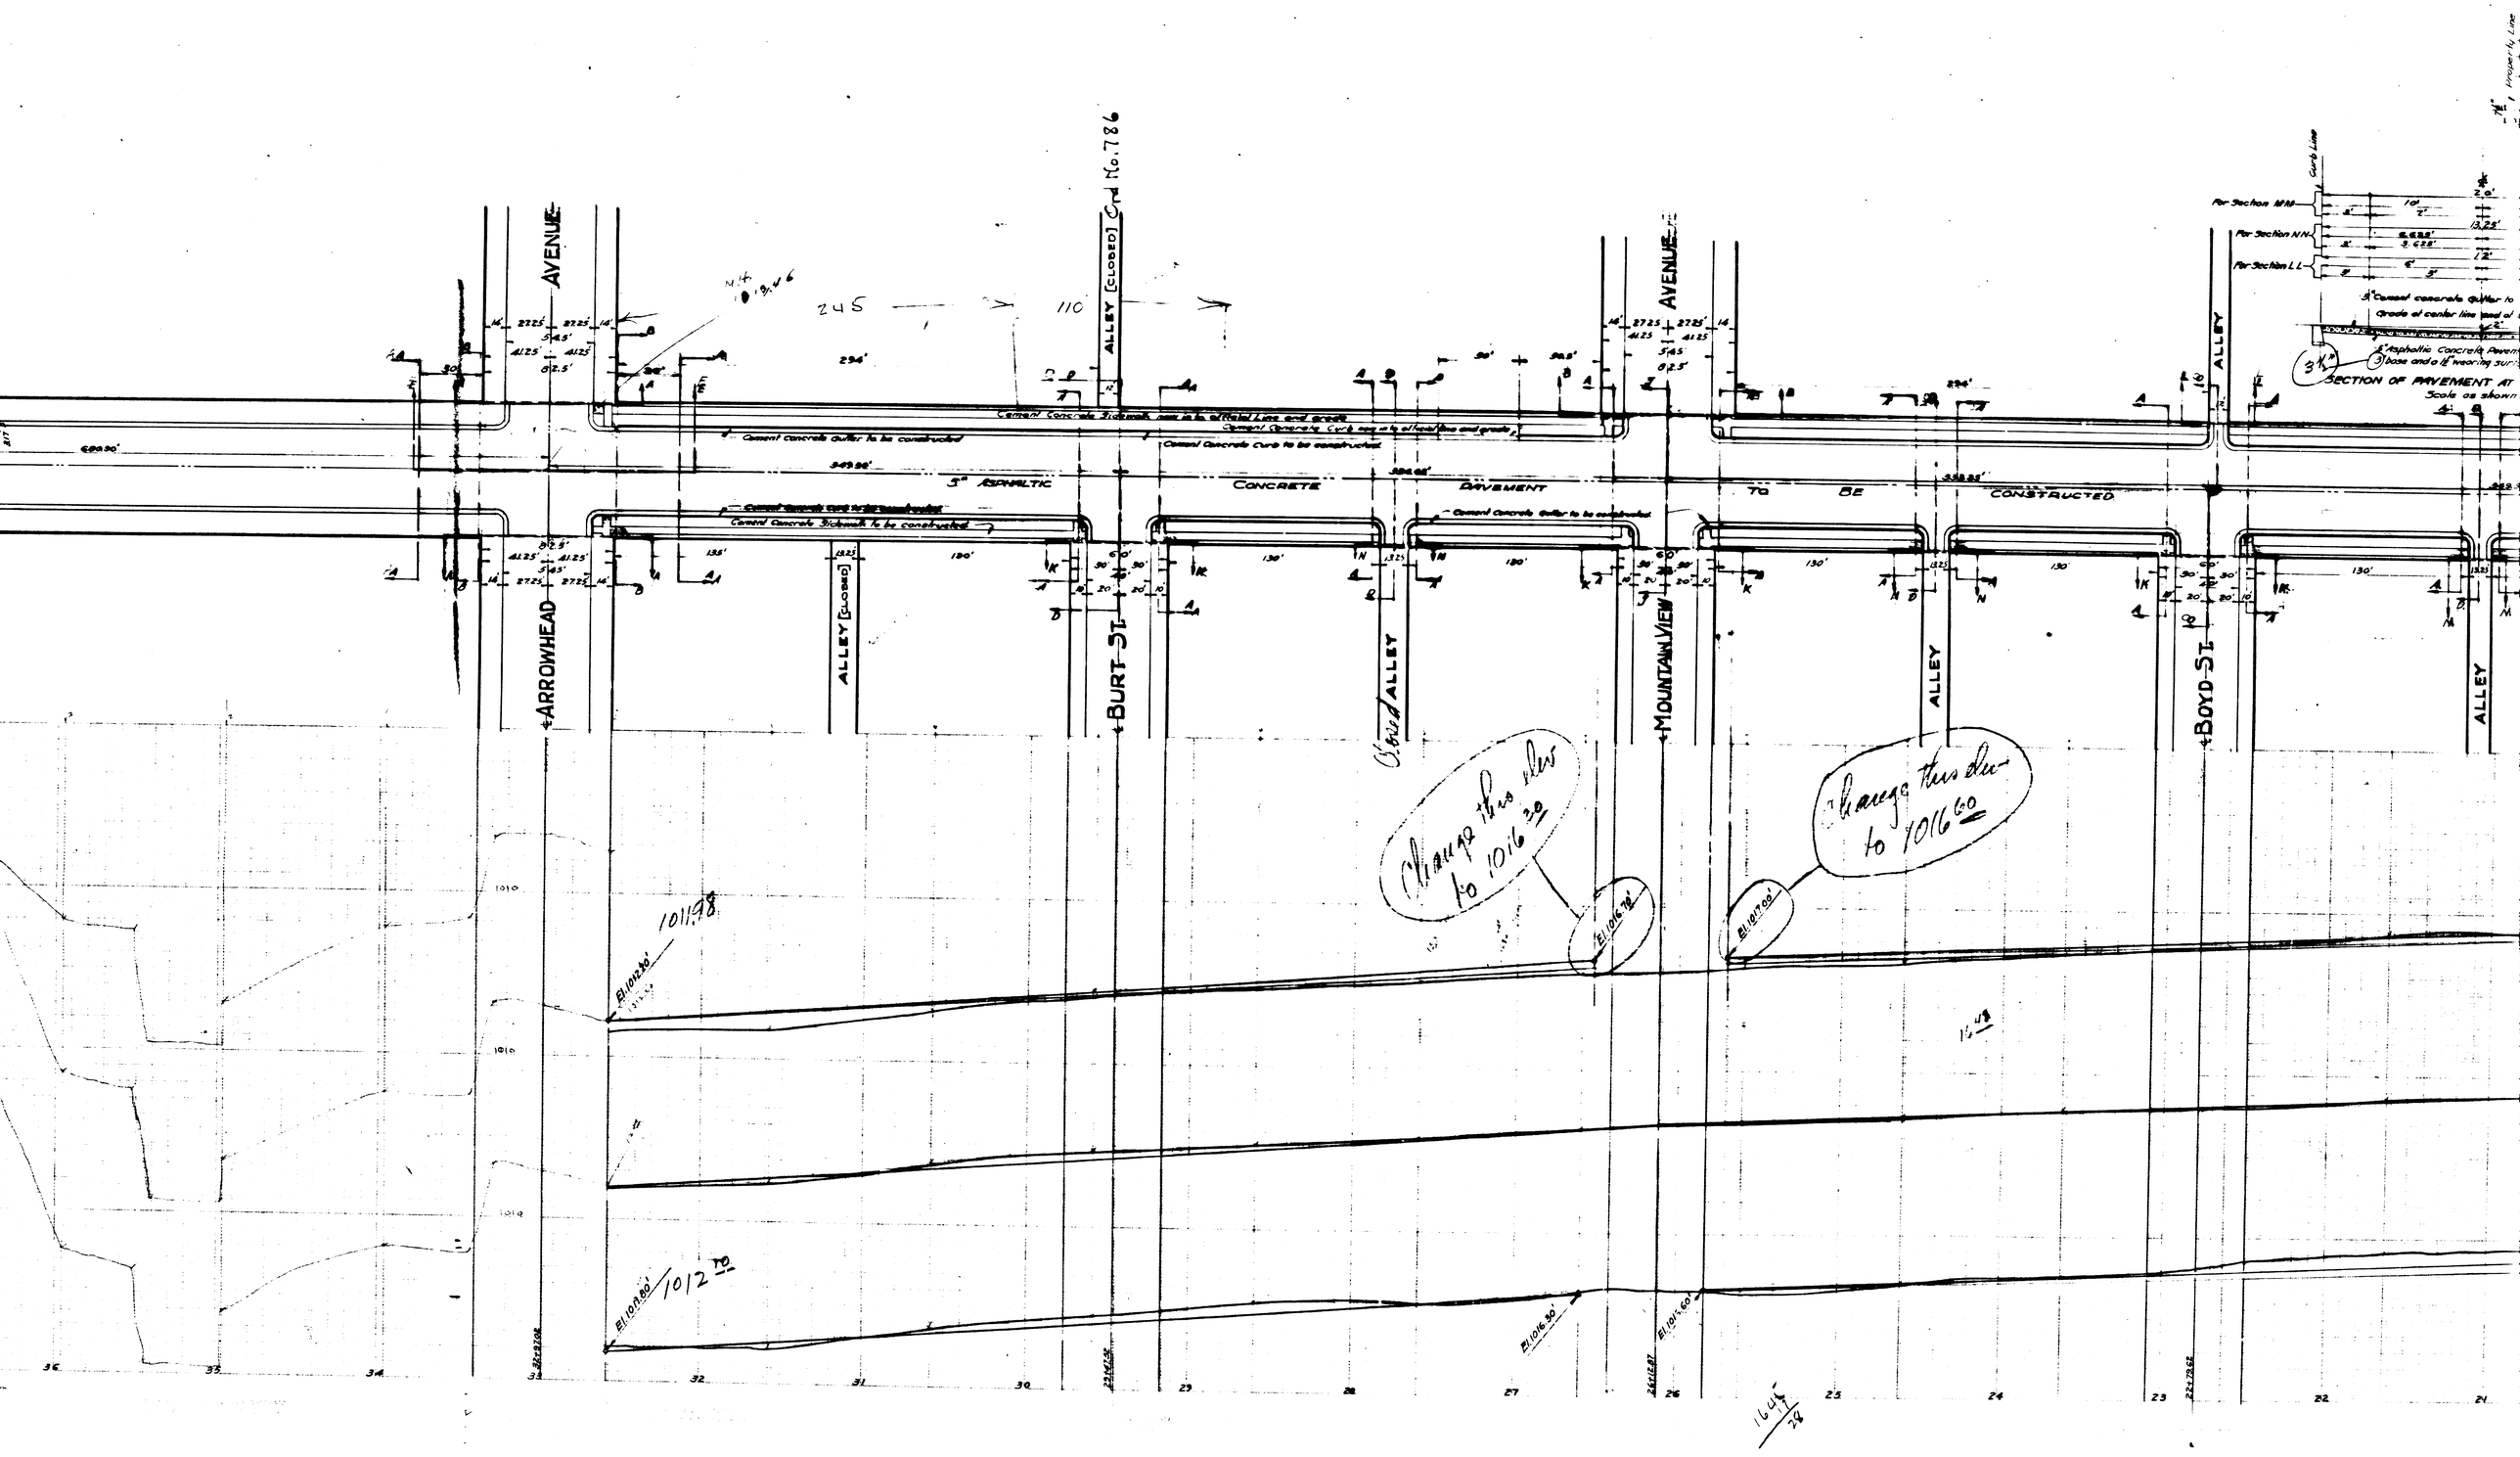
AVENUE
ALLEY [CLOSED] Ord No. 786
AVENUE
ALLEY
Cement Concrete Sidewalk, base to be of Finished Line and grade
Cement Concrete Curb may be of equal line and grade
Cement Concrete Gutter to be constructed
Cement Concrete Curb to be constructed
5" ASPHALTIC CONCRETE PAVEMENT TO BE CONSTRUCTED
Cement Concrete Sidewalk to be constructed
Cement Concrete Gutter to be constructed
Curb Line
For Section M-M
For Section N-N
For Section L-L
5" Cement concrete gutter to grade of center line and of
5" Asphaltic Concrete Pavement
3" base and 2" wearing surface
SECTION OF PAVEMENT AT
Scale as shown
ARROWHEAD
ALLEY [CLOSED]
BURT ST
Ord ALLEY
MOUNTAIN VIEW
ALLEY
BOYD ST
ALLEY
Change this elev to 1016.30
Change this elev to 1016.60
El 1016.78
El 1017.00'
1011.98
El 1012.80'
1012.70
El 1016.30'
El 1015.60'
1016.49