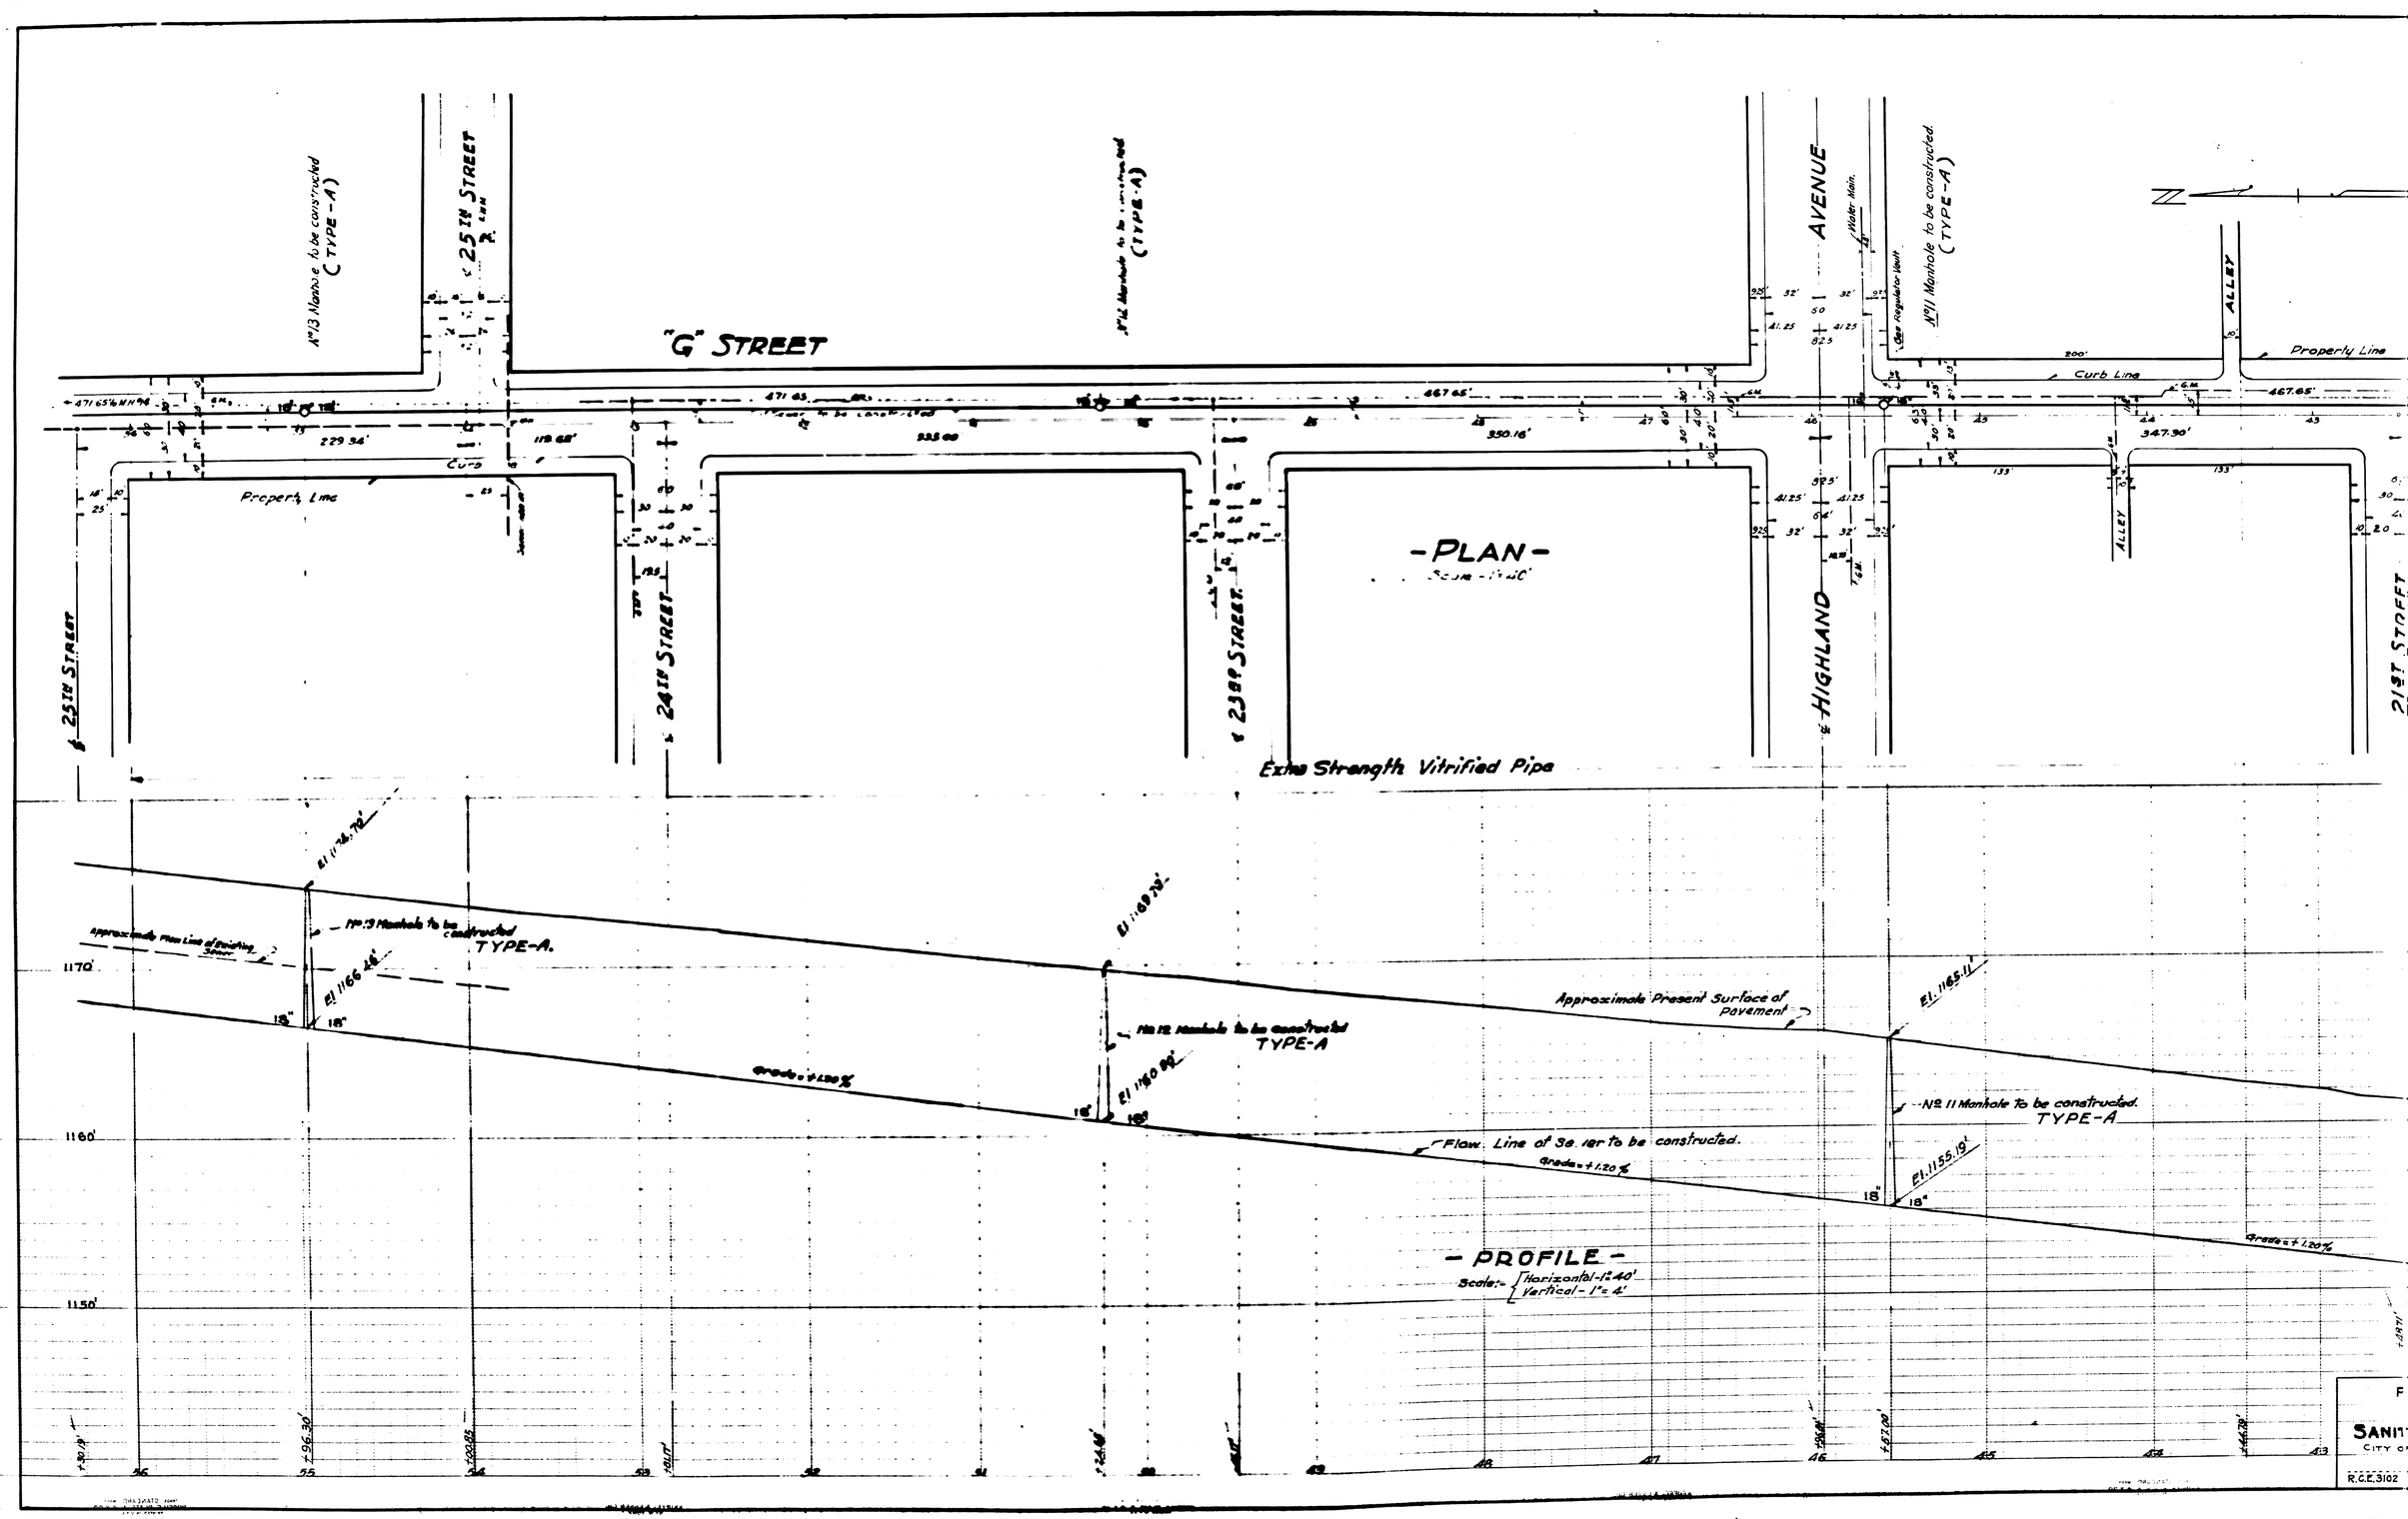
No 13 Manhole to be constructed (TYPE-A)
25TH STREET
"G" STREET
No 12 Manhole to be constructed (TYPE-A)
AVENUE
Water Main.
See Regulator Vault
No 11 Manhole to be constructed (TYPE-A)
ALLEY
Property Line
Curb Line
Property Line
Curb
25TH STREET
24TH STREET
23RD STREET
HIGHLAND
ALLEY
21ST STREET
-PLAN-
Extra Strength Vitrified Pipe
No 13 Manhole to be constructed TYPE-A.
Approximate Flow Line of Existing Sewer
El. 1166.28'
El. 1168.72'
No 12 Manhole to be constructed TYPE-A
El. 1160.88'
Approximate Present Surface of Pavement
El. 1165.11'
No 11 Manhole To be constructed. TYPE-A
El. 1155.19'
Flow Line of Sewer to be constructed.
Grade = +1.20%
Grade = +1.20%
Grade = +1.20%
-PROFILE-
Scale:- Horizontal-1"=40' Vertical-1"=4'
1190'
1180'
1170'
1160'
1150'
SANIT
CITY O
R.C.E. 3102
MAINS
CALIF.
Engineer
20

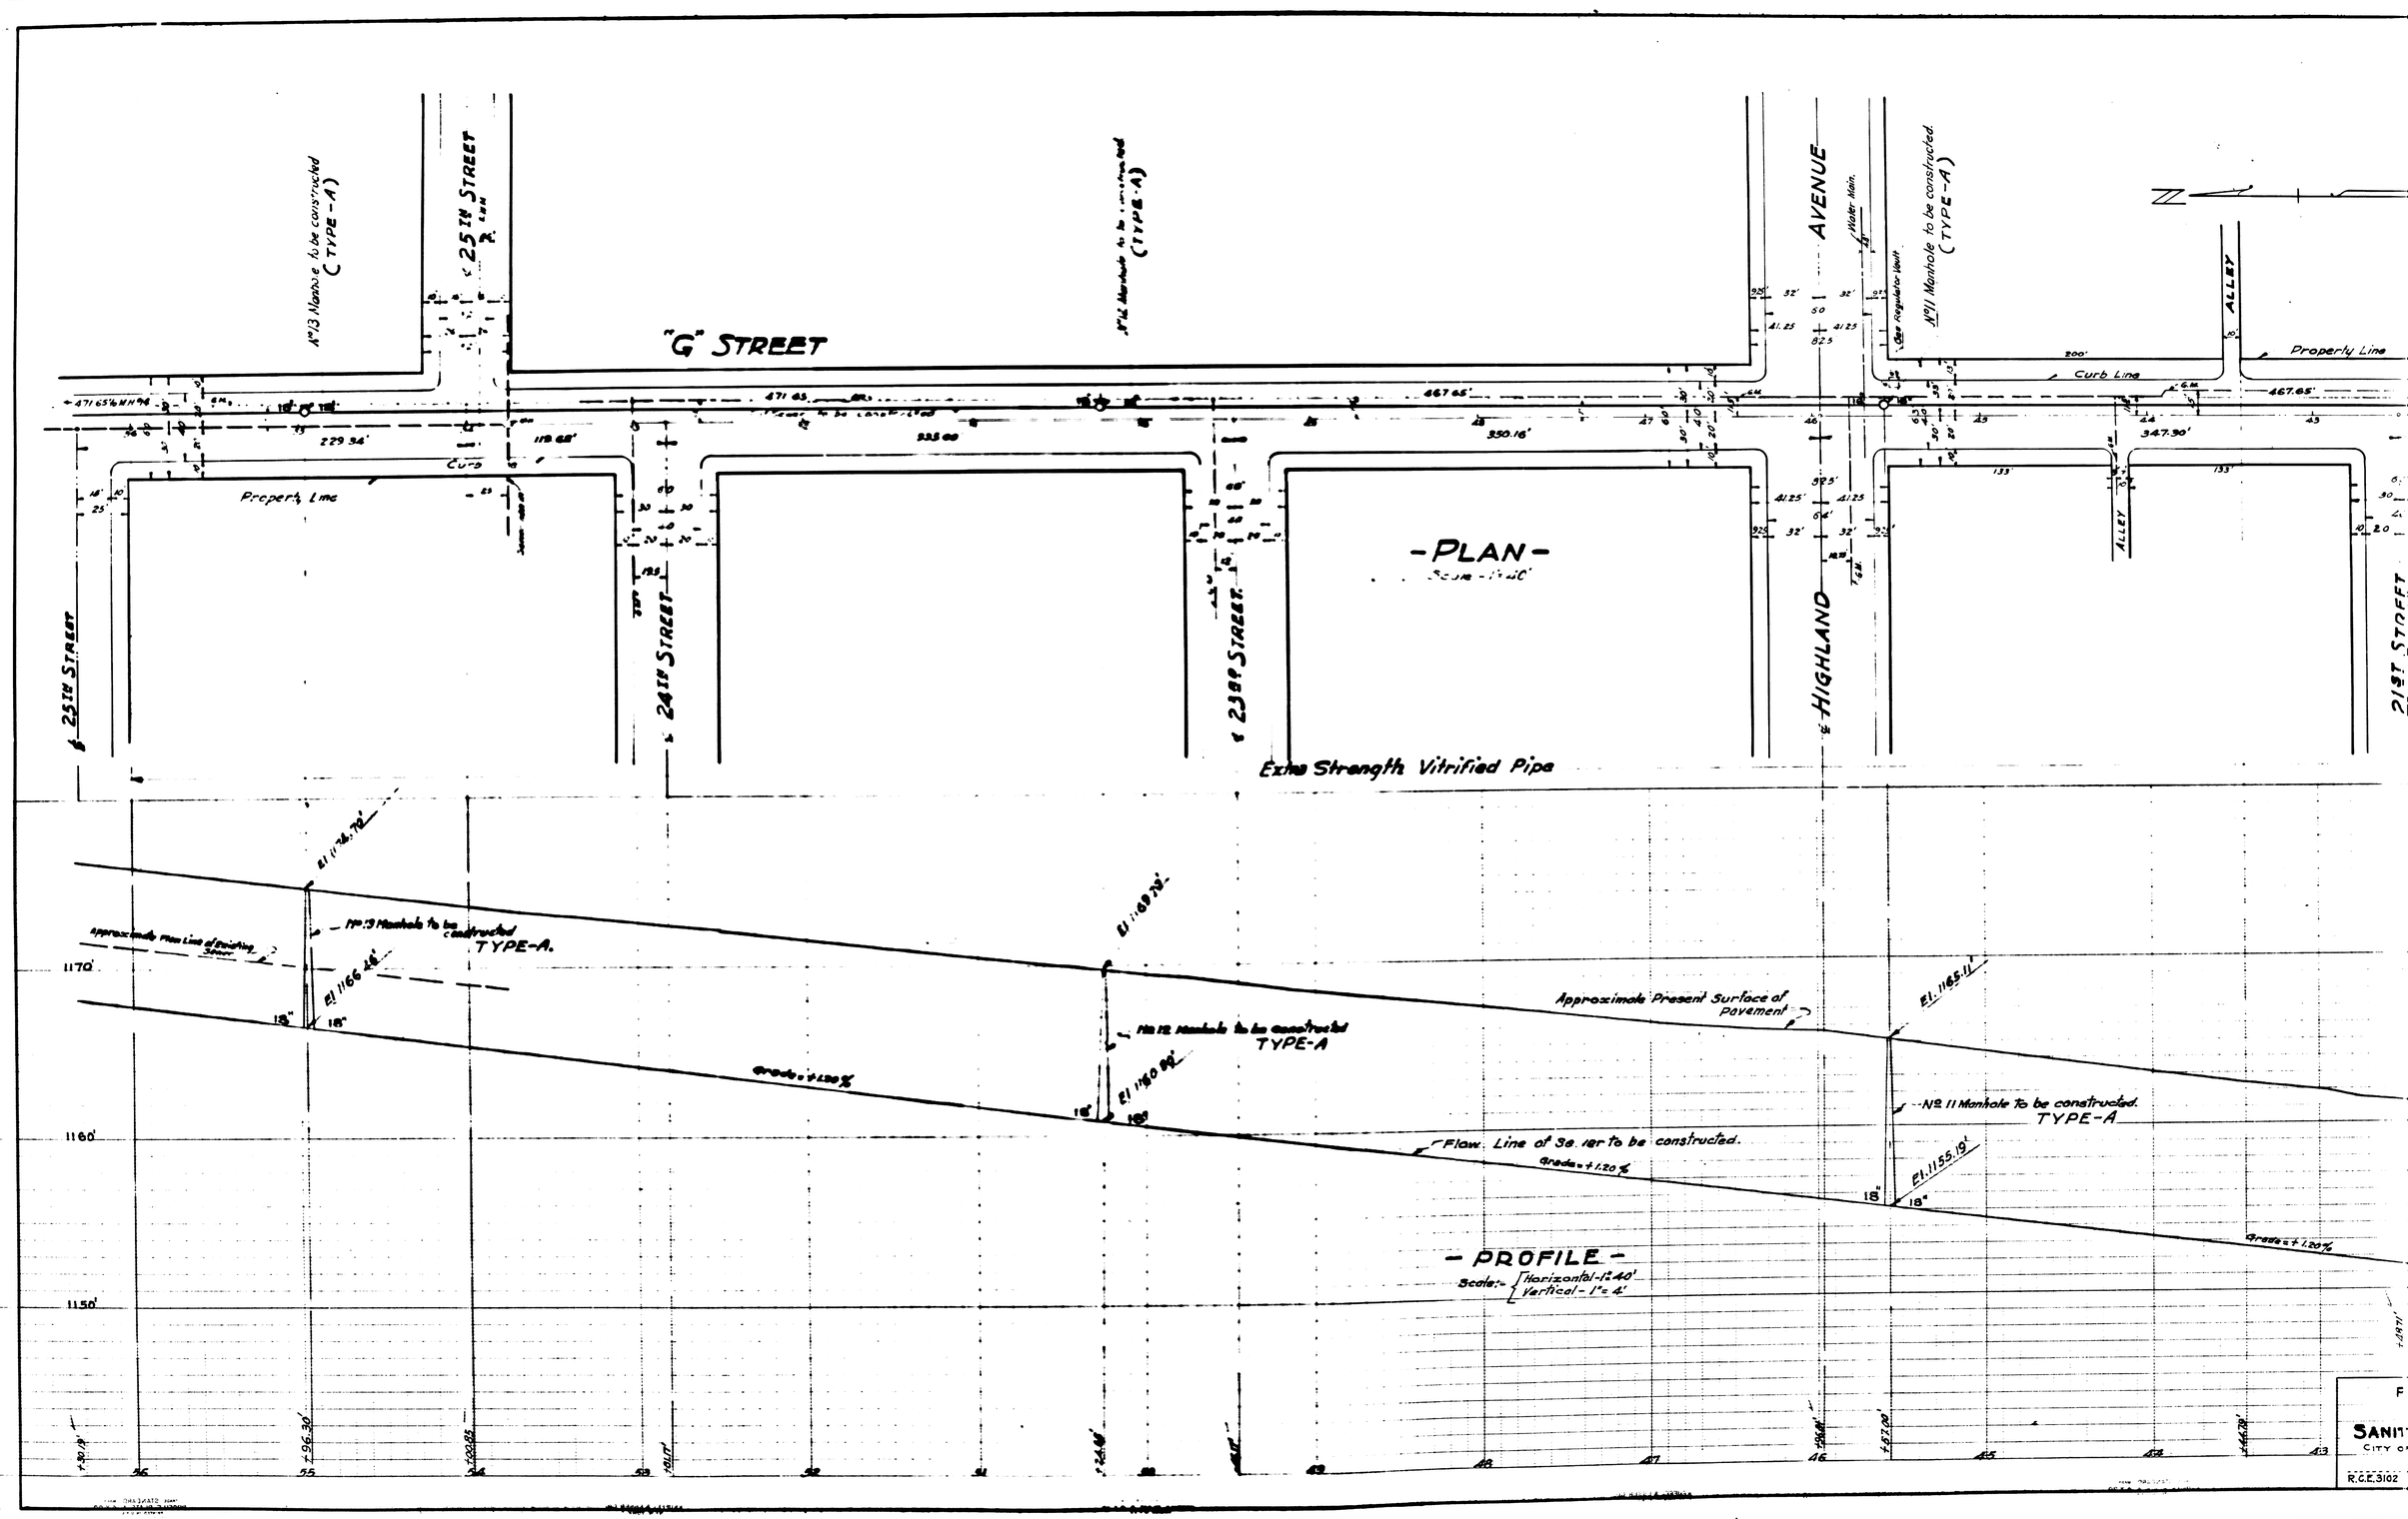
No 13 Manhole to be constructed (TYPE-A)
25TH STREET
"G" STREET
No 12 Manhole to be constructed (TYPE-A)
AVENUE
Water Main.
See Regulator Vault
No 11 Manhole to be constructed (TYPE-A)
ALLEY
Property Line
Curb Line
Property Line
Curb
25TH STREET
24TH STREET
23RD STREET
HIGHLAND
ALLEY
21ST STREET
-PLAN-
Extra Strength Vitrified Pipe
No 13 Manhole to be constructed TYPE-A.
Approximate Flow Line of Existing Sewer
El. 1166.28'
El. 1168.72'
No 12 Manhole to be constructed TYPE-A
El. 1160.88'
Approximate Present Surface of Pavement
El. 1165.11'
No 11 Manhole To be constructed. TYPE-A
El. 1155.19'
Flow Line of Sewer to be constructed.
Grade = +1.20%
Grade = +1.20%
Grade = +1.20%
-PROFILE-
Scale:- Horizontal-1"=40' Vertical-1"=4'
1190'
1180'
1170'
1160'
1150'
SANIT
CITY O
R.C.E. 3102
MAINS
CALIF.
Engineer
20