61-224

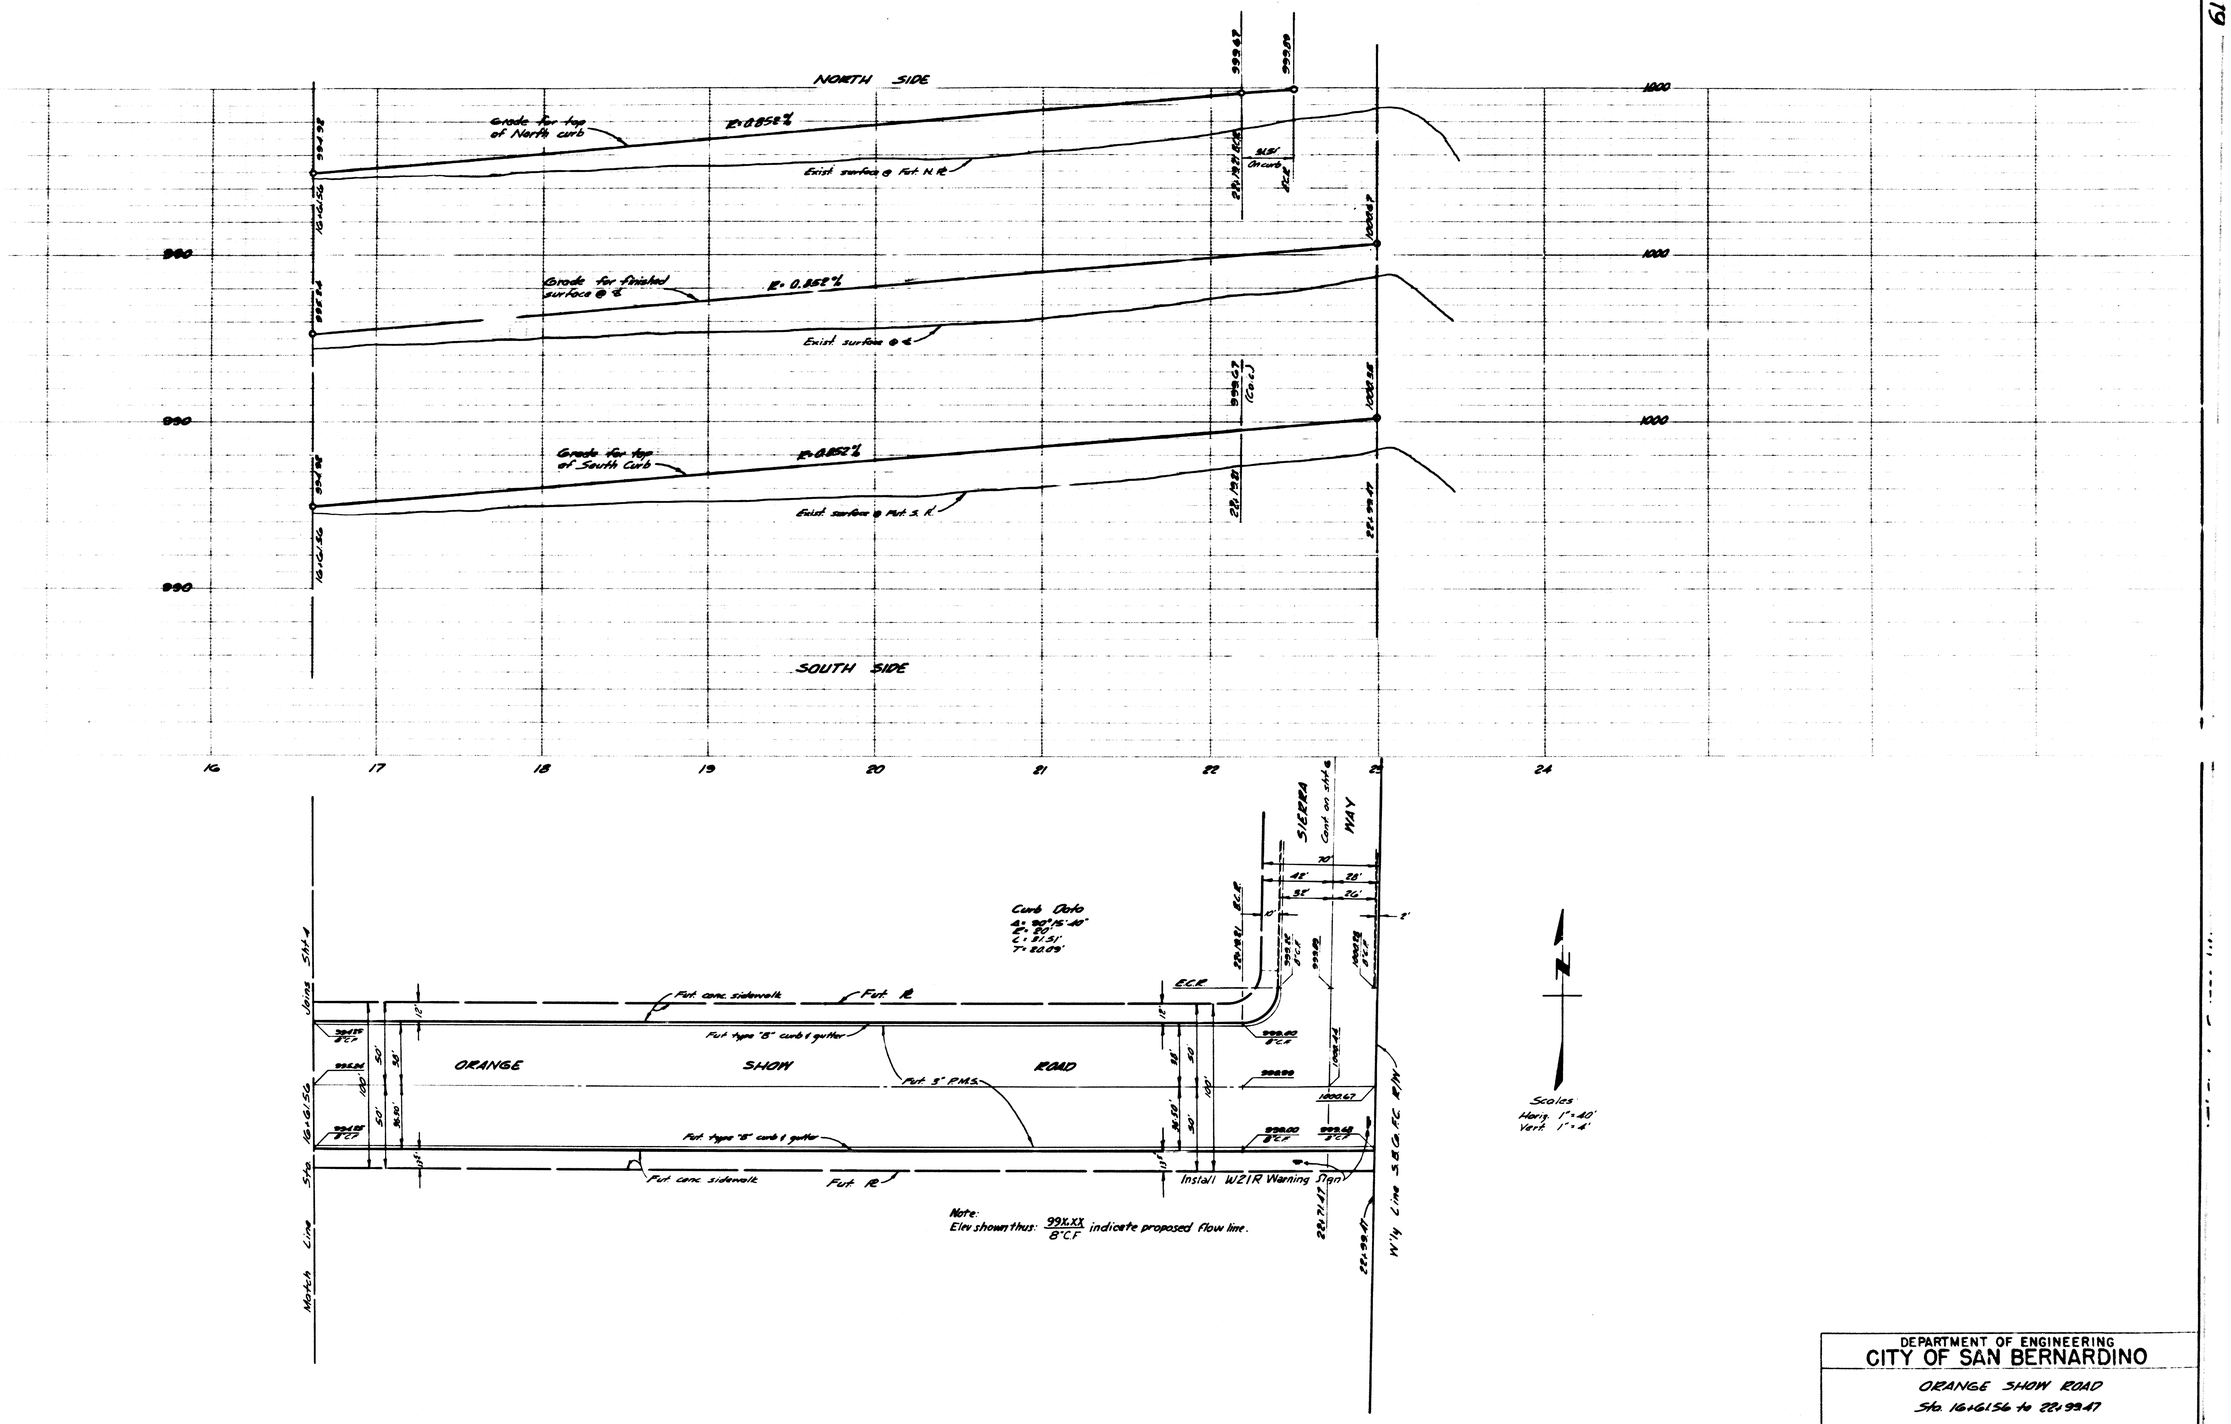

DEPARTMENT OF ENGINEERING
CITY OF SAN BERNARDINO

ORANGE SHOW ROAD
Sta. 16+61.56 to 22+99.47

SUBMITTED BY G. Shuirman & Assoc.	REFERENCE	DRAWING 2767
APPROVED April 7 1960	DRAWN BY	SHEET 5 OF 6 SHEETS
Gerald E. Wiley Jr. CITY ENGINEER	CHECKED BY	
REGISTERED CIVIL ENGINEER NO. 9879		