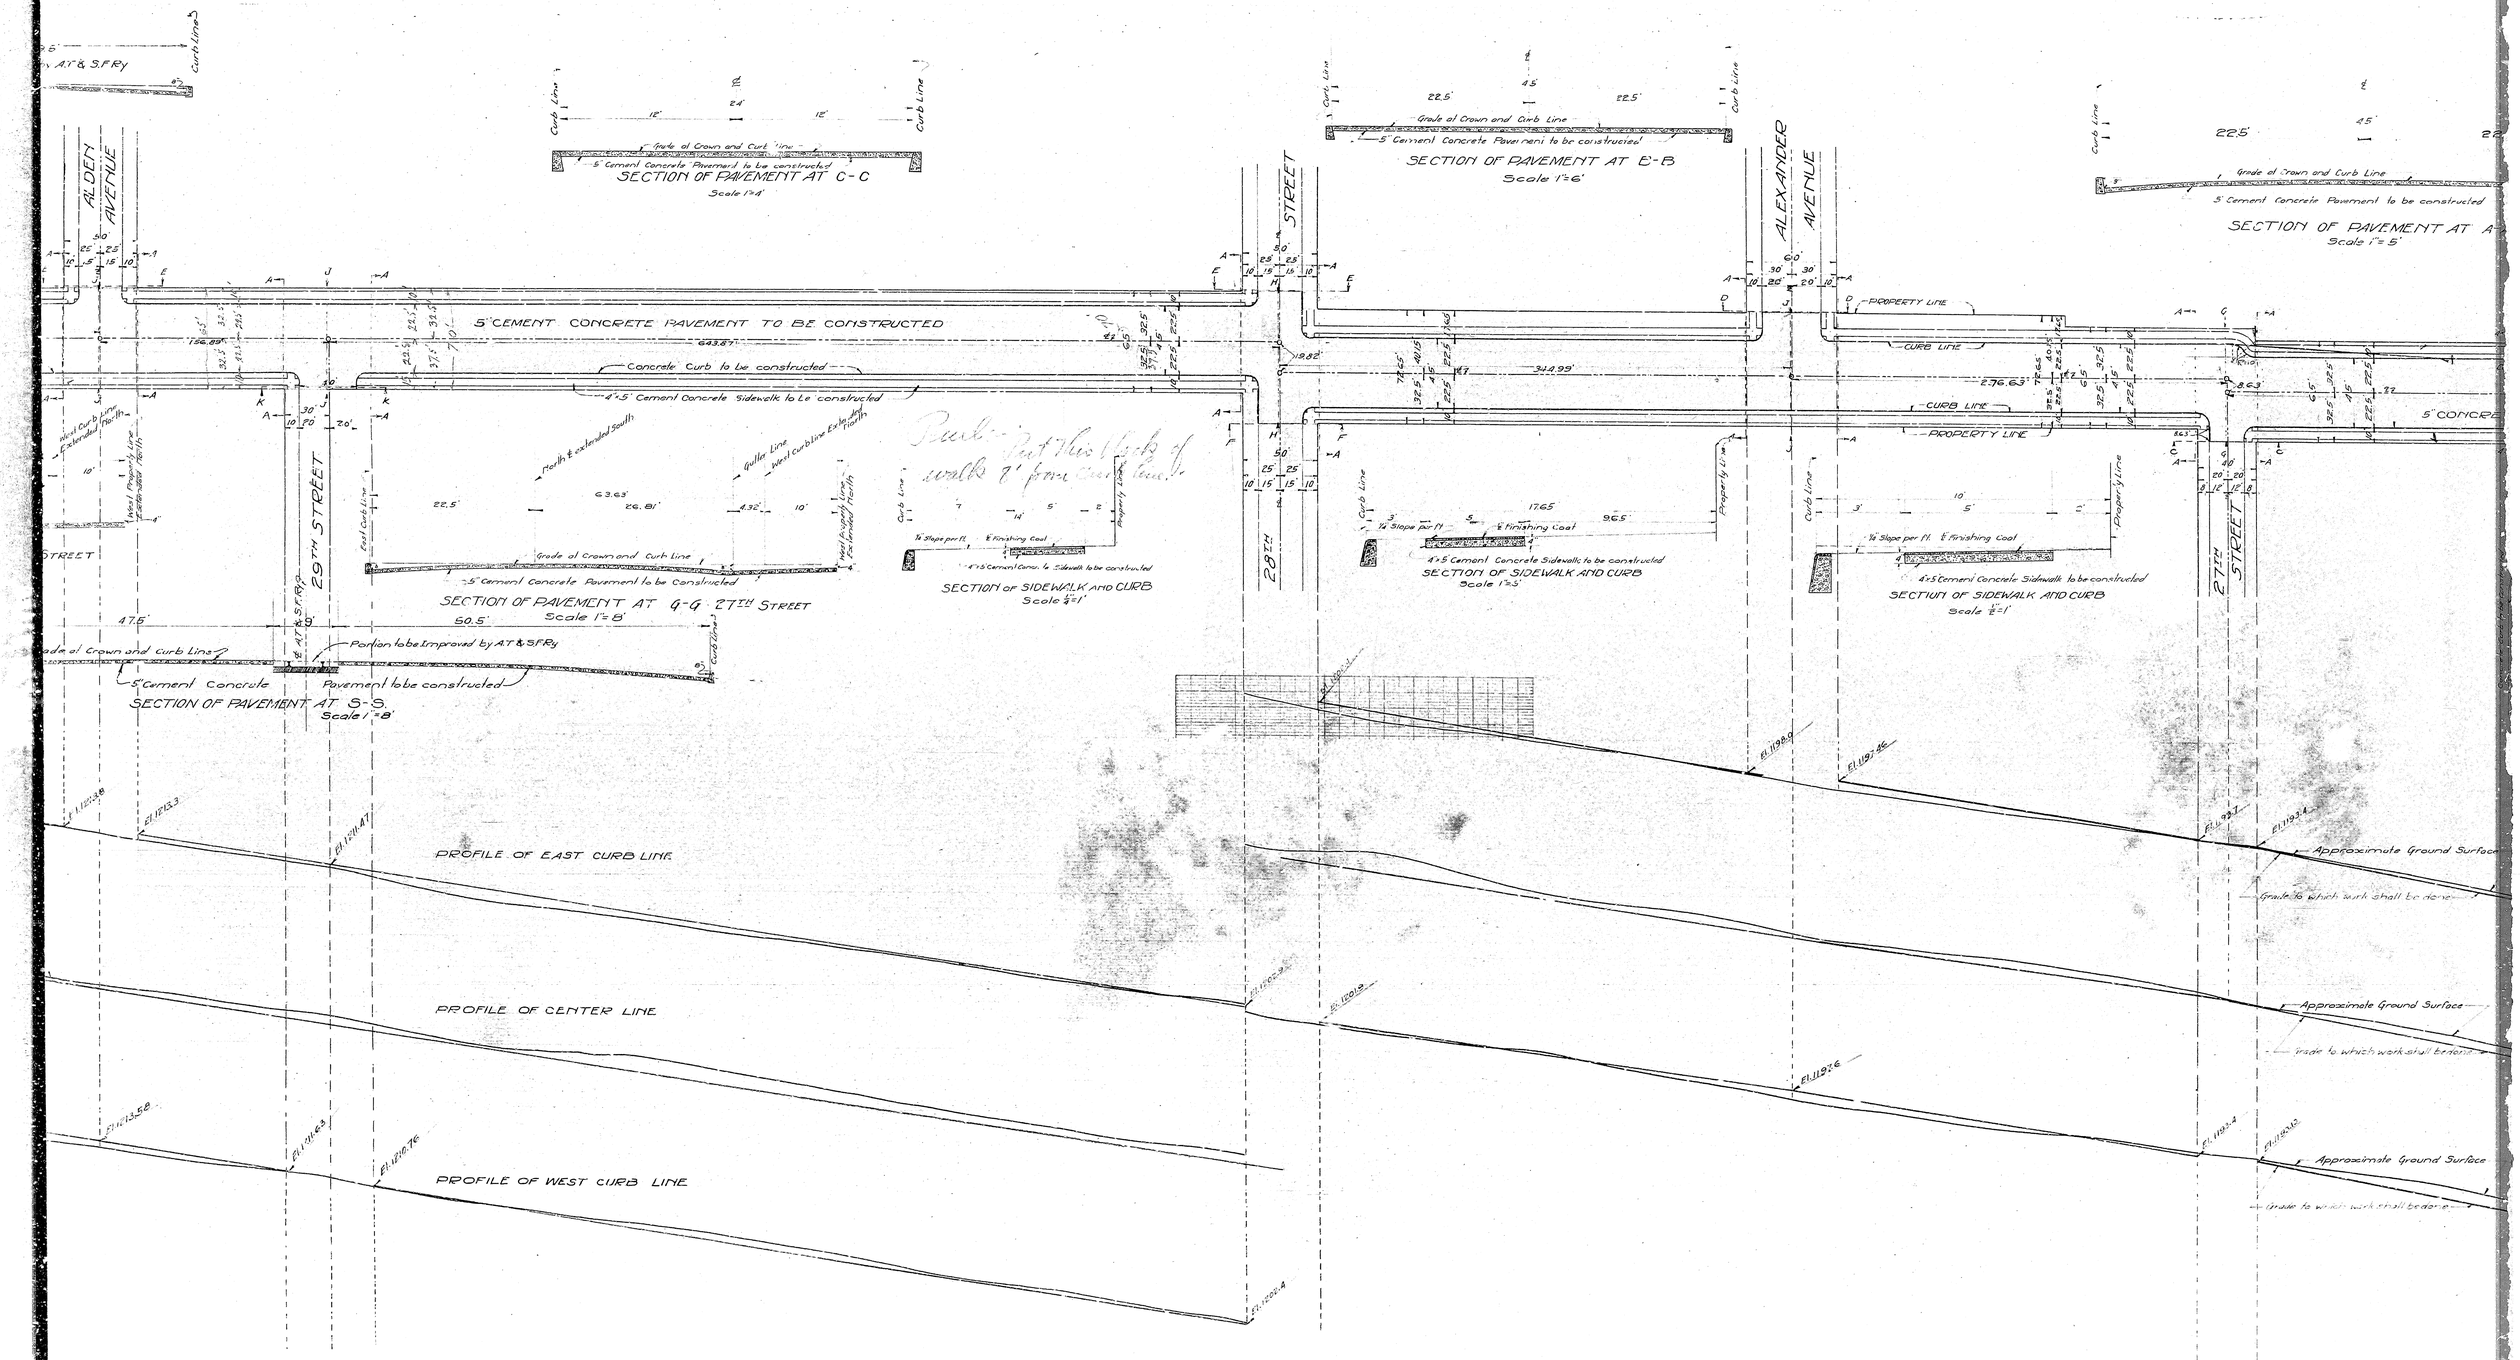
SECTION OF PAVEMENT AT C-C
Scale 1"=4'
SECTION OF PAVEMENT AT E-E
Scale 1"=6'
SECTION OF PAVEMENT AT A
Scale 1"=5'
5" CEMENT CONCRETE PAVEMENT TO BE CONSTRUCTED
Concrete Curb to be constructed
4"x5" Cement Concrete Sidewalk to be constructed
ALDEN AVENUE
29TH STREET
28TH STREET
ALEXANDER AVENUE
27TH STREET
PROPERTY LINE
CURB LINE
SECTION OF PAVEMENT AT G-G 27TH STREET
Scale 1"=8'
SECTION OF PAVEMENT AT S-S
Scale 1"=8'
Portion to be Improved by AT & SFRy
SECTION OF SIDEWALK AND CURB
Scale 1/2"=1'
Push - Put this back of walk 2' from curb line
PROFILE OF EAST CURB LINE
PROFILE OF CENTER LINE
PROFILE OF WEST CURB LINE
Approximate Ground Surface
Grade to which work shall be done

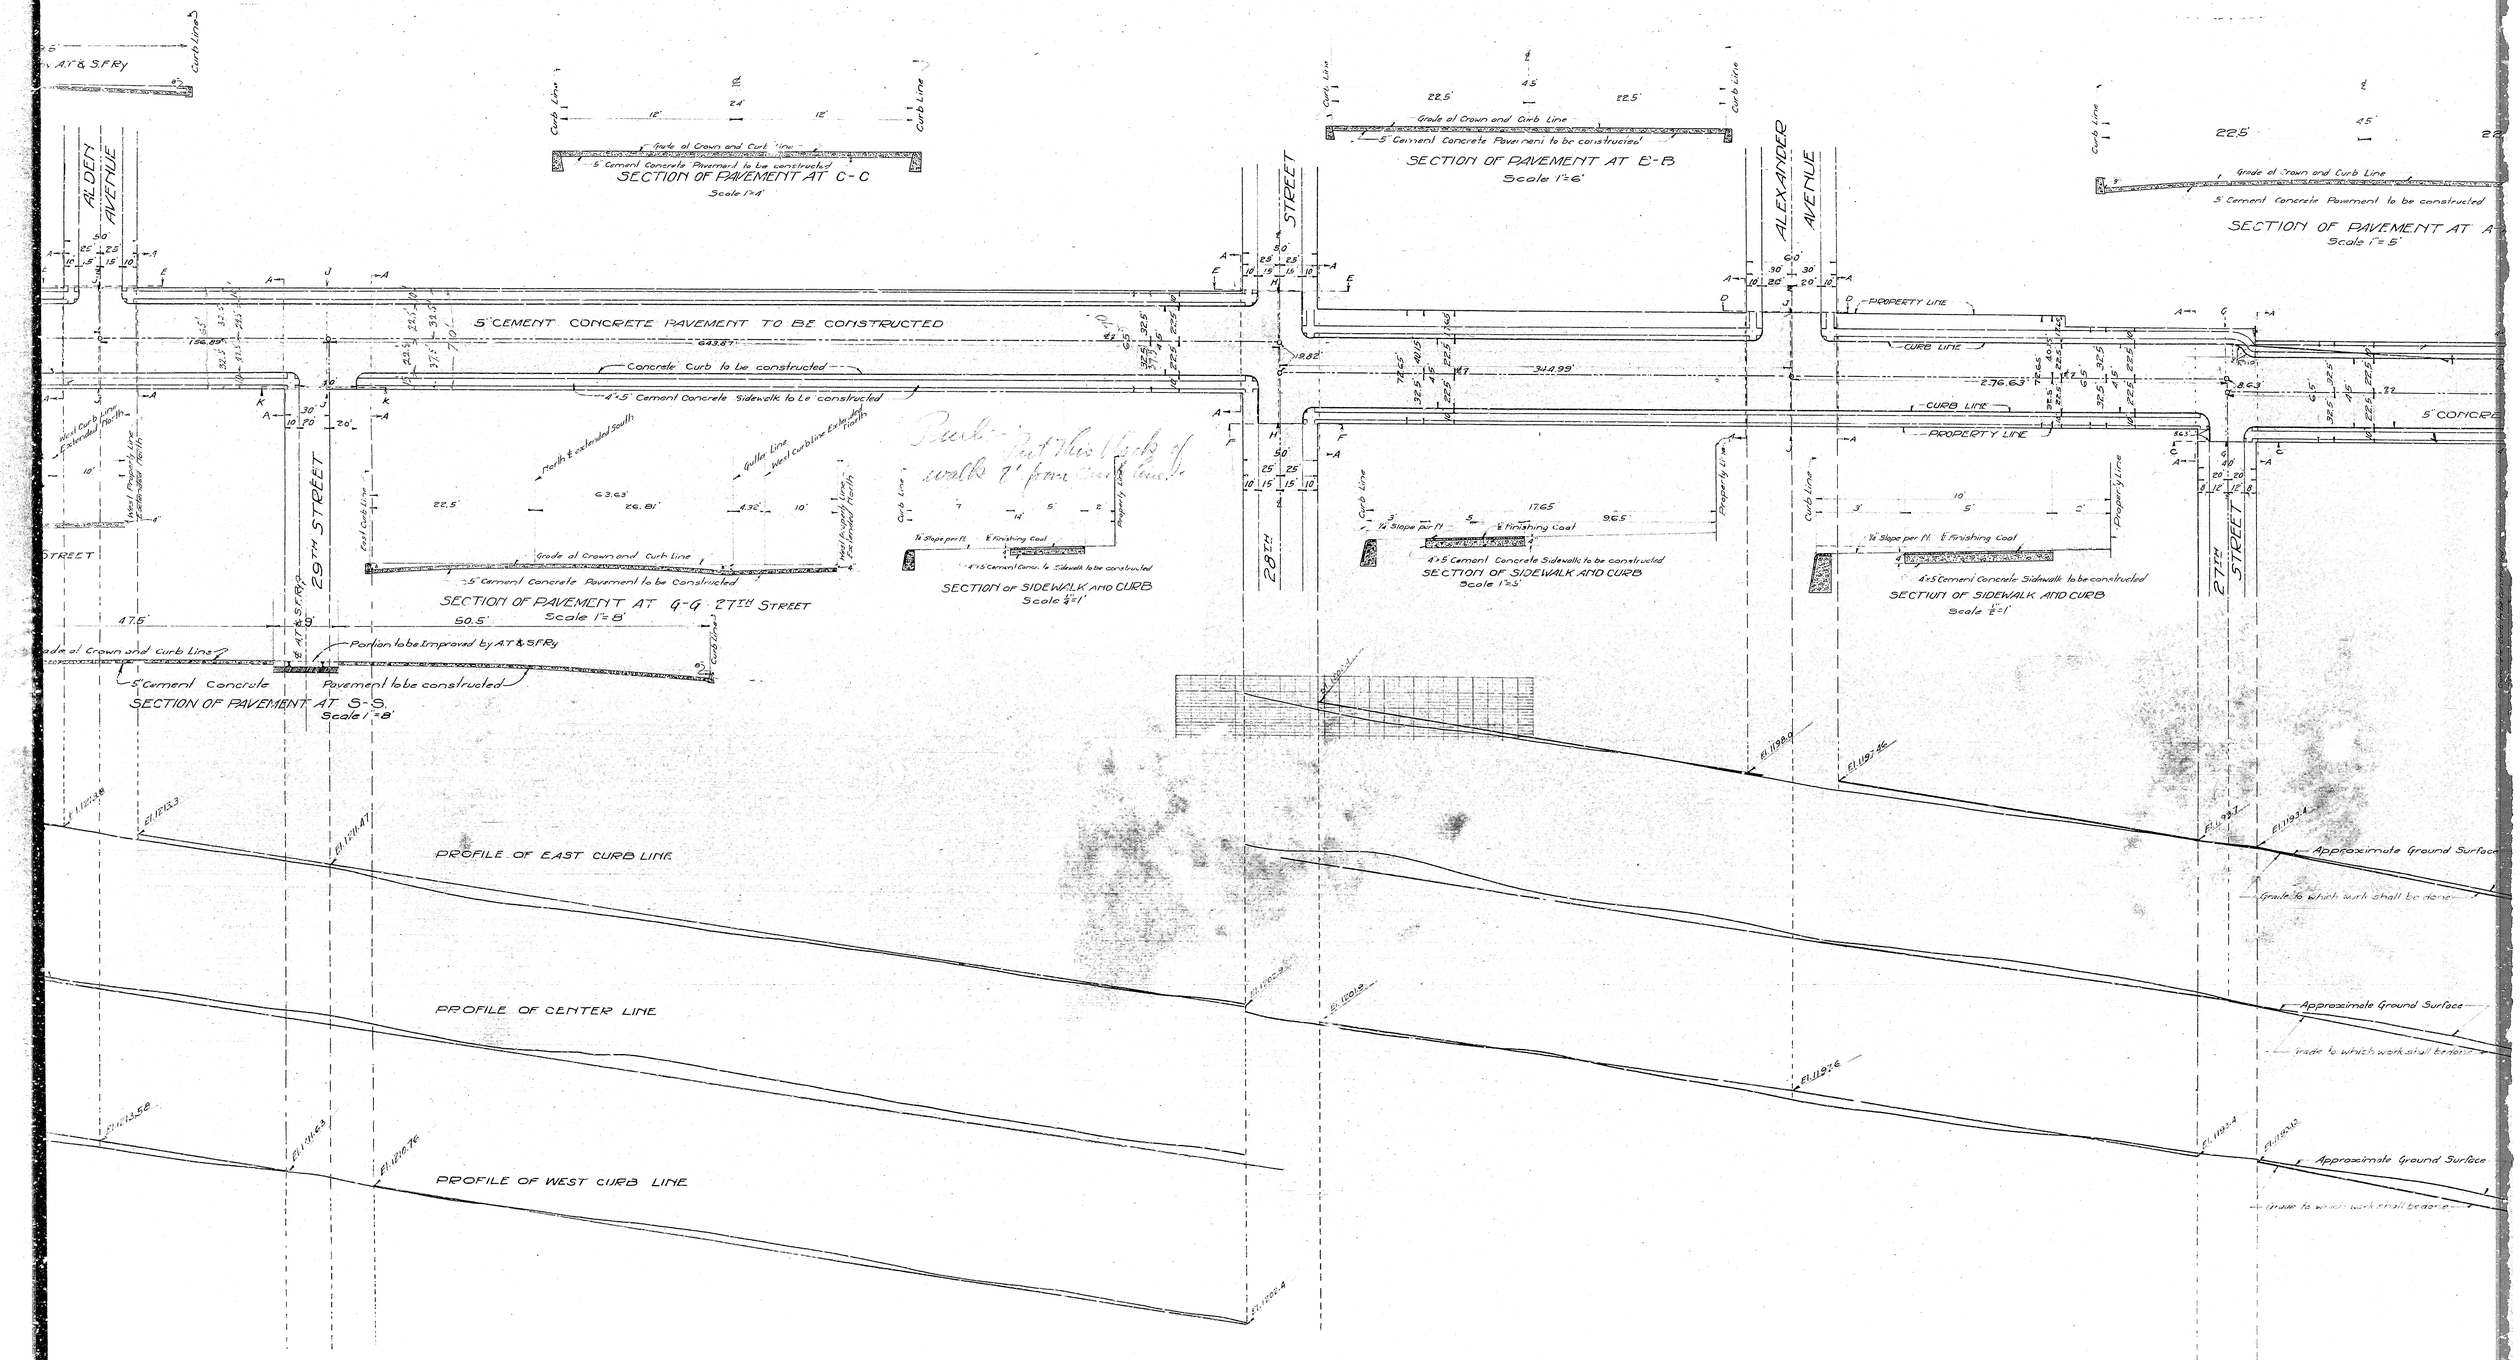
SECTION OF PAVEMENT AT C-C
Scale 1"=4'
SECTION OF PAVEMENT AT E-E
Scale 1"=6'
SECTION OF PAVEMENT AT A
Scale 1"=5'
5" CEMENT CONCRETE PAVEMENT TO BE CONSTRUCTED
Concrete Curb to be constructed
4"x5" Cement Concrete Sidewalk to be constructed
ALDEN AVENUE
29TH STREET
28TH STREET
ALEXANDER AVENUE
27TH STREET
PROPERTY LINE
CURB LINE
SECTION OF PAVEMENT AT G-G 27TH STREET
Scale 1"=8'
SECTION OF PAVEMENT AT S-S
Scale 1"=8'
Portion to be Improved by AT & SFRy
SECTION OF SIDEWALK AND CURB
Scale 1/2"=1'
Push - Put this back of walk 2' from curb line
PROFILE OF EAST CURB LINE
PROFILE OF CENTER LINE
PROFILE OF WEST CURB LINE
Approximate Ground Surface
Grade to which work shall be done