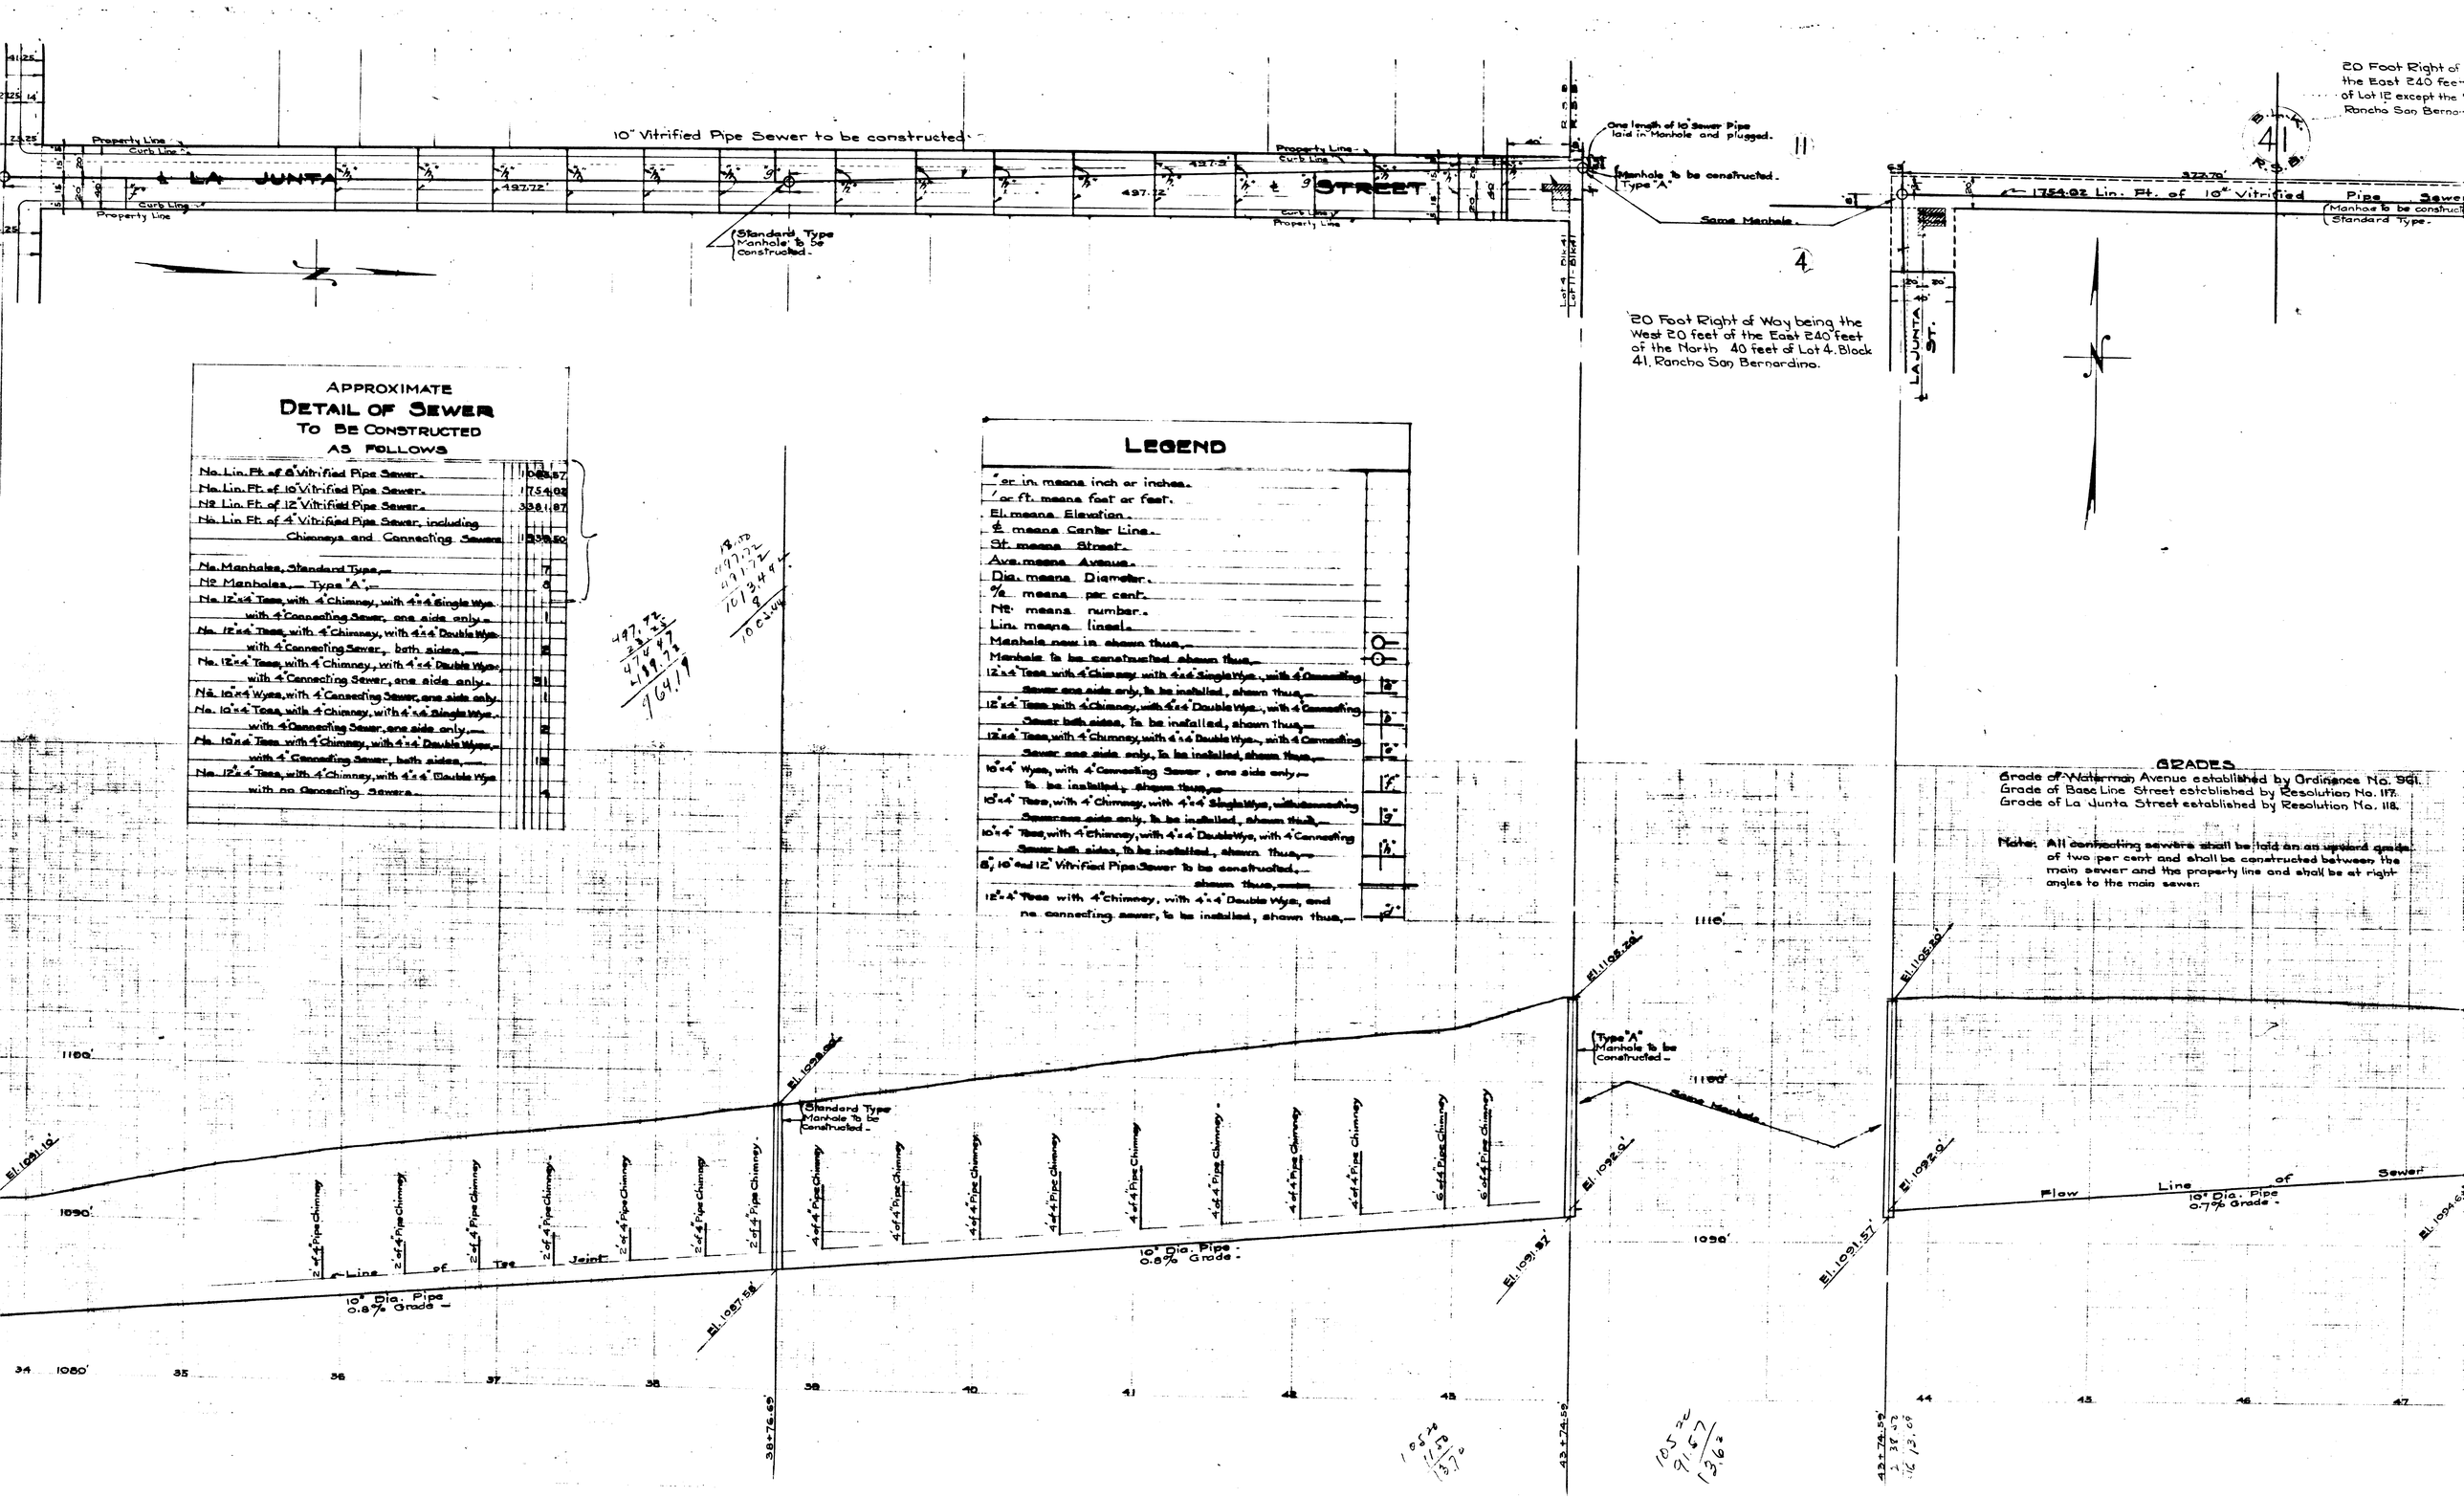

APPROXIMATE DETAIL OF SEWER TO BE CONSTRUCTED AS FOLLOWS

No. Lin. Ft. of 8" Vitrified Pipe Sewer.	1083.57
No. Lin. Ft. of 10" Vitrified Pipe Sewer.	1754.02
No. Lin. Ft. of 12" Vitrified Pipe Sewer.	338.1.87
No. Lin. Ft. of 4" Vitrified Pipe Sewer, including Chimneys and Connecting Sewers	1339.50
No. Manholes, Standard Type.	7
No. Manholes — Type "A".	8
No. 12"×4" Tees, with 4" Chimney, with 4"×4" Single Wye, with 4" Connecting Sewer, one side only.	1
No. 12"×4" Tees, with 4" Chimney, with 4"×4" Double Wye, with 4" Connecting Sewer, both sides.	2
No. 12"×4" Tees, with 4" Chimney, with 4"×4" Double Wye, with 4" Connecting Sewer, one side only.	21
No. 10"×4" Wyes, with 4" Connecting Sewer, one side only.	1
No. 10"×4" Tees, with 4" Chimney, with 4"×4" Single Wye, with 4" Connecting Sewer, one side only.	2
No. 10"×4" Tees, with 4" Chimney, with 4"×4" Double Wye, with 4" Connecting Sewer, both sides.	13
No. 12"×4" Tees, with 4" Chimney, with 4"×4" Double Wye with no Connecting Sewers.	4

LEGEND

" or in. means inch or inches.	
' or ft. means foot or feet.	
El. means Elevation.	
℄ means Center Line.	
St. means Street.	
Ave. means Avenue.	
Dia. means Diameter.	
% means per cent.	
No. means number.	
Lin. means lineal.	
Manhole now in shown thus.	
Manhole to be constructed shown thus.	
12"×4" Tees with 4" Chimney with 4"×4" Single Wye, with 4" Connecting Sewer one side only, to be installed, shown thus.	
12"×4" Tees with 4" Chimney, with 4"×4" Double Wye, with 4" Connecting Sewer both sides, to be installed, shown thus.	
12"×4" Tees, with 4" Chimney, with 4"×4" Double Wye, with 4" Connecting Sewer one side only, to be installed, shown thus.	
10"×4" Wyes, with 4" Connecting Sewer, one side only, to be installed, shown thus.	
10"×4" Tees, with 4" Chimney, with 4"×4" Single Wye, with connecting Sewer one side only, to be installed, shown thus.	
10"×4" Tees, with 4" Chimney, with 4"×4" Double Wye, with 4" Connecting Sewer both sides, to be installed, shown thus.	
8", 10" and 12" Vitrified Pipe Sewer to be constructed, shown thus.	
12"×4" Tees with 4" Chimney, with 4"×4" Double Wye, and no connecting sewer, to be installed, shown thus.	

GRADES

Grade of Waterman Avenue established by Ordinance No. 961.
Grade of Base Line Street established by Resolution No. 117.
Grade of La Junta Street established by Resolution No. 118.

Note: All connecting sewers shall be laid on an upward grade of two per cent and shall be constructed between the main sewer and the property line and shall be at right angles to the main sewer.