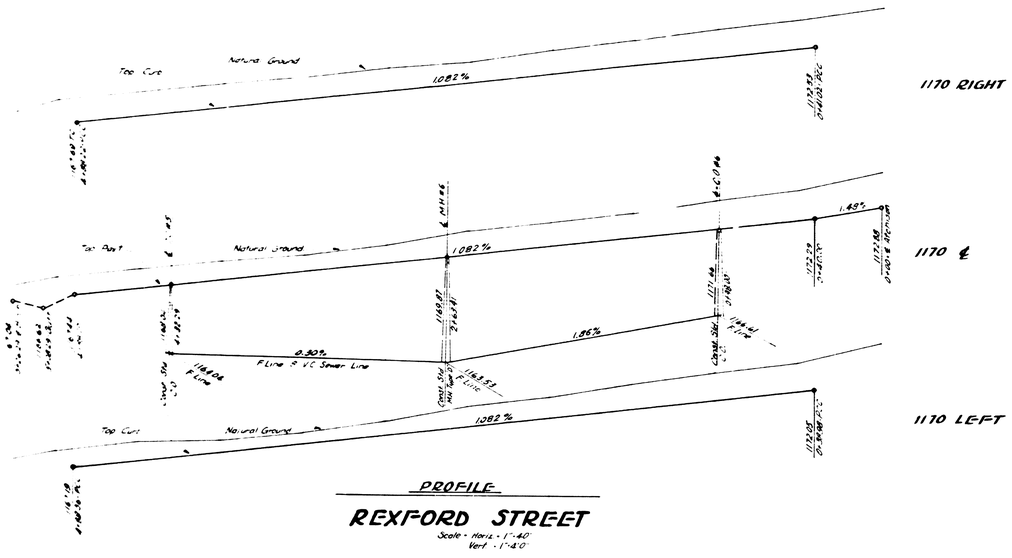

PROFILE

REXFORD STREET

Scale - Horiz. - 1"=40'
Vert. - 1"=4'0"

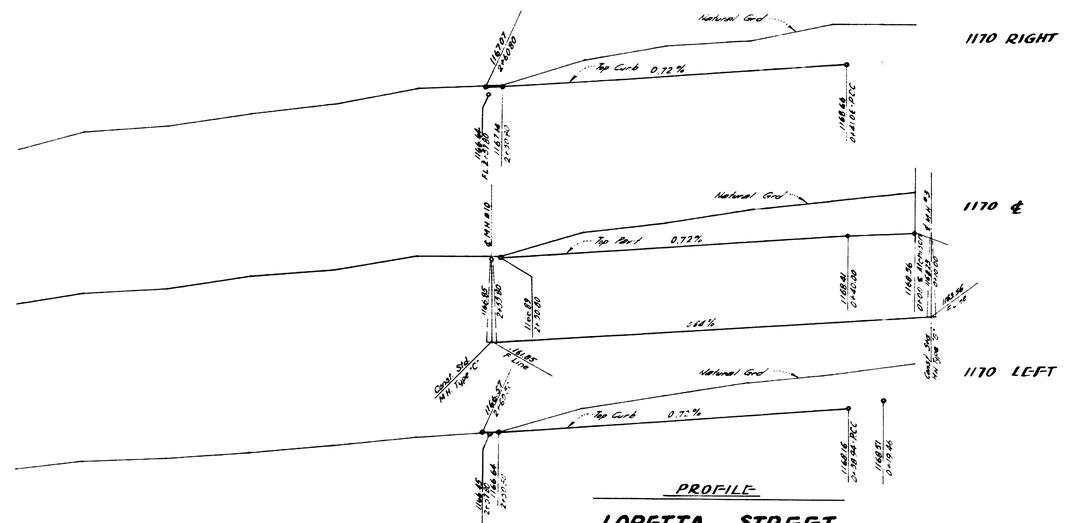

PROFILE

LORETTA STREET

Scale - Horiz. - 1"=40'
Vert. - 1"=4'0"

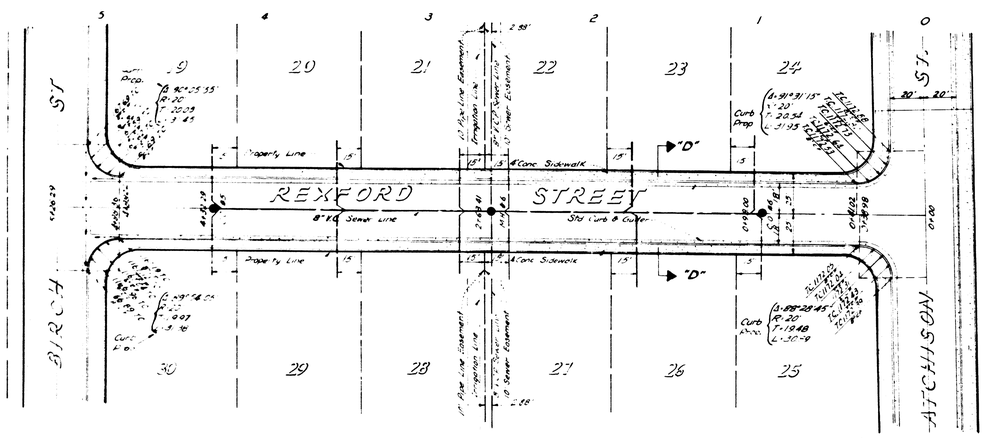

PLAN

REXFORD STREET

Scale - 1"=40'

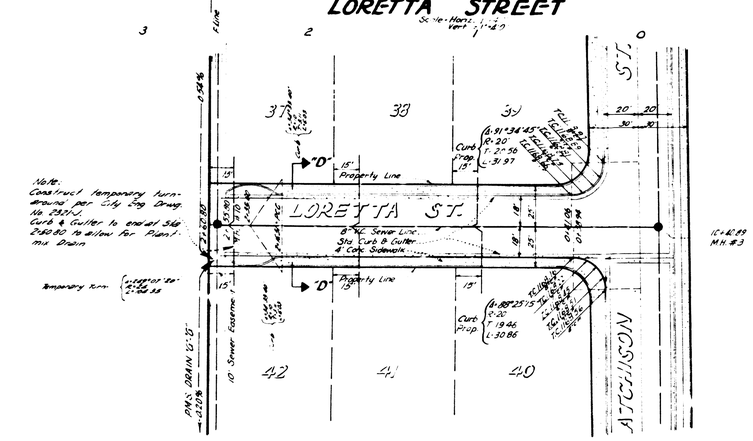

PLAN

LORETTA STREET

Scale - 1"=40'

TRACT NO. 4829

DRAWING NO. 2540

SHEET NO. 5 OF 9 SHEETS

Tr. 4829 9 sheets

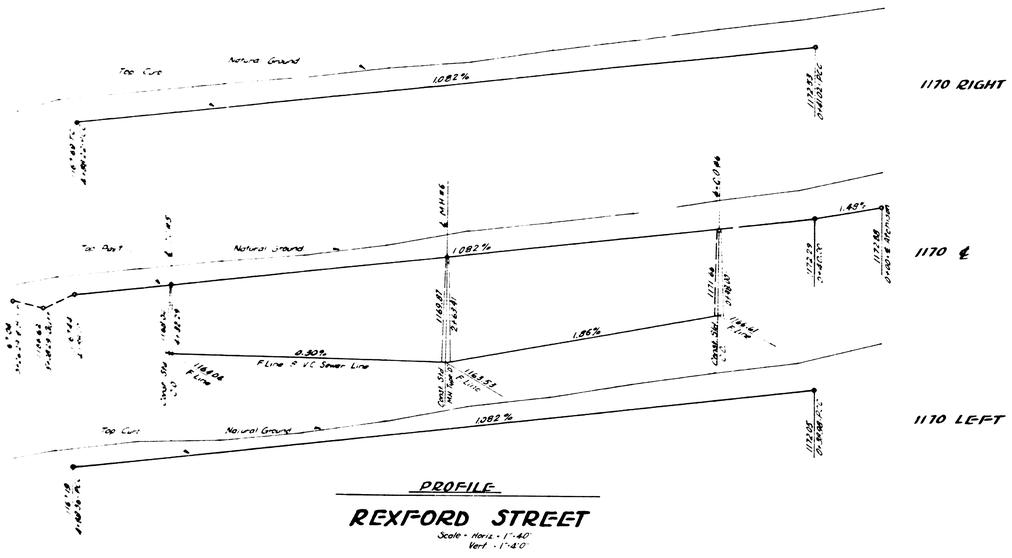

PROFILE

REXFORD STREET

Scale - Horiz. - 1"=40'
Vert. - 1"=4'0"

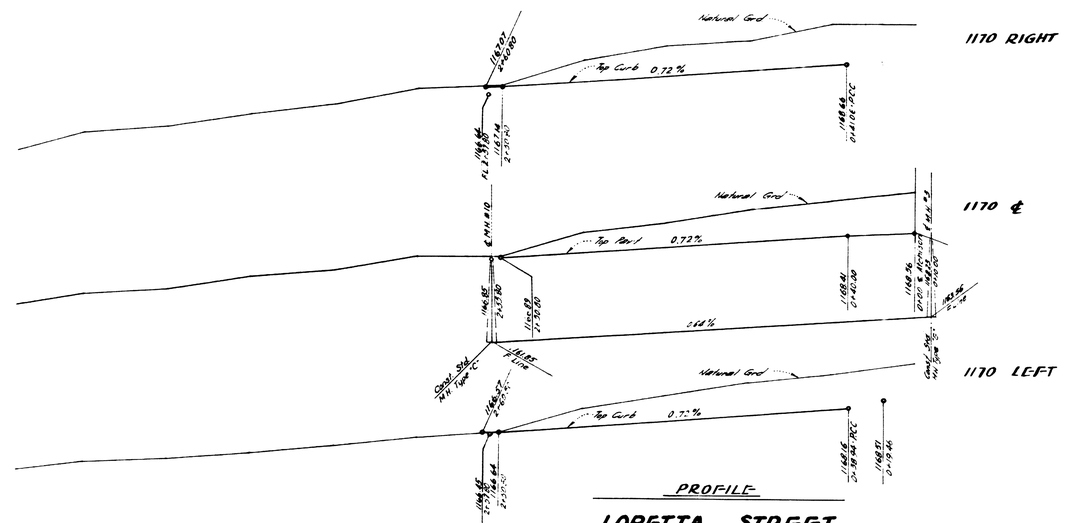

PROFILE

LORETTA STREET

Scale - Horiz. - 1"=40'
Vert. - 1"=4'0"

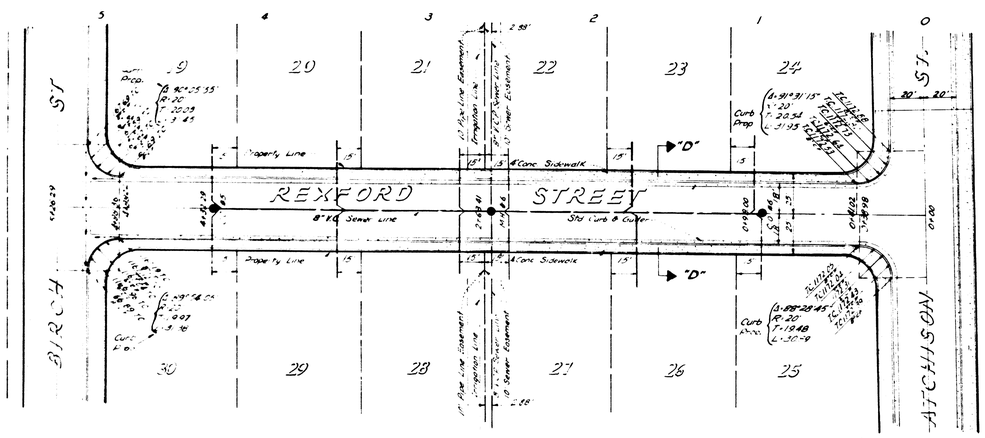

PLAN

REXFORD STREET

Scale - 1"=40'

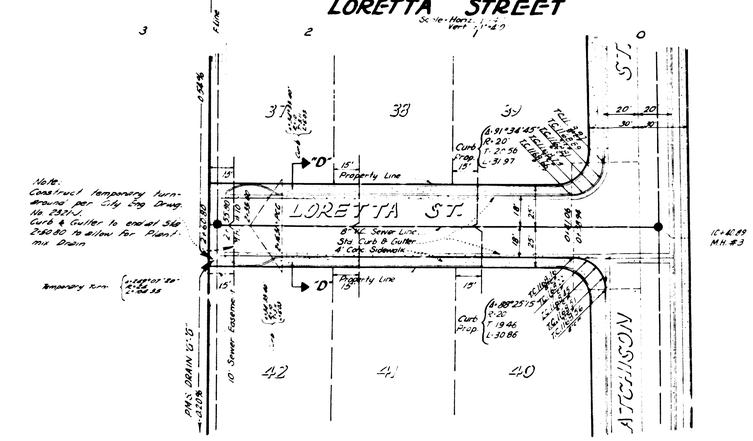

PLAN

LORETTA STREET

Scale - 1"=40'

TRACT NO. 4829

DRAWING NO. 2540

SHEET NO. 5 OF 9 SHEETS

Tr. 4829 9 sheets

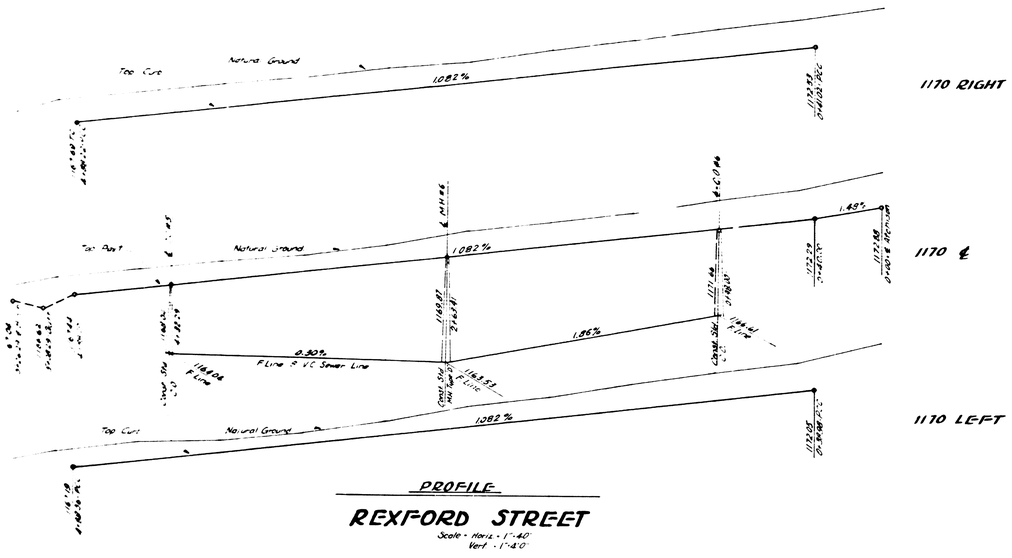

PROFILE

REXFORD STREET

Scale - Horiz. - 1"=40'
Vert. - 1"=4'0"

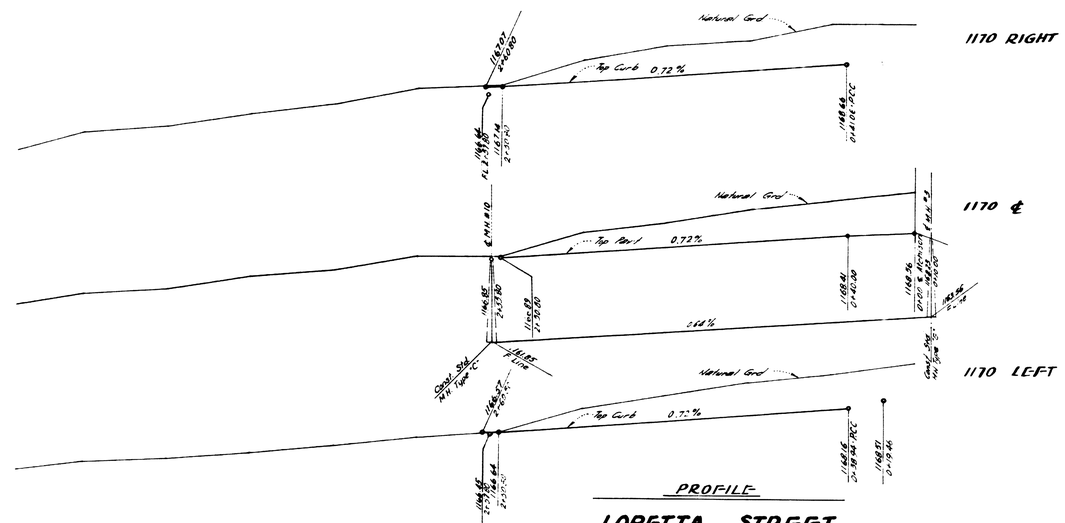

PROFILE

LORETTA STREET

Scale - Horiz. - 1"=40'
Vert. - 1"=4'0"

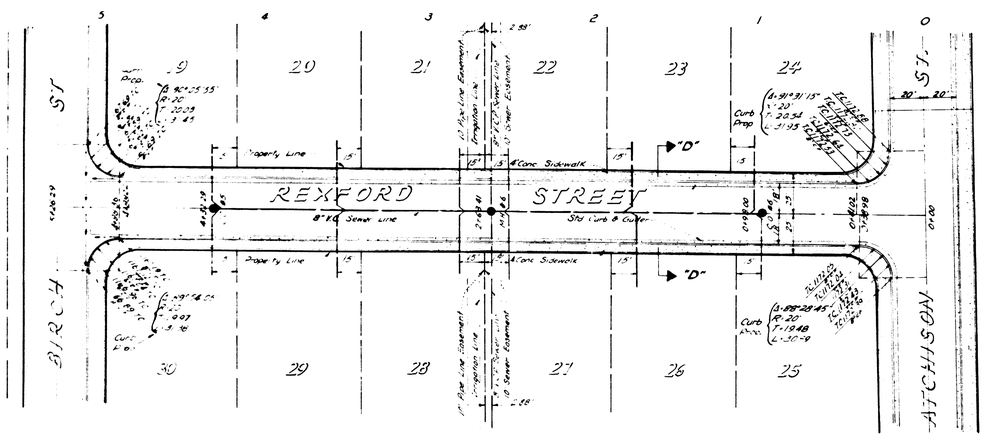

PLAN

REXFORD STREET

Scale - 1"=40'

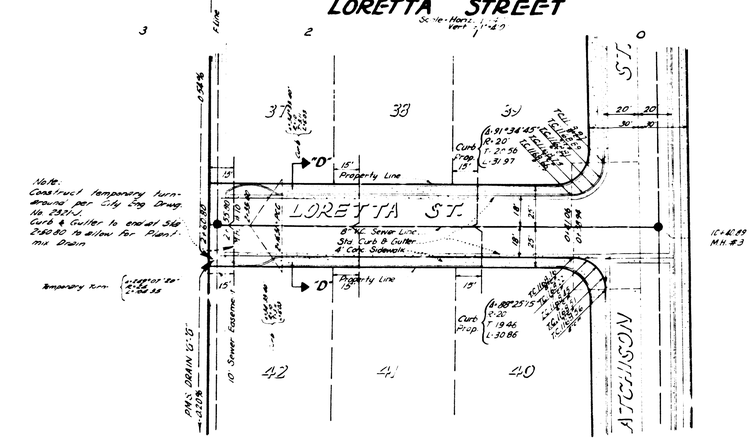

PLAN

LORETTA STREET

Scale - 1"=40'

TRACT NO. 4829

DRAWING NO. 2540

SHEET NO. 5 OF 9 SHEETS

Tr. 4829 9 sheets