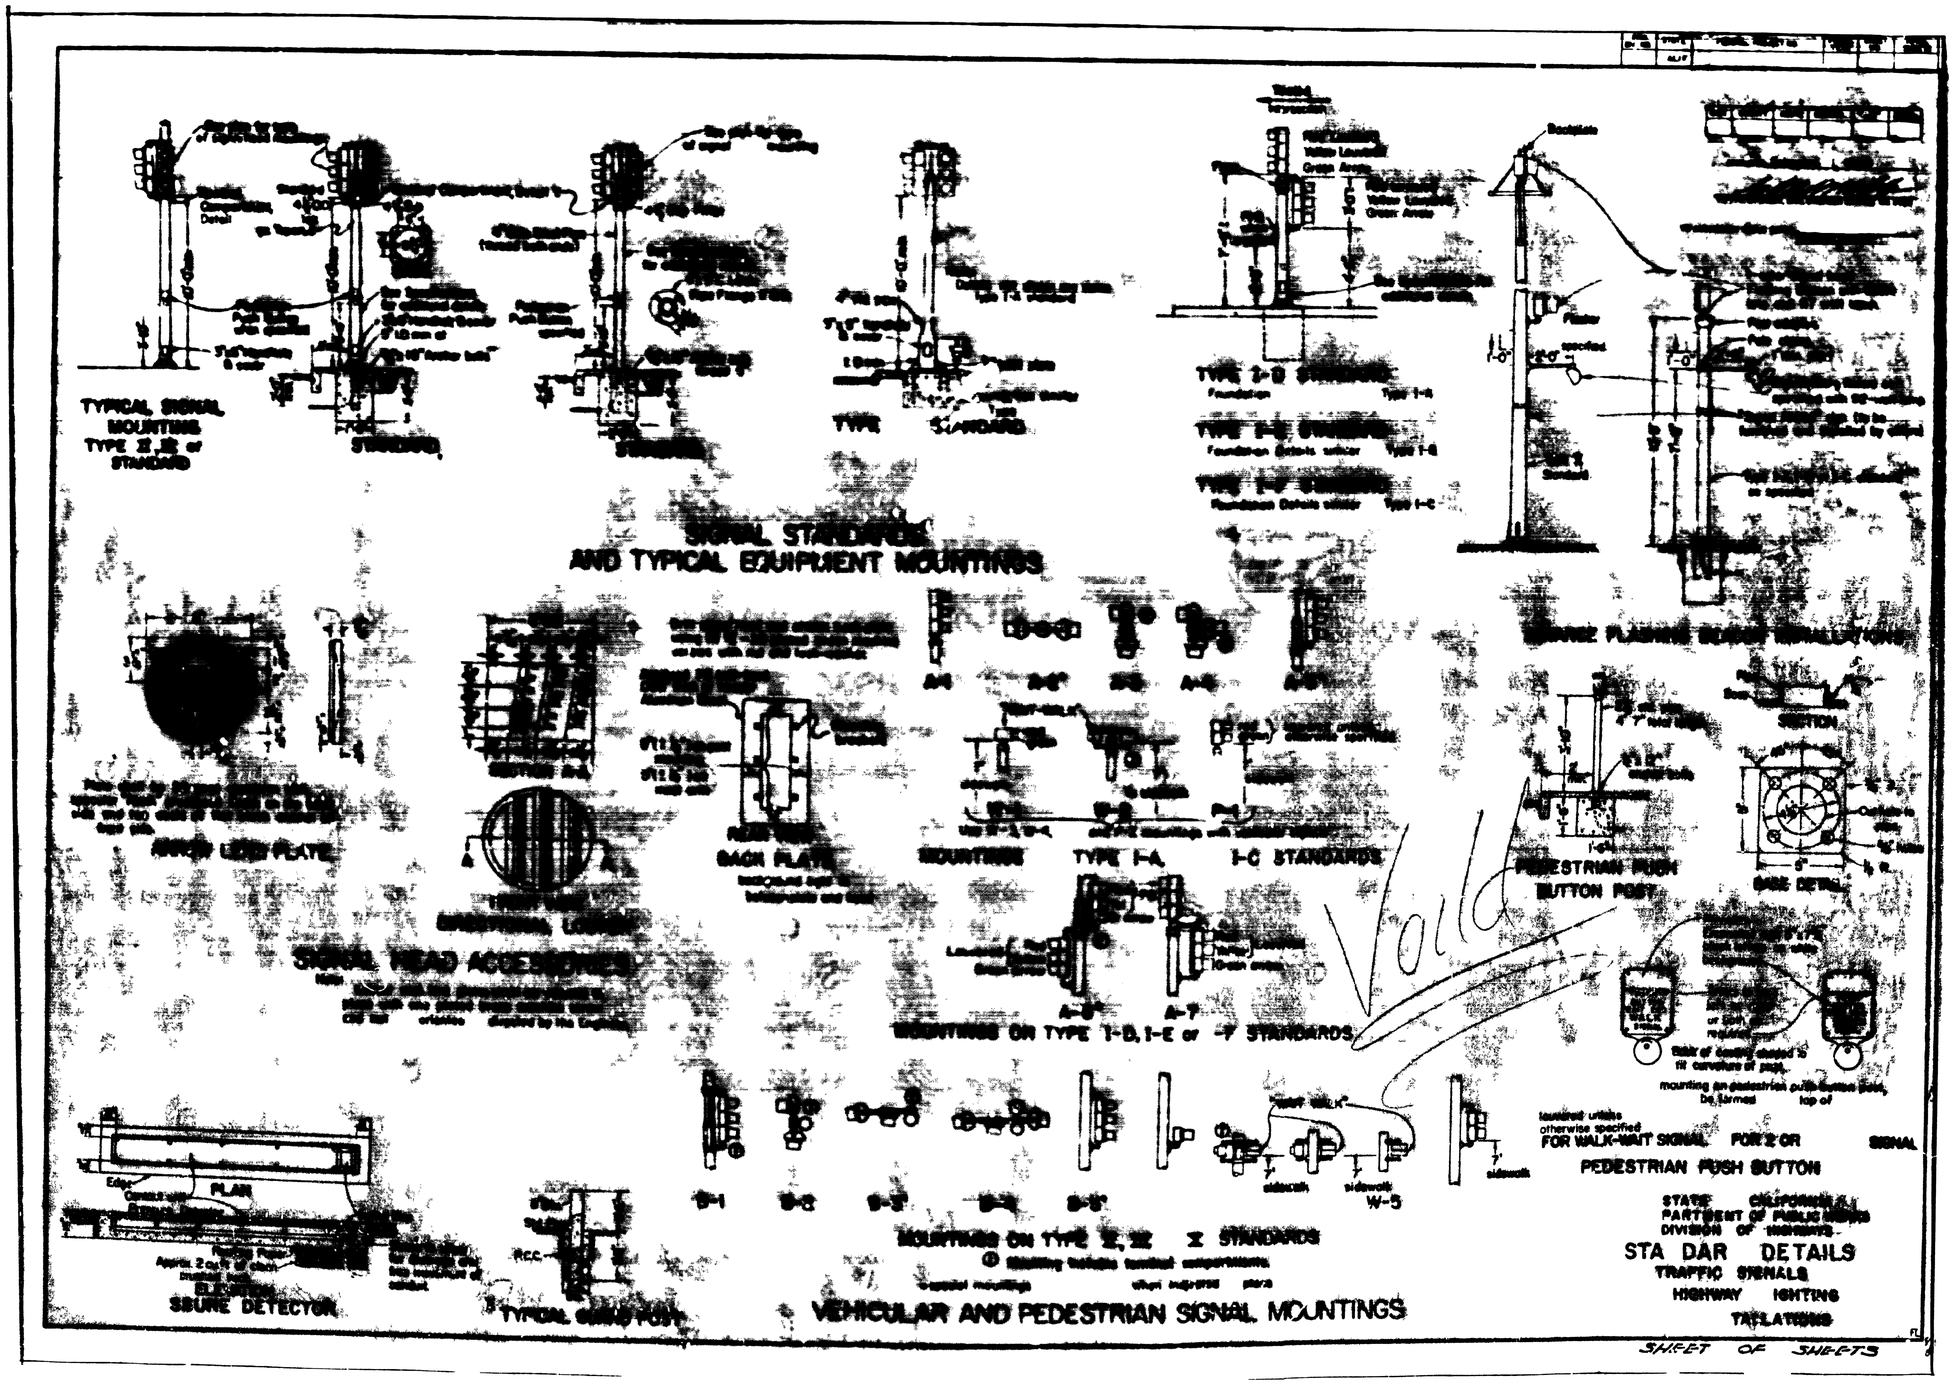
TYPICAL SIGNAL MOUNTINGS TYPE II, III or STANDARD
SIGNAL STANDARDS AND TYPICAL EQUIPMENT MOUNTINGS
BACK PLATE
MOUNTINGS TYPE 1-A, 1-C STANDARDS
SIGNAL HEAD ACCESSORIES
MOUNTINGS ON TYPE 1-D, 1-E or -F STANDARDS
PEDESTRIAN PUSH BUTTON POST
BASE DETAIL
FOR WALK-WAIT SIGNAL
FOR 2 OR
SIGNAL
PEDESTRIAN PUSH BUTTON
PLAN
SBURE DETECTOR
TYPICAL SIGNAL POST
MOUNTINGS ON TYPE II, III Σ STANDARDS
VEHICULAR AND PEDESTRIAN SIGNAL MOUNTINGS
STATE OF CALIFORNIA
DEPARTMENT OF PUBLIC WORKS
DIVISION OF HIGHWAYS
STA DAR DETAILS
TRAFFIC SIGNALS
HIGHWAY LIGHTING
INSTALLATIONS
SHEET OF SHEETS

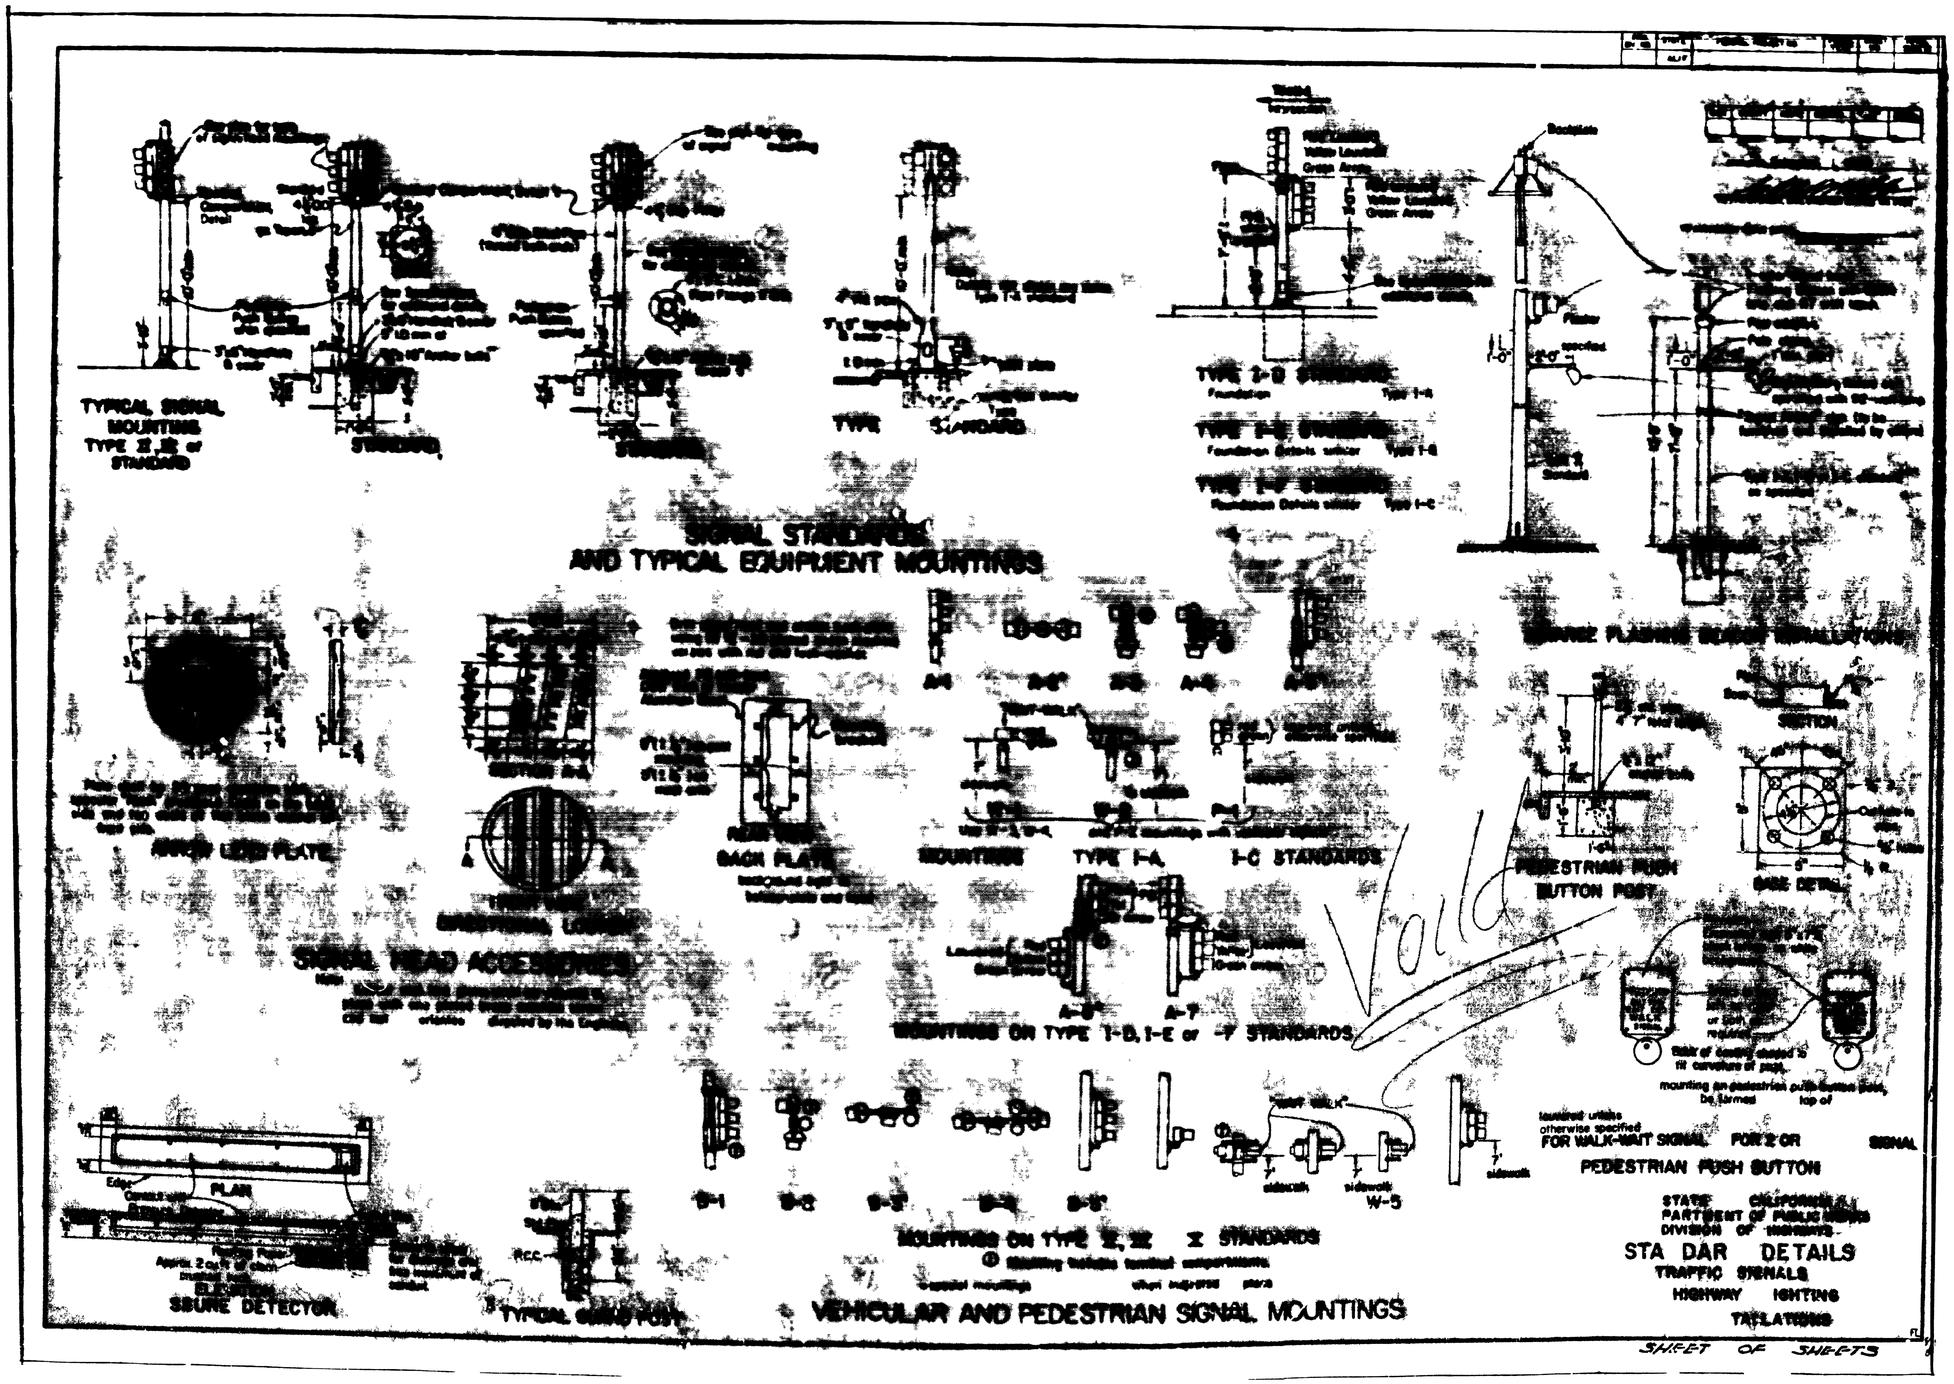
TYPICAL SIGNAL MOUNTINGS TYPE II, III or STANDARD
SIGNAL STANDARDS AND TYPICAL EQUIPMENT MOUNTINGS
BACK PLATE
MOUNTINGS TYPE 1-A, 1-C STANDARDS
SIGNAL HEAD ACCESSORIES
MOUNTINGS ON TYPE 1-D, 1-E or -F STANDARDS
PEDESTRIAN PUSH BUTTON POST
BASE DETAIL
FOR WALK-WAIT SIGNAL
FOR 2 OR
SIGNAL
PEDESTRIAN PUSH BUTTON
PLAN
SBURE DETECTOR
TYPICAL SIGNAL POST
MOUNTINGS ON TYPE II, III Σ STANDARDS
VEHICULAR AND PEDESTRIAN SIGNAL MOUNTINGS
STATE OF CALIFORNIA
DEPARTMENT OF PUBLIC WORKS
DIVISION OF HIGHWAYS
STA DAR DETAILS
TRAFFIC SIGNALS
HIGHWAY LIGHTING
INSTALLATIONS
SHEET OF SHEETS