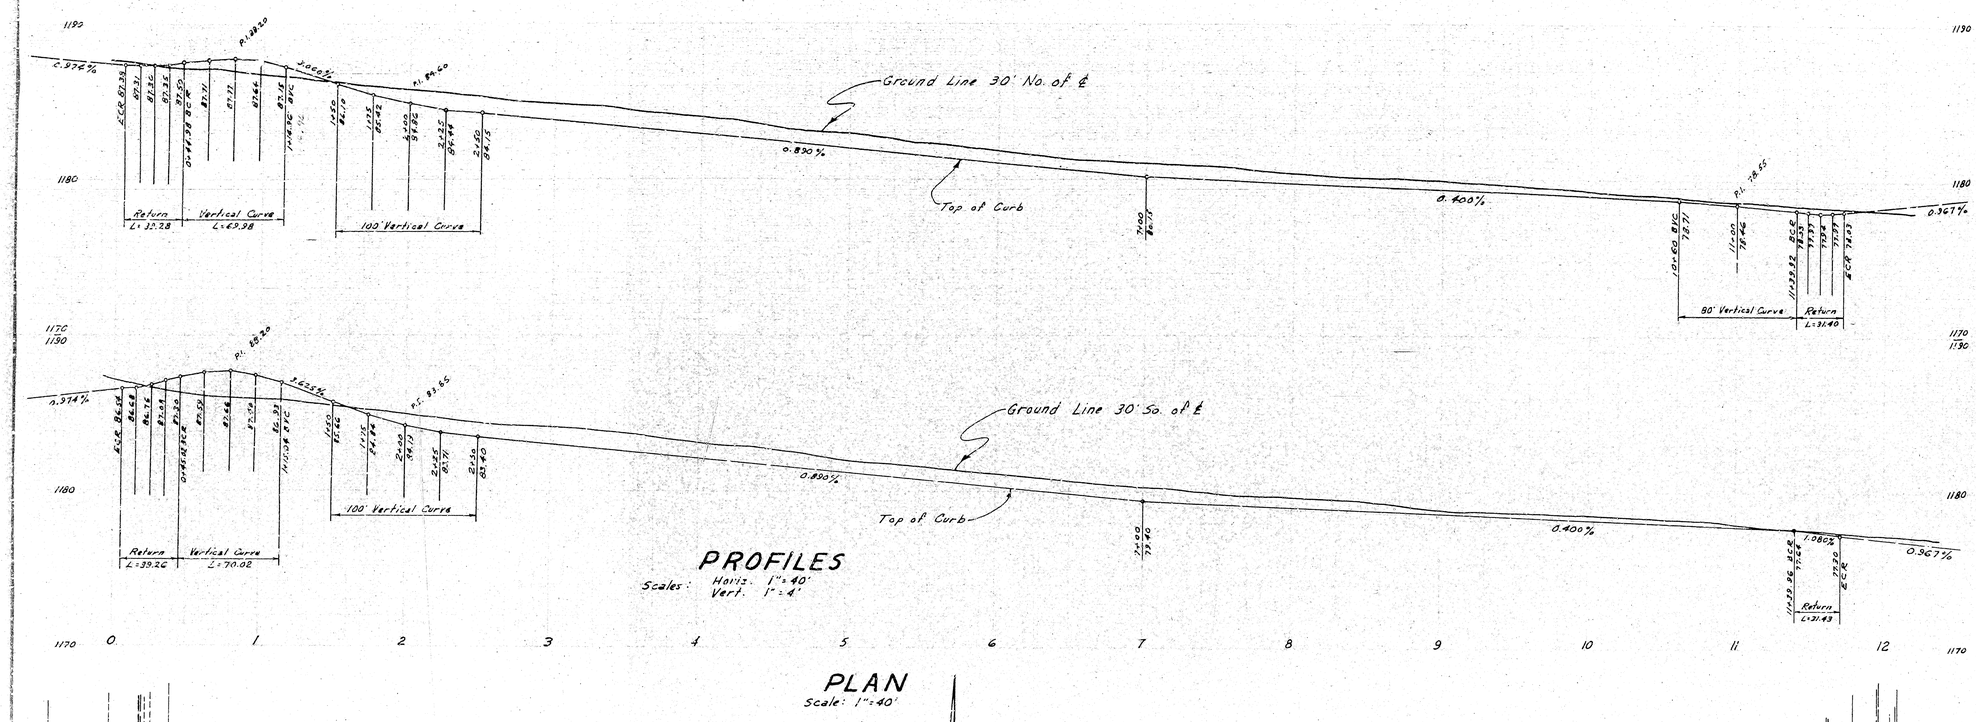

PROFILES

Scales: Horiz. 1" = 40'
Vert. 1" = 4'

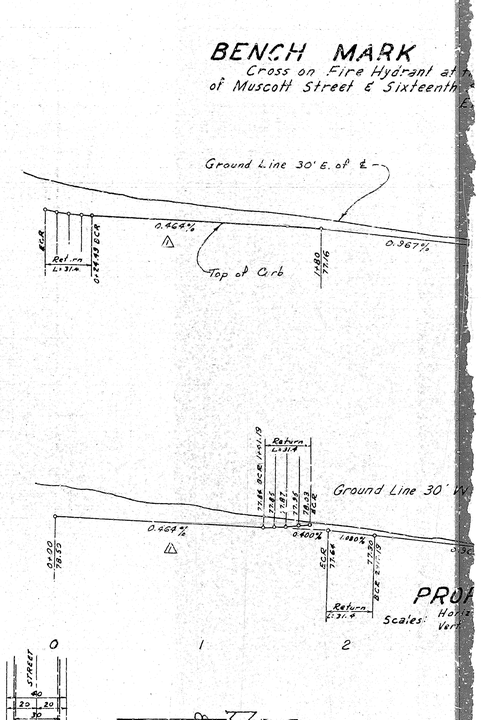

BENCH MARK

Cross on Fire Hydrant at n
of Muscott Street & Sixteenth

PROF

Scales: Horiz.
Vert.

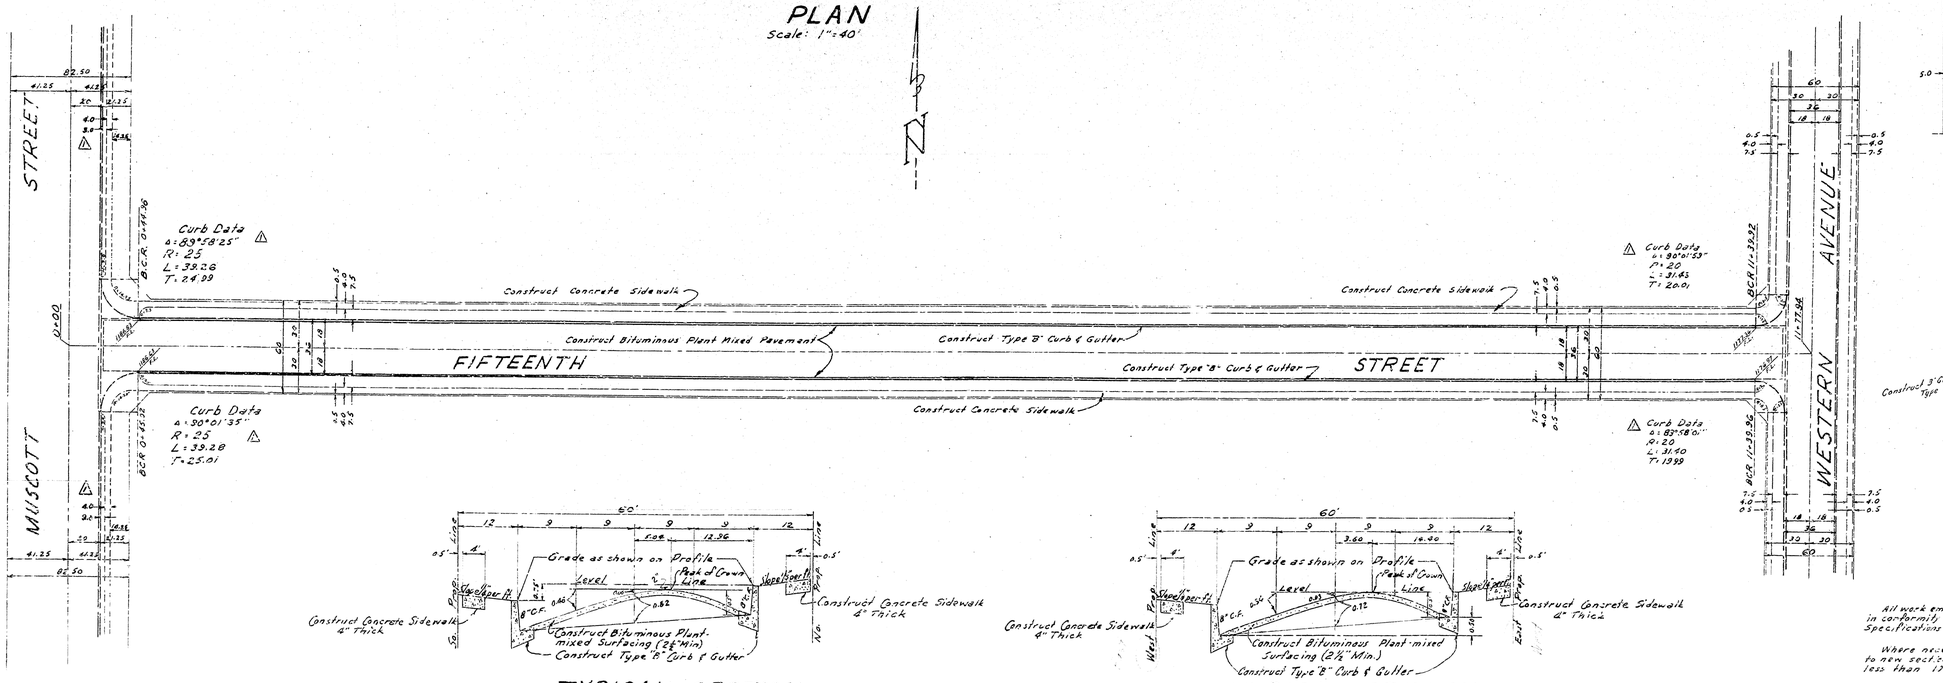

PLAN

Scale: 1" = 40'

PLAN

Scale: 1" = 40'

TYPICAL SECTION FIFTEENTH STREET

No Scale

TYPICAL SECTION WESTERN AVENUE

No Scale

All work embodied on these plans shall be done in conformity with applicable provisions of Specifications No. 2027.

Where necessary all transitions from existing to new sections shall be accomplished in not less than 12 lineal feet.

Prepa
L. Frederic

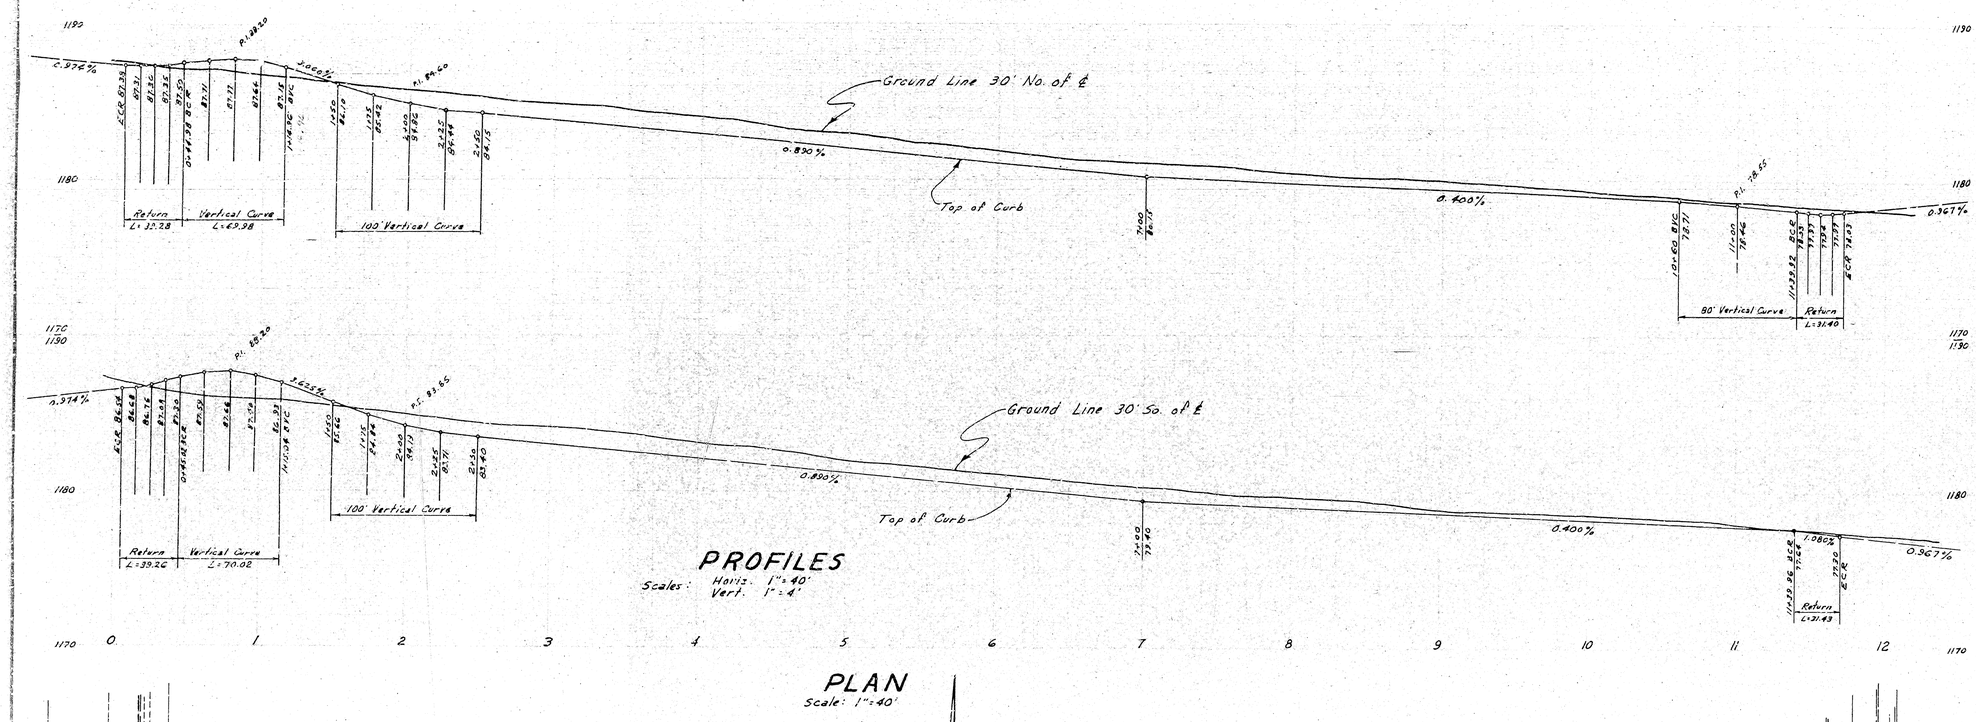

PROFILES

Scales: Horiz. 1" = 40'
Vert. 1" = 4'

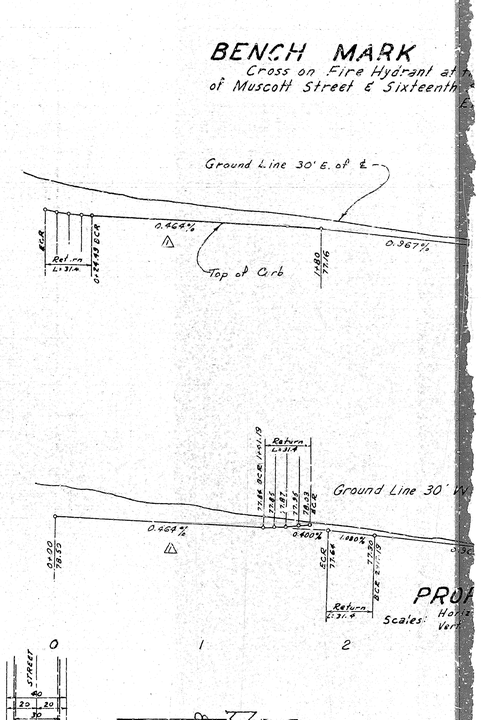

BENCH MARK

Cross on Fire Hydrant at n
of Muscott Street & Sixteenth

PROF

Scales: Horiz.
Vert.

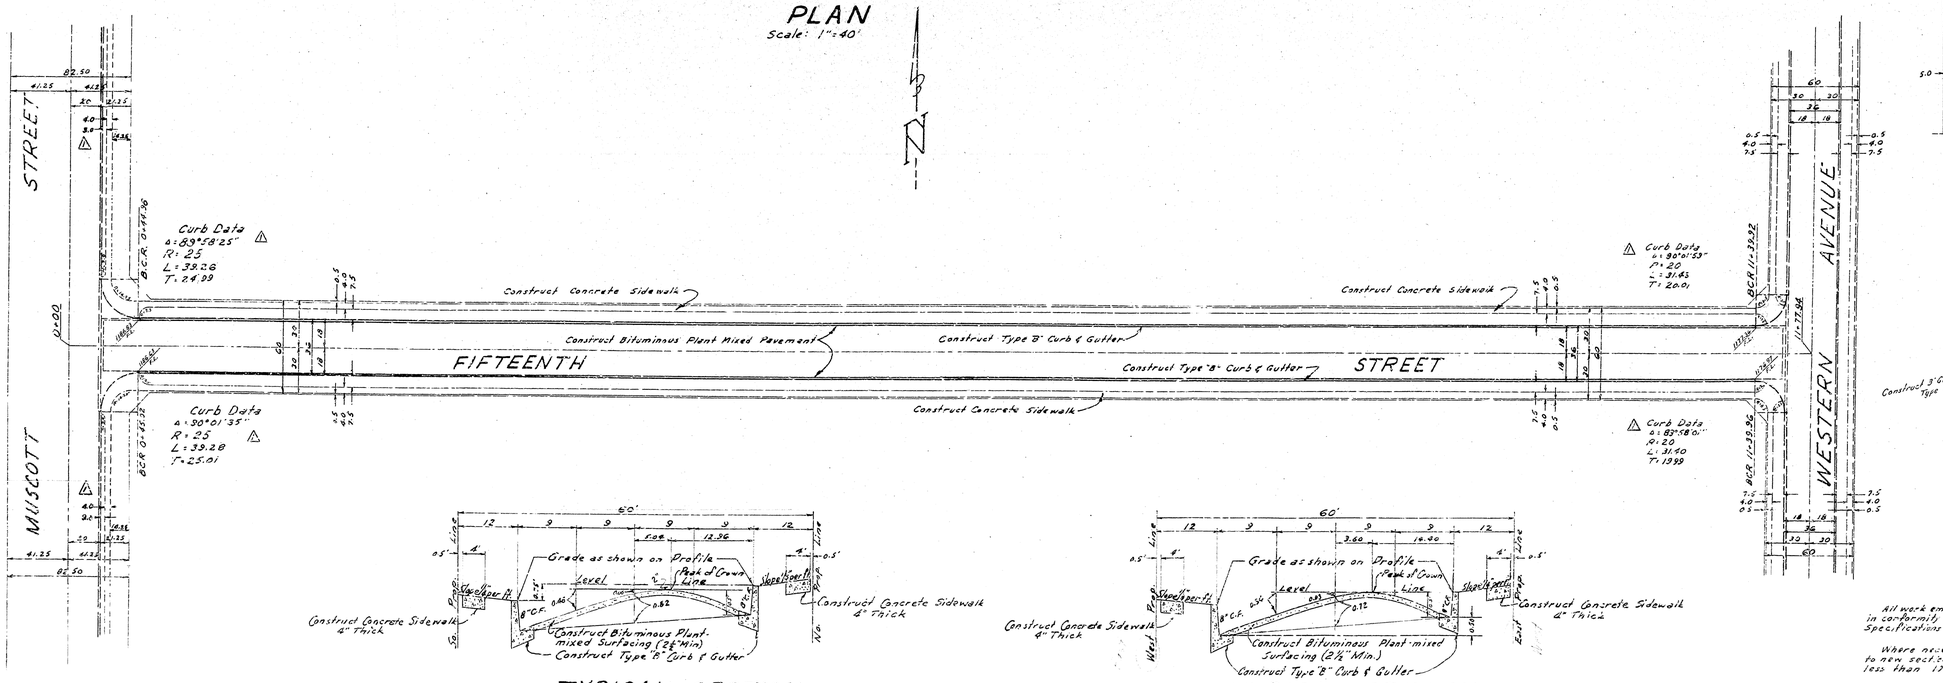

PLAN

Scale: 1" = 40'

PLAN

Scale: 1" = 40'

TYPICAL SECTION FIFTEENTH STREET

No Scale

TYPICAL SECTION WESTERN AVENUE

No Scale

All work embodied on these plans shall be done in conformity with applicable provisions of Specifications No. 2027.

Where necessary all transitions from existing to new sections shall be accomplished in not less than 12 lineal feet.

Prepa
L. Frederic