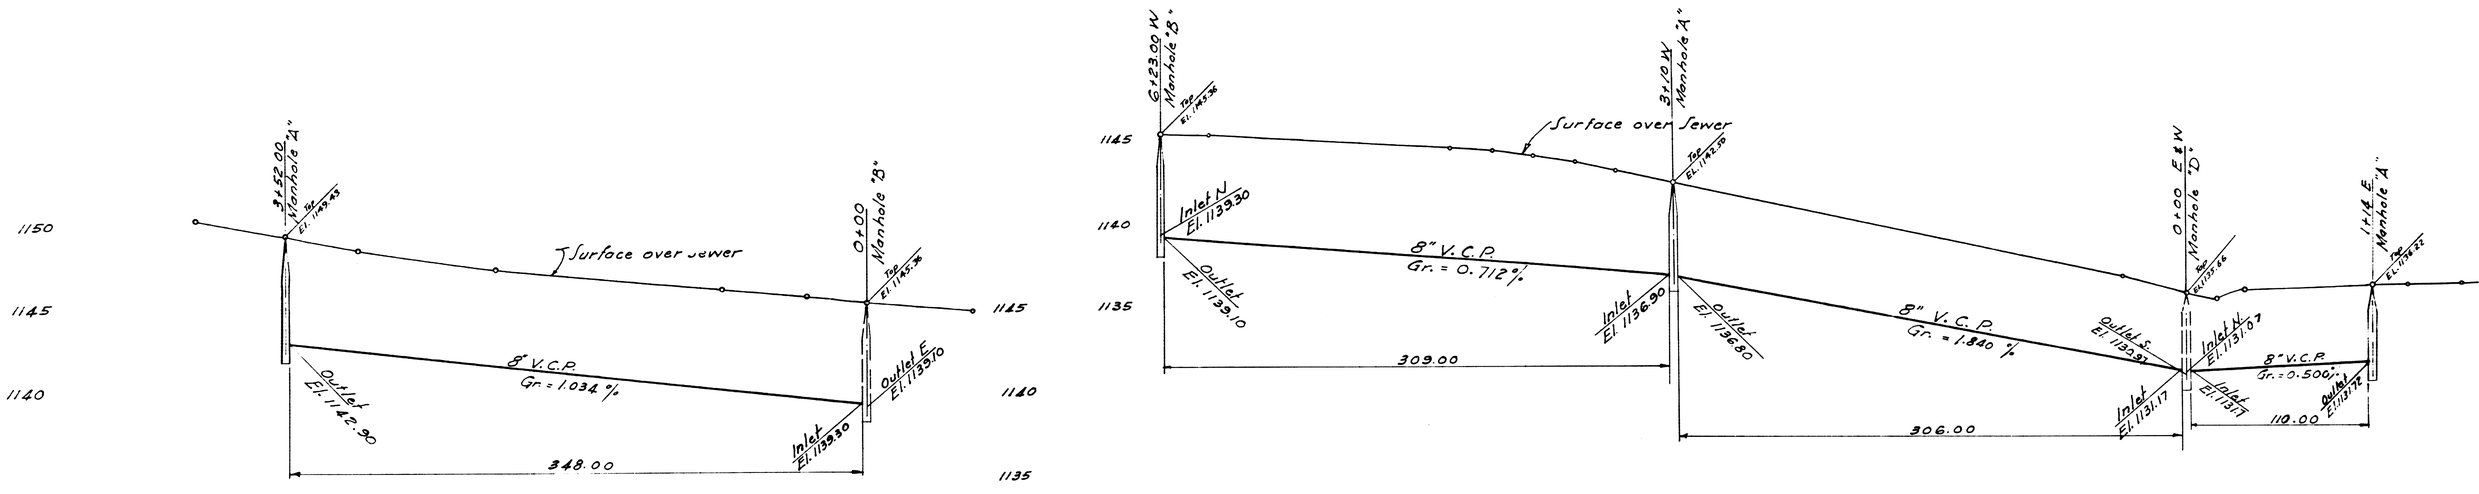

PROFILES

Scales: Horiz. 1" = 40'
Vert. 1" = 4'

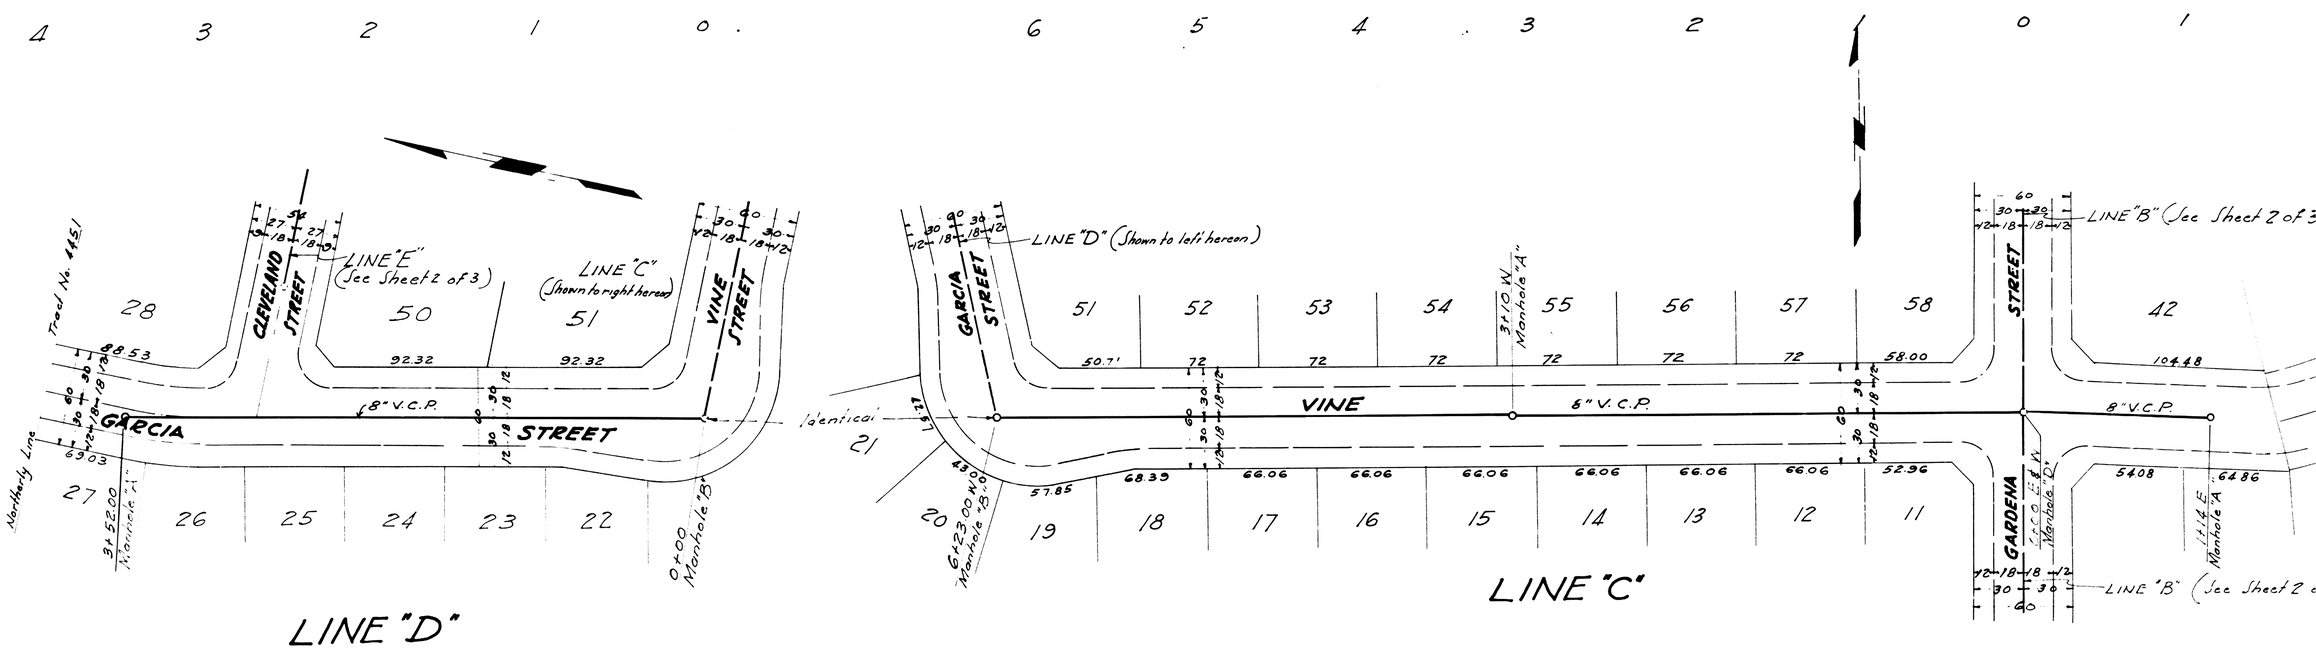

PLANS

Scale 1" = 40'

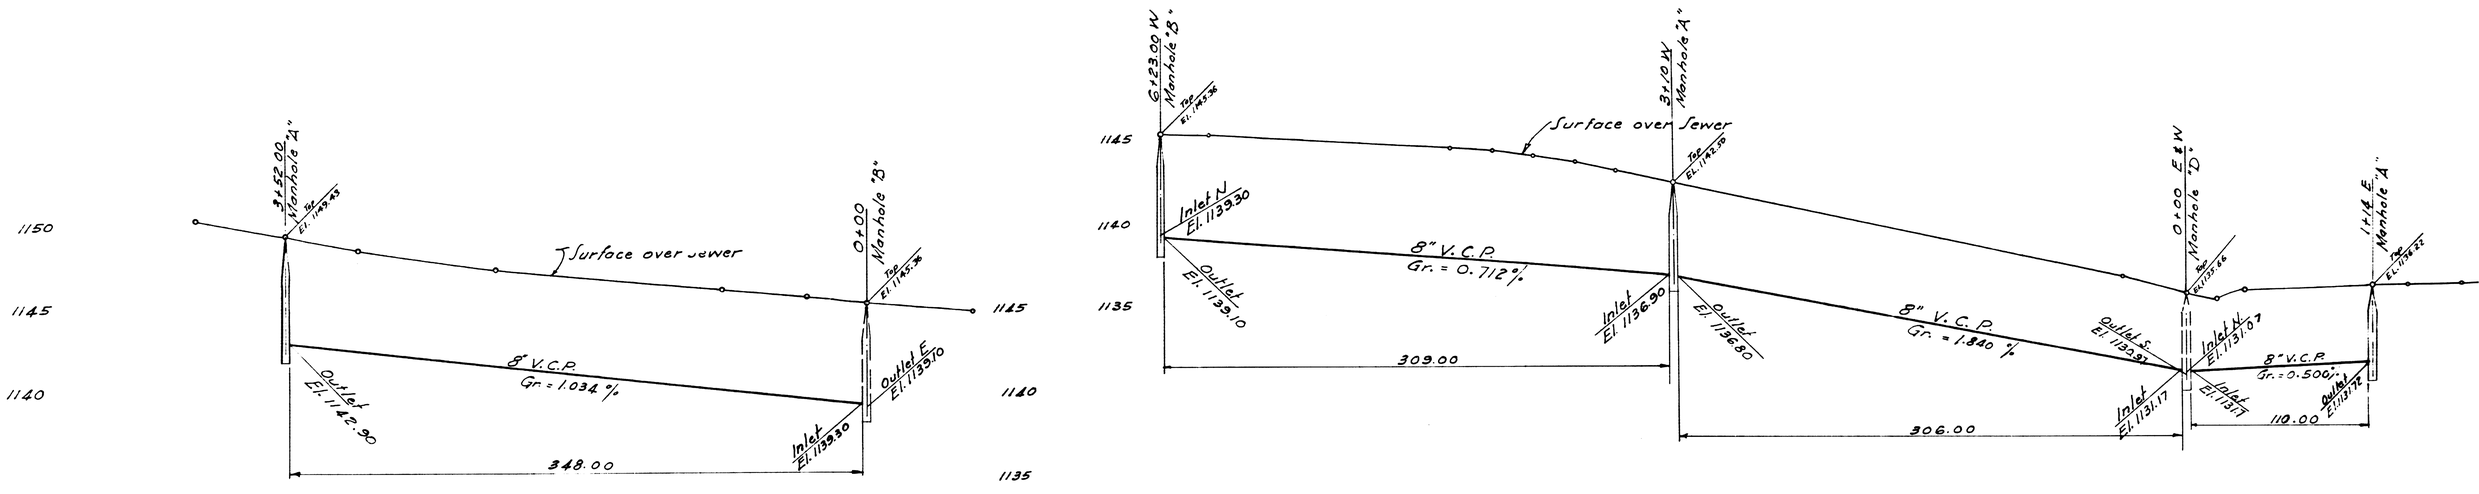

PROFILES

Scales: Horiz. 1" = 40'
Vert. 1" = 4'

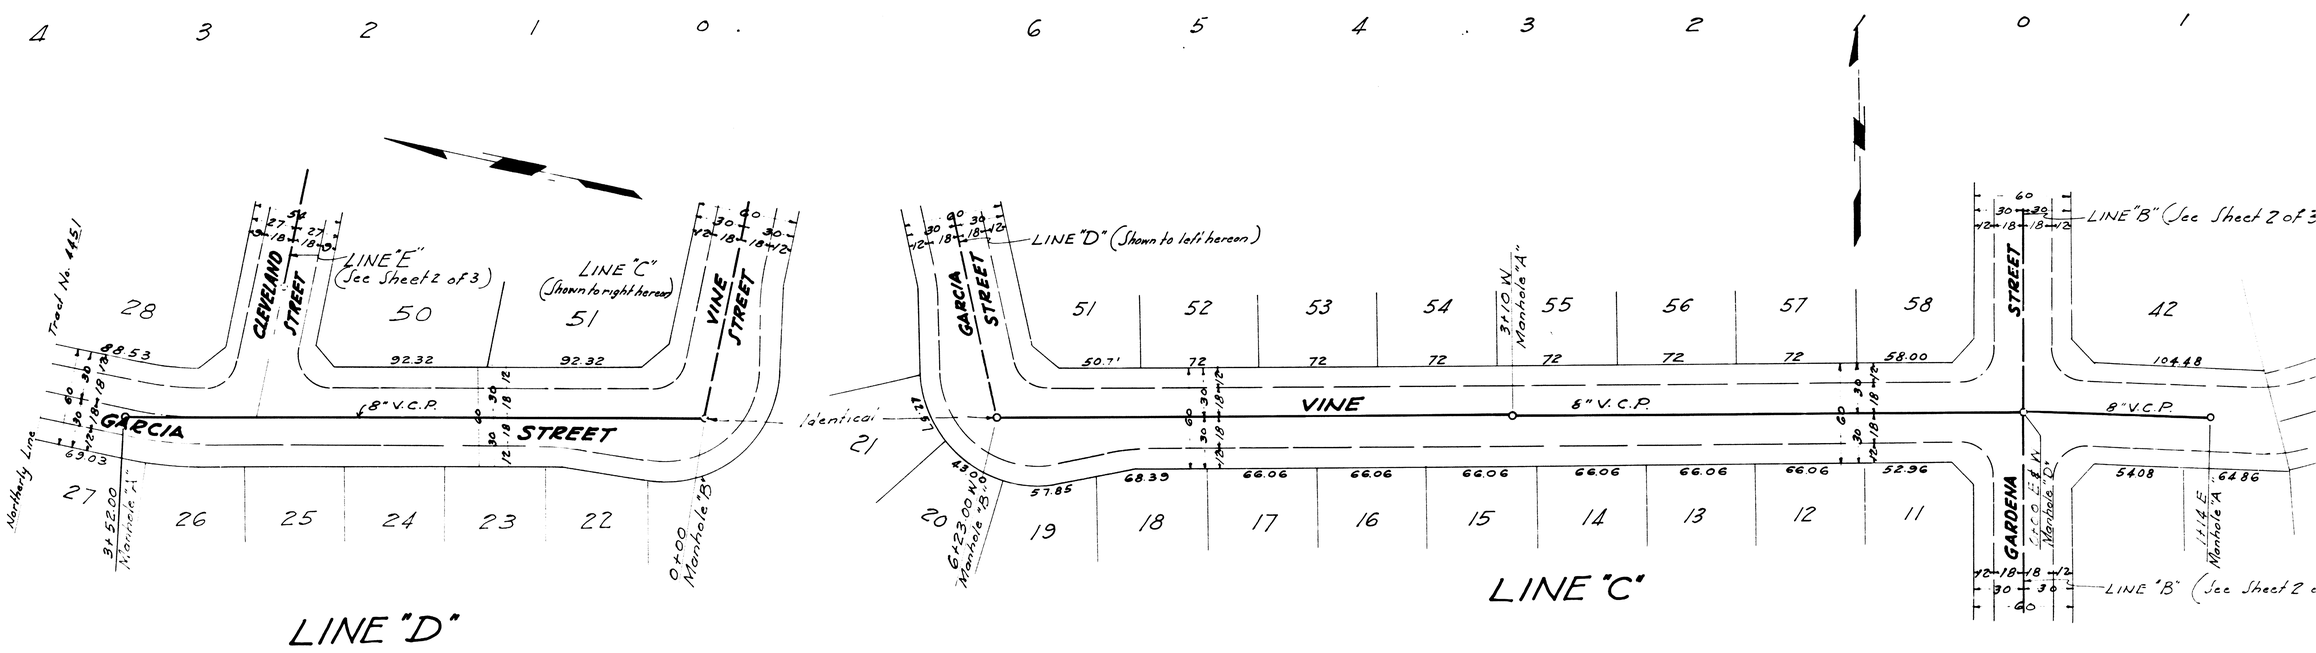

PLANS

Scale 1" = 40'

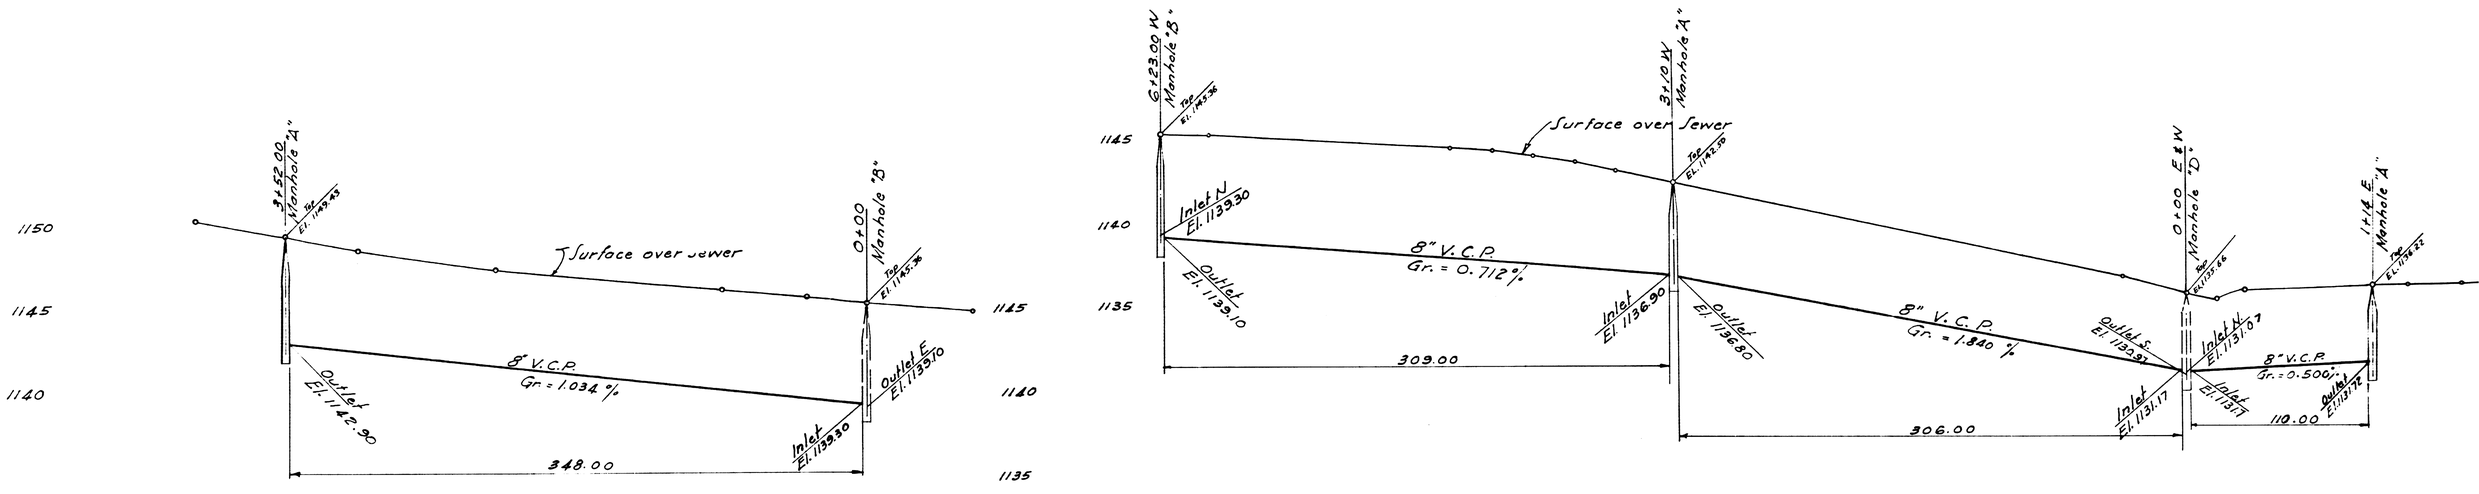

PROFILES

Scales: Horiz. 1" = 40'
Vert. 1" = 4'

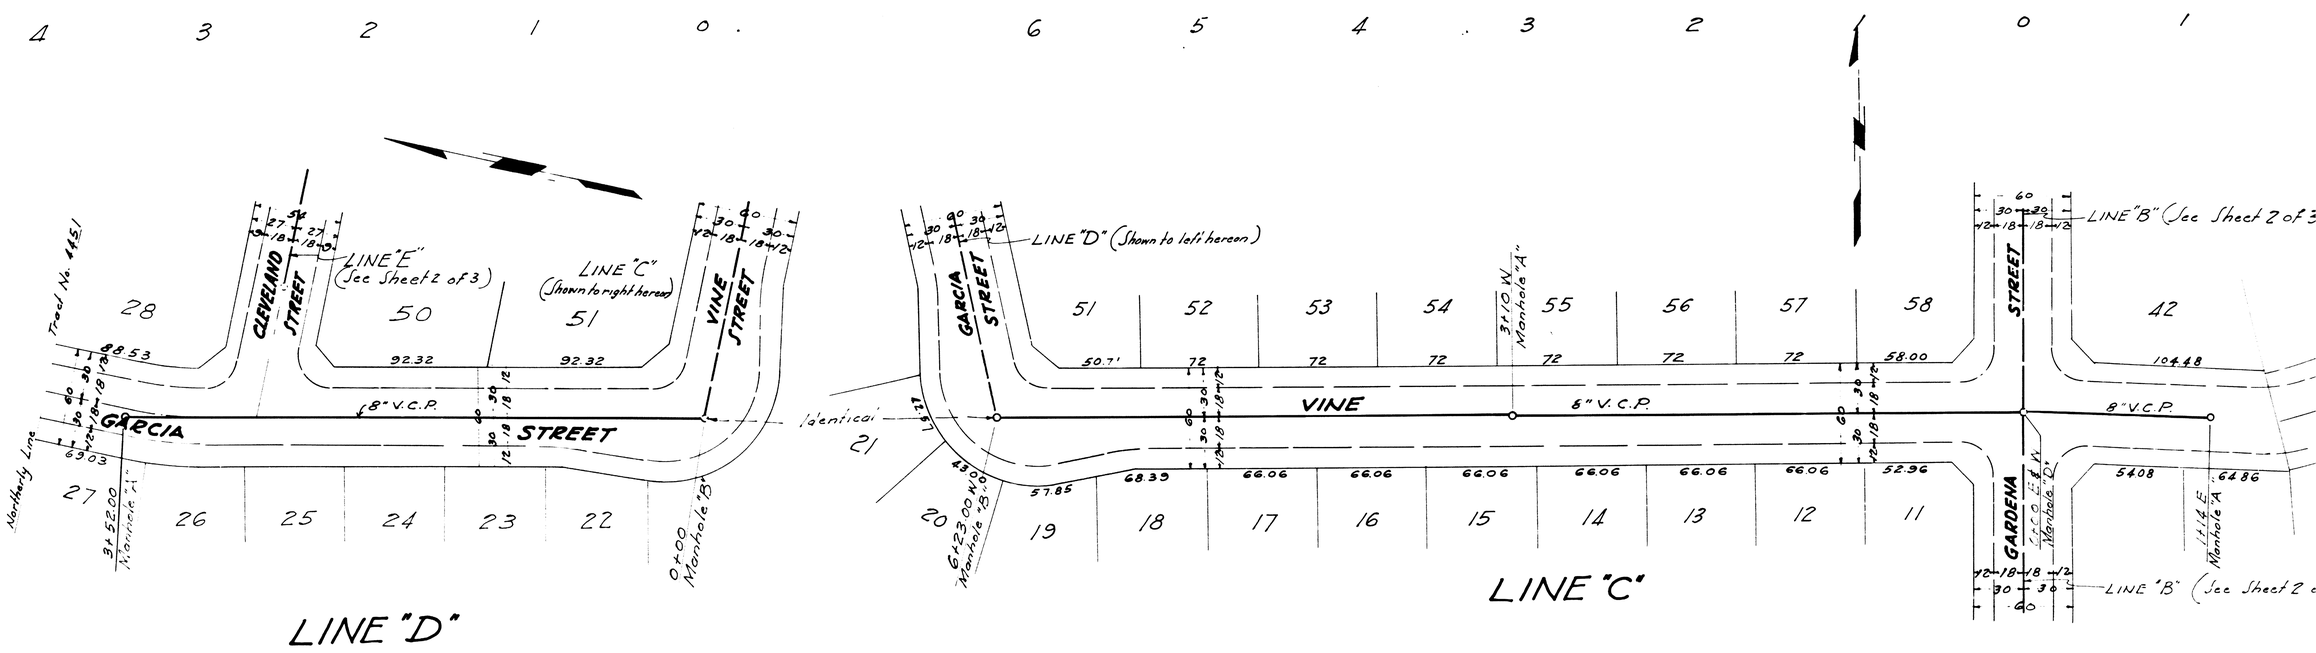

PLANS

Scale 1" = 40'