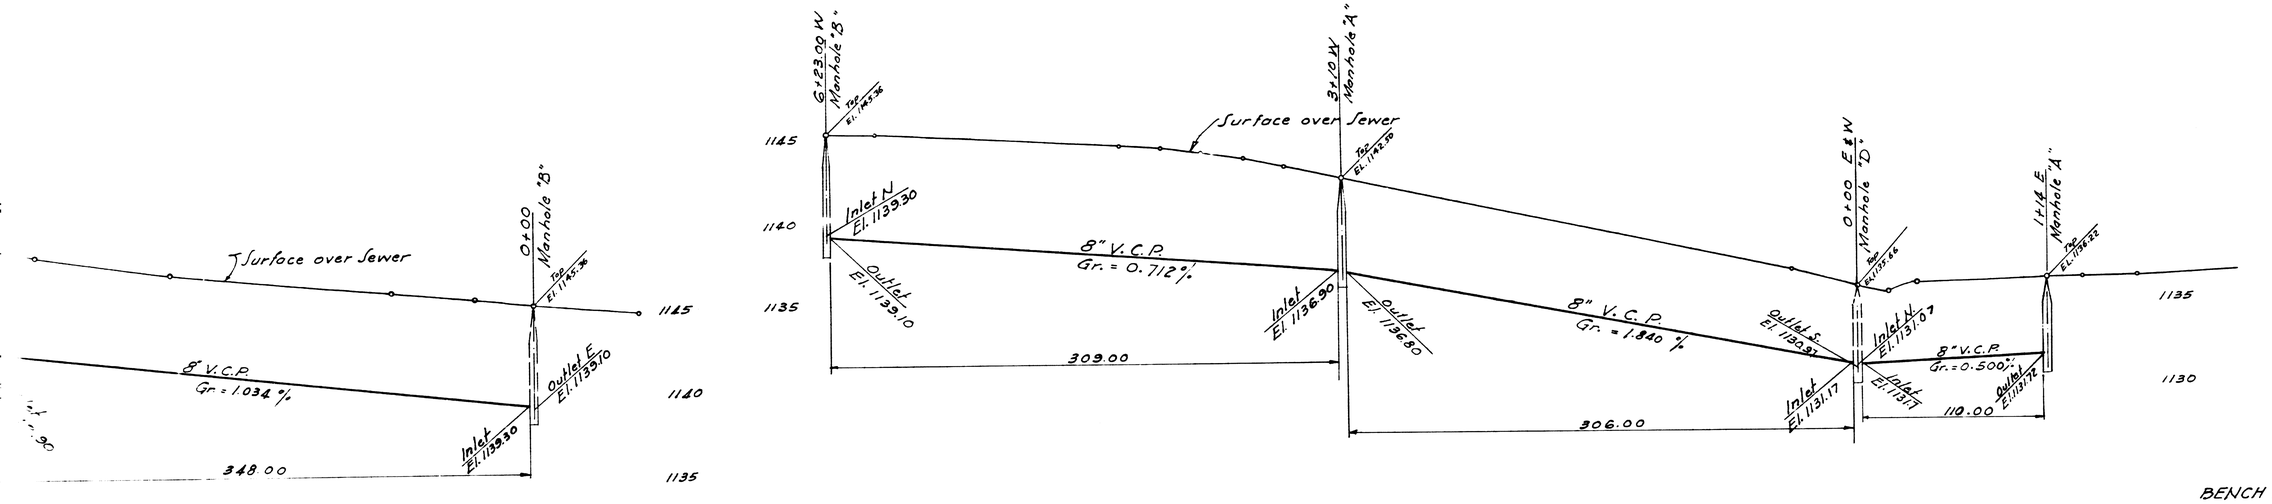

PROFILES

Scales: Horiz. 1" = 40'
Vert. 1" = 4'

BENCH MARK
Fire Hydrant S.N. Corner
Gardena & Seventh Sts.
Elev. 1137.48

For General Notes see Sheet No. 1

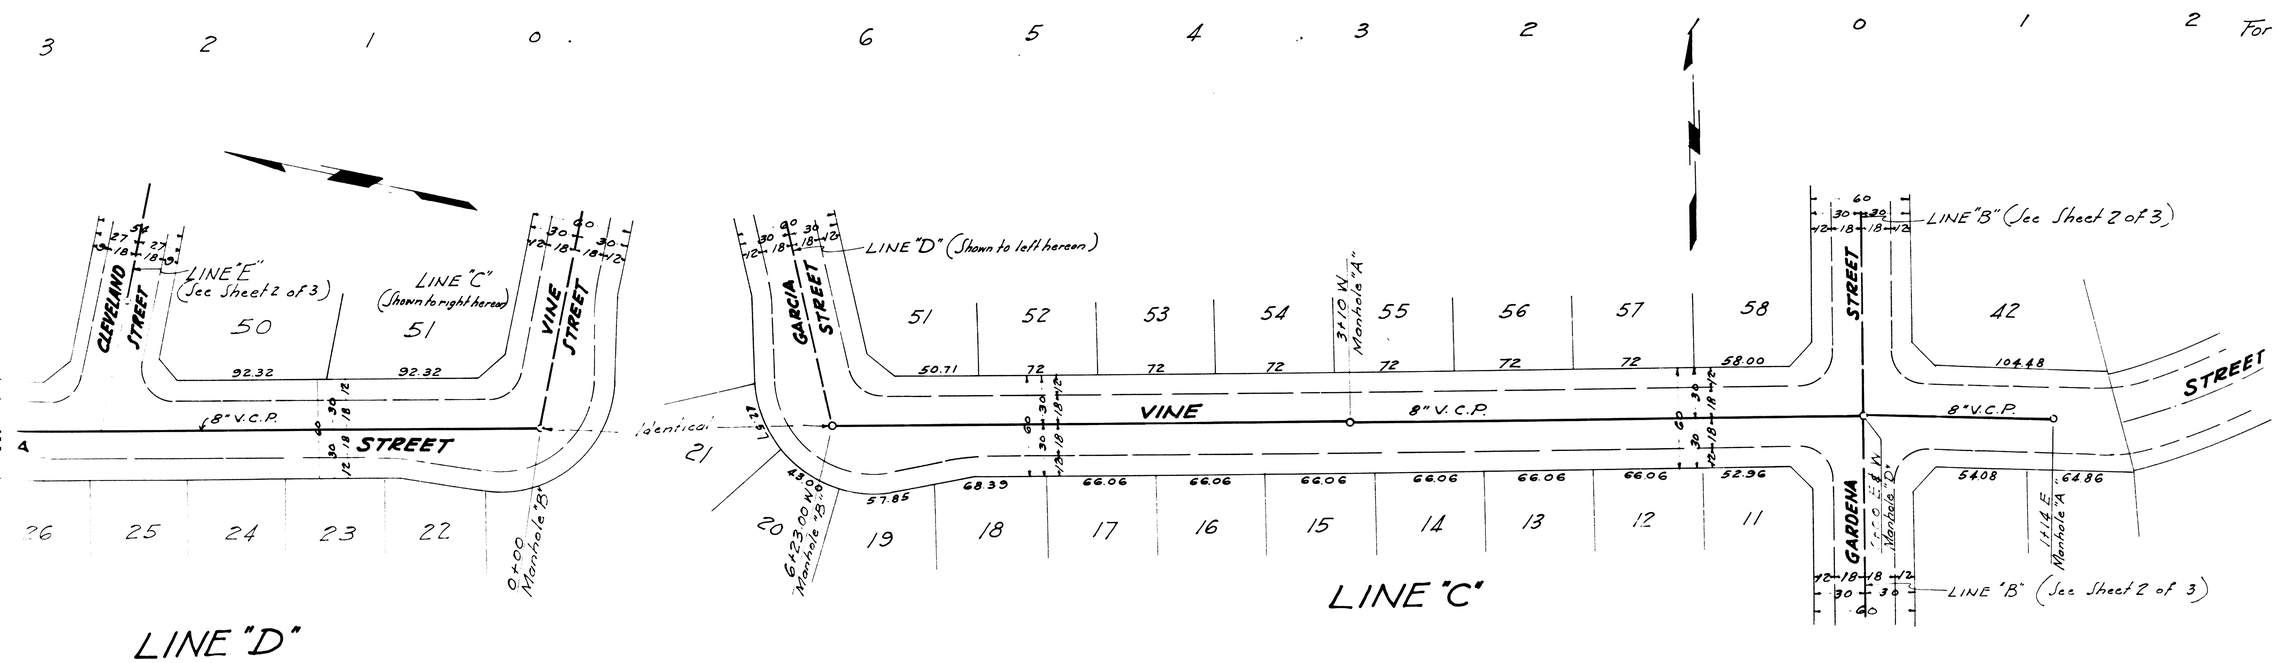

PLANS

Scale 1" = 40'

PREPARED IN THE OFFICE OF
L. FREDERICK PACK
Engineer
R.E. 7448

TR. NO. 1451 PLAN NO

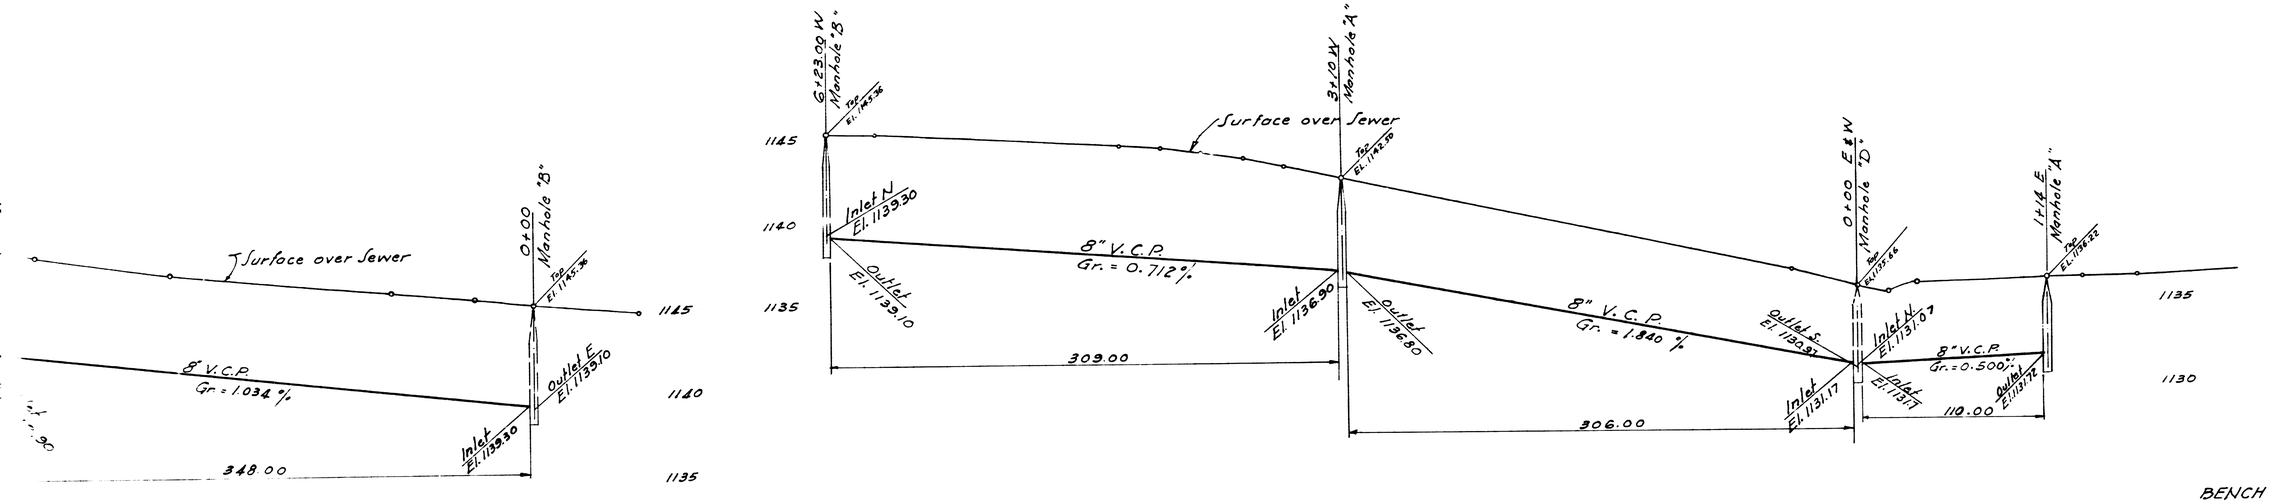

PROFILES

Scales: Horiz. 1" = 40'
Vert. 1" = 4'

BENCH MARK
Fire Hydrant S.N. Corner
Gardena & Seventh Sts.
Elev. 1137.48

For General Notes see Sheet No. 1

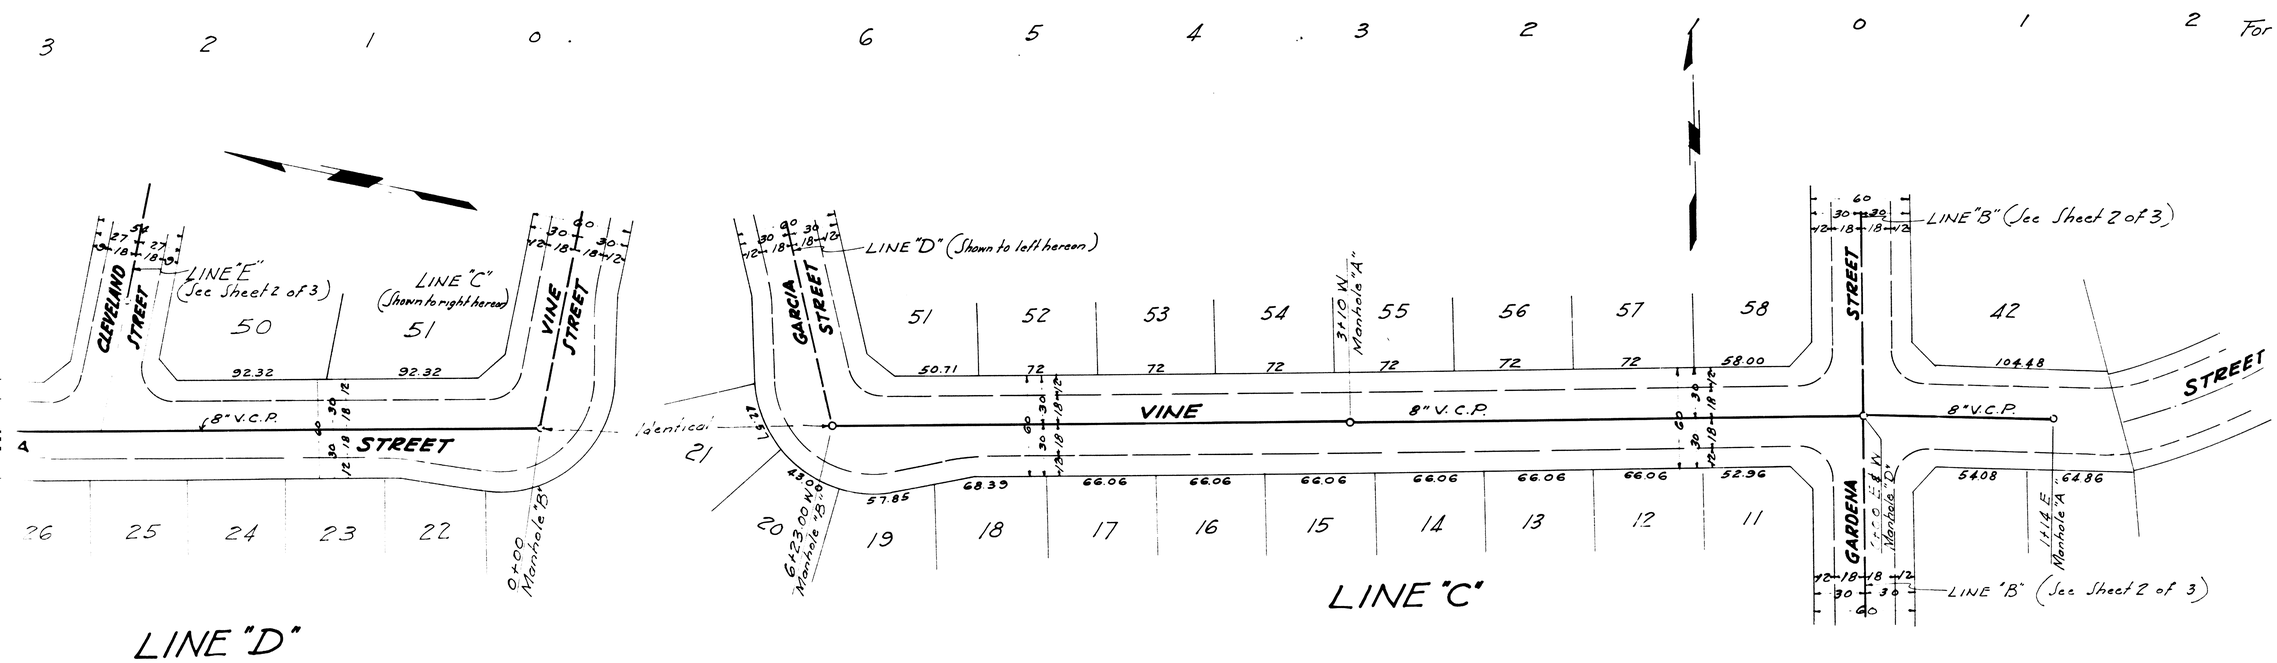

PLANS

Scale 1" = 40'

PREPARED IN THE OFFICE OF
L. FREDERICK PACK
Engineer
R.E. 7448

TR. NO. 1451 PLAN NO