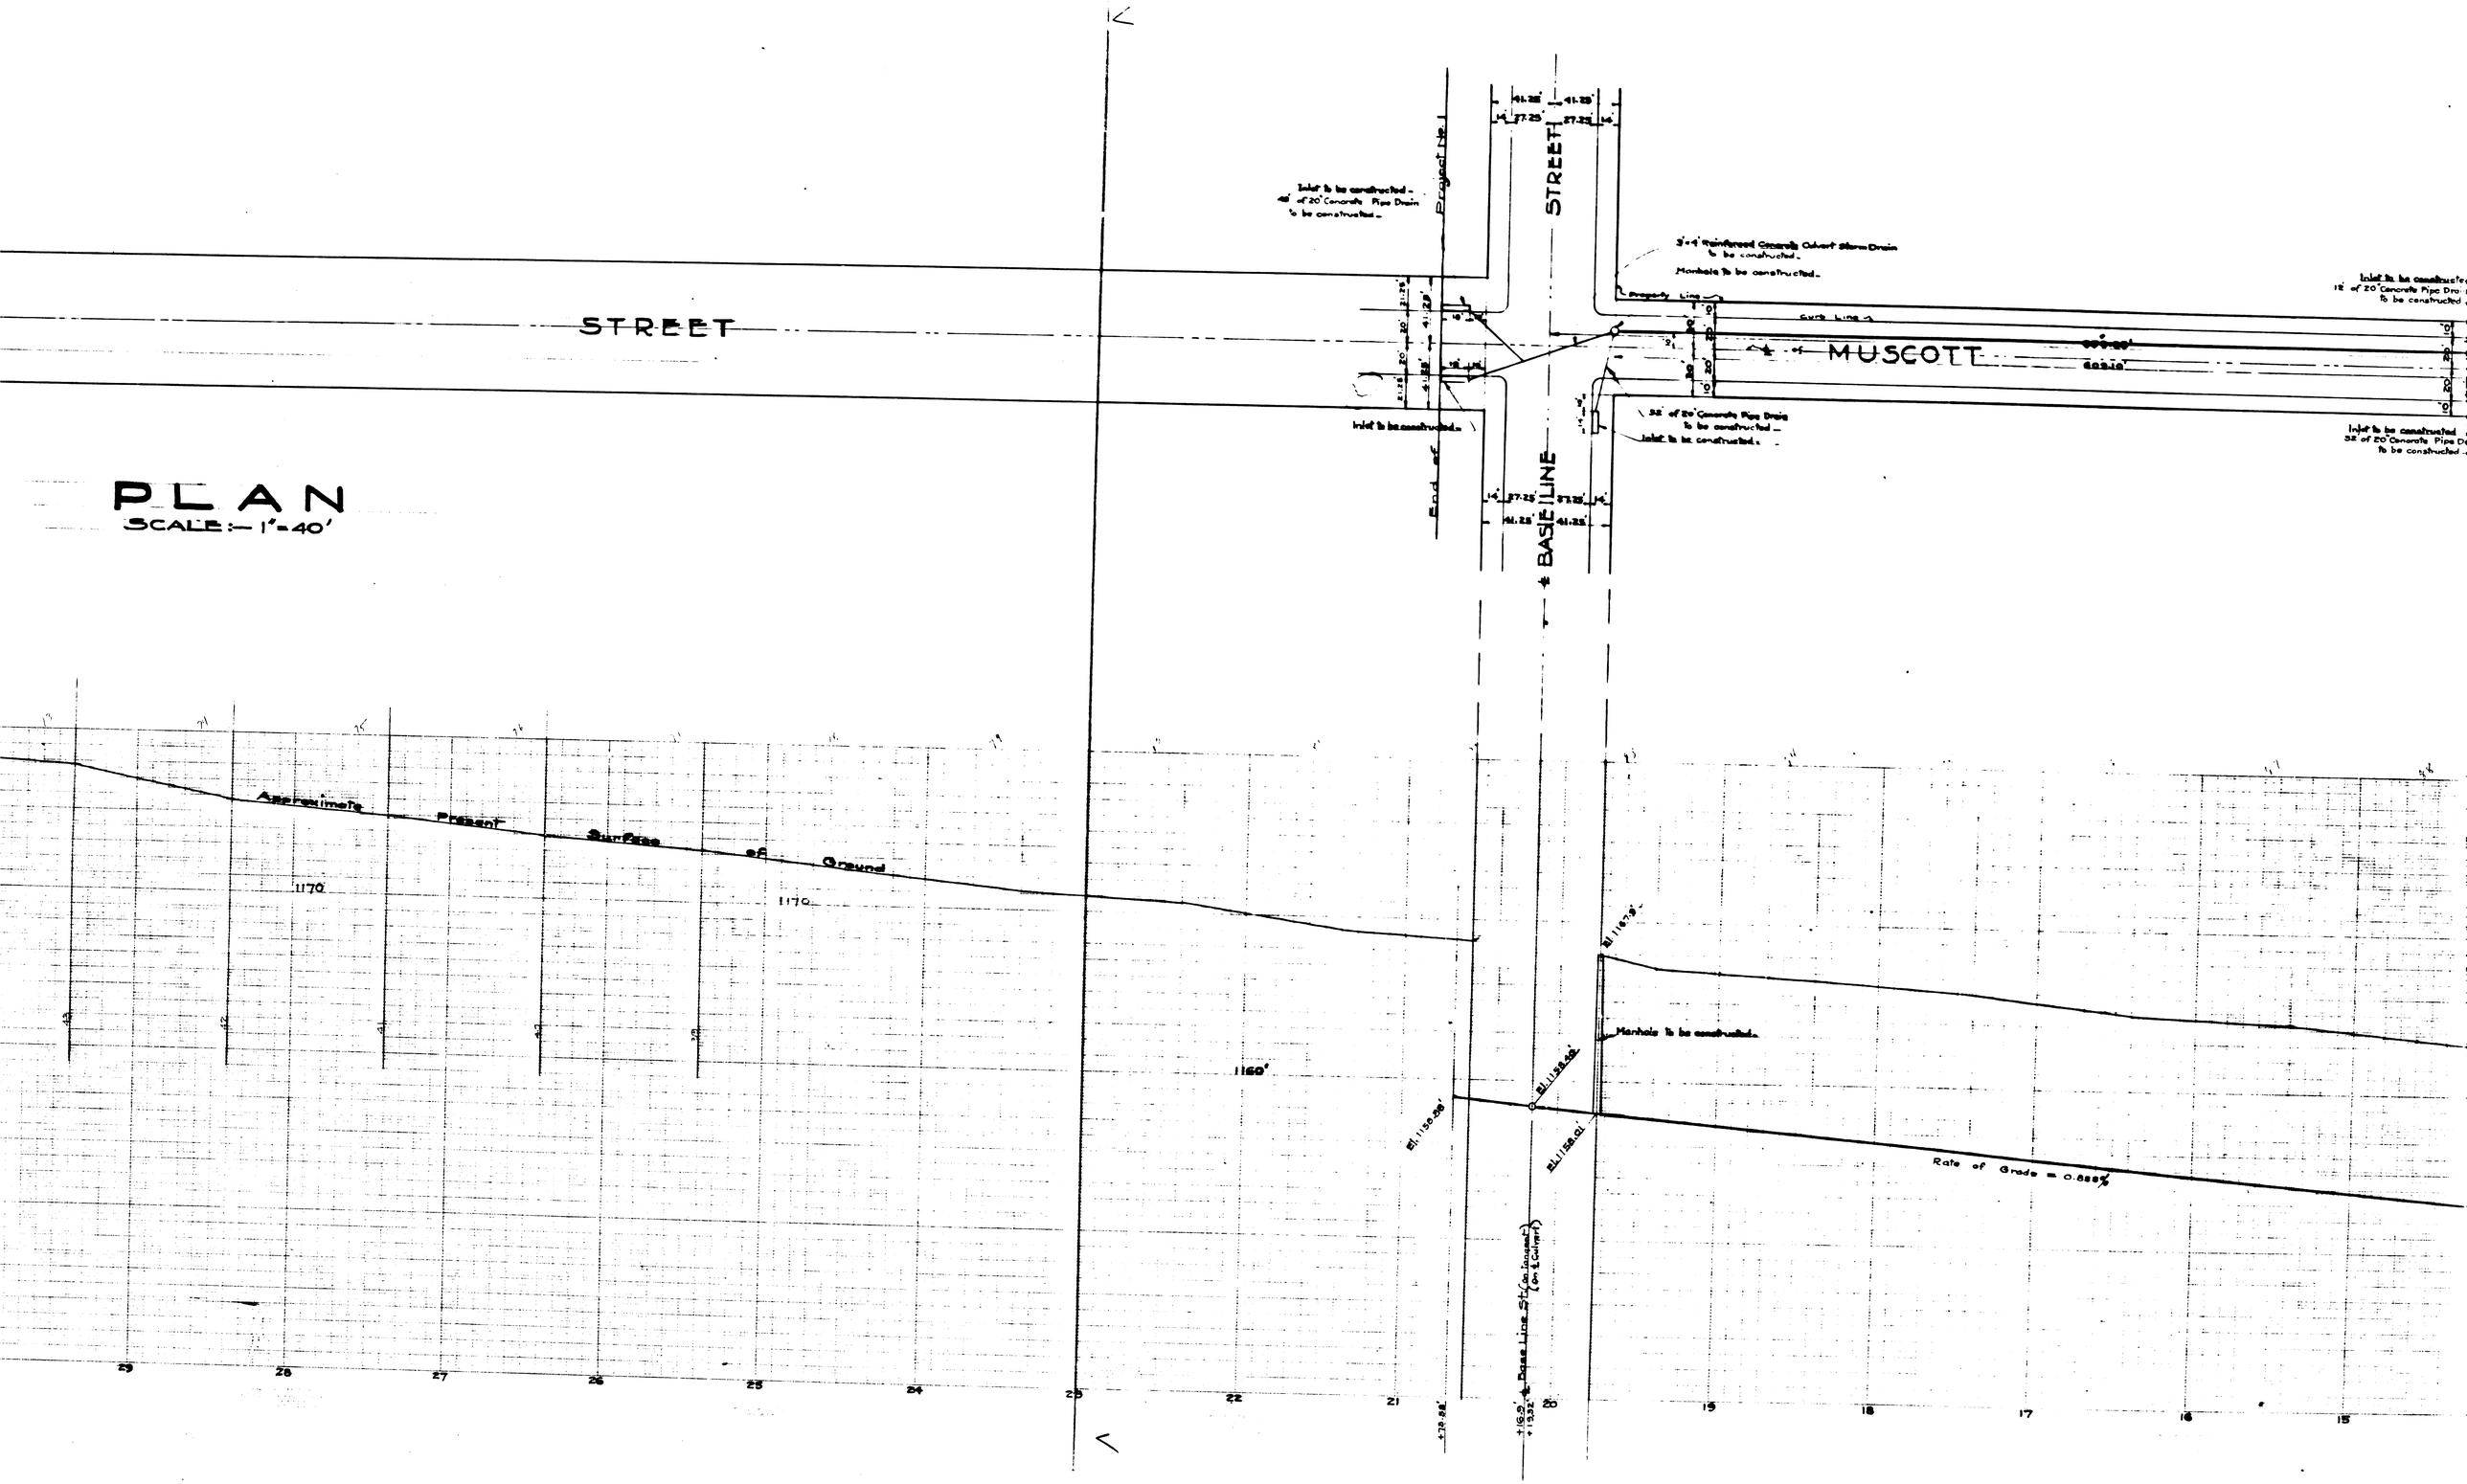
STREET
Approximate Present Surface of Ground
1170
1170
1160'
Project No.
STREET
Inlet to be constructed.
of 20" Concrete Pipe Drain to be constructed.
3'x4' Reinforced Concrete Culvert Storm Drain to be constructed.
Manhole to be constructed.
Property Line
Curb Line
MUSCOTT
Inlet to be constructed.
32' of 20" Concrete Pipe Drain to be constructed.
Inlet to be constructed.
End of
BASE LINE
Inlet to be constructed.
32' of 20" Concrete Pipe Drain to be constructed.
Manhole to be constructed.
Rate of Grade = 0.888%
Base Line St. (on Inscent) (on Collins)
PLAN
SCALE:- 1"=40'